


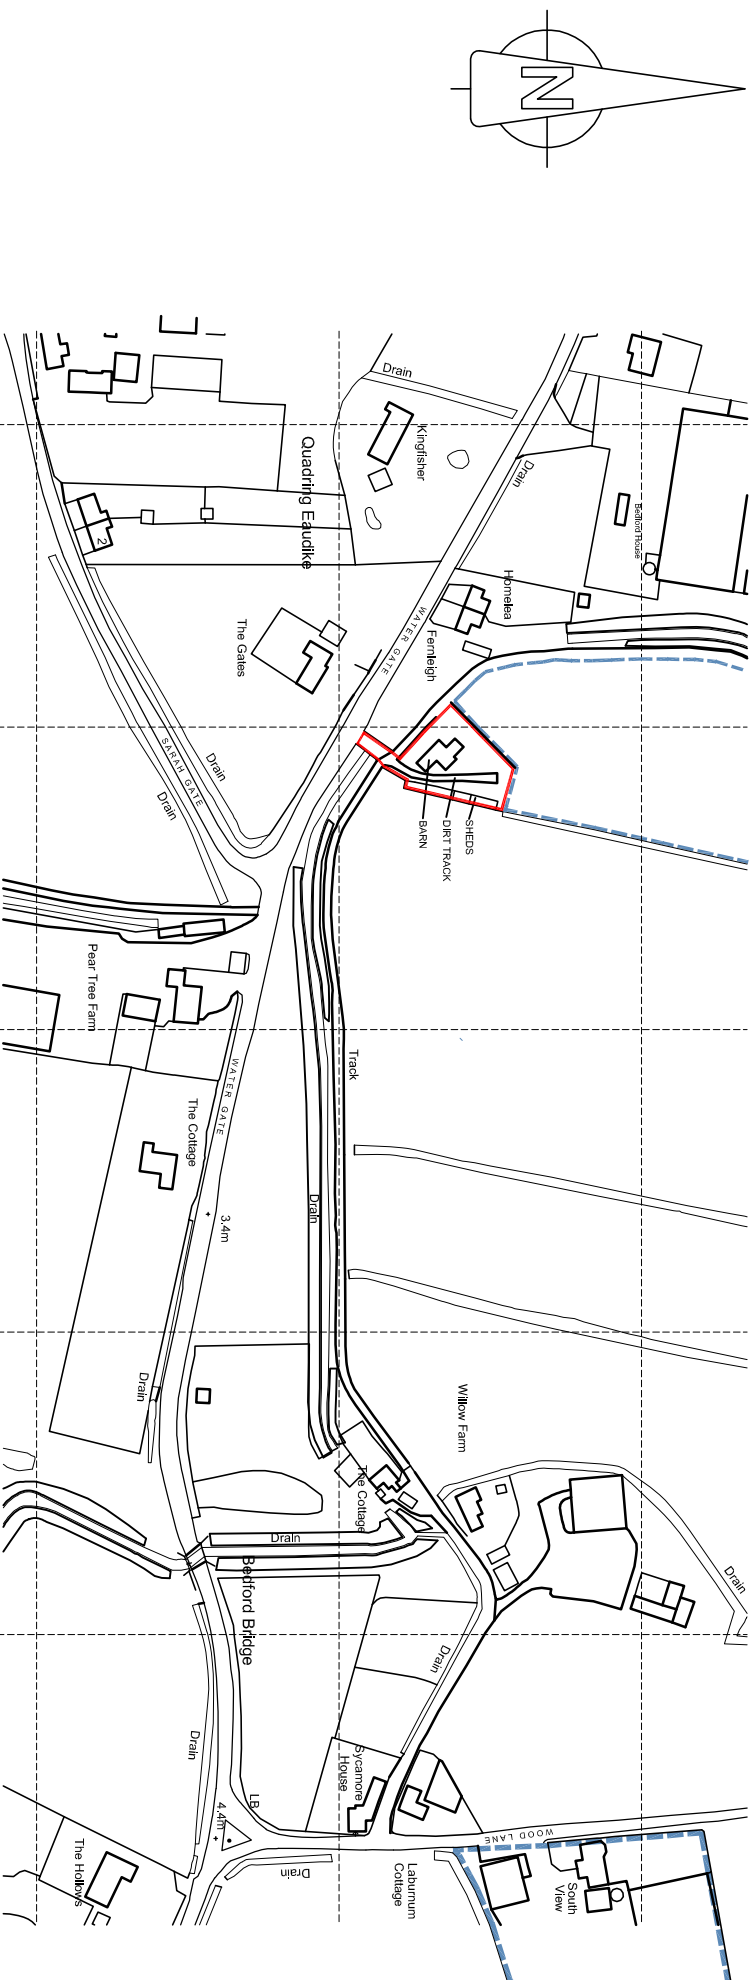

Ordnance Survey (c) Crown Copyright 2014. All rights reserved. Licence number 100022432

OS Location Plan 1:2500 As Existing

Jenny McIntee Architectural Design www.jennymcintee.co.uk info@jennymcintee.co.uk Tel 07921 003153			
Project:	Proposed Agricultural Dwelling	Date:	June 2014
Address:	Agricultural Building, Quadring Eaudyke, Spalding PE11 4PZ	Scale:	1:2500 on A4
Client:	Mr M Clark	Job No:	1425
Drawing Title:	Location Plan As Existing	Dwg No:	101 A