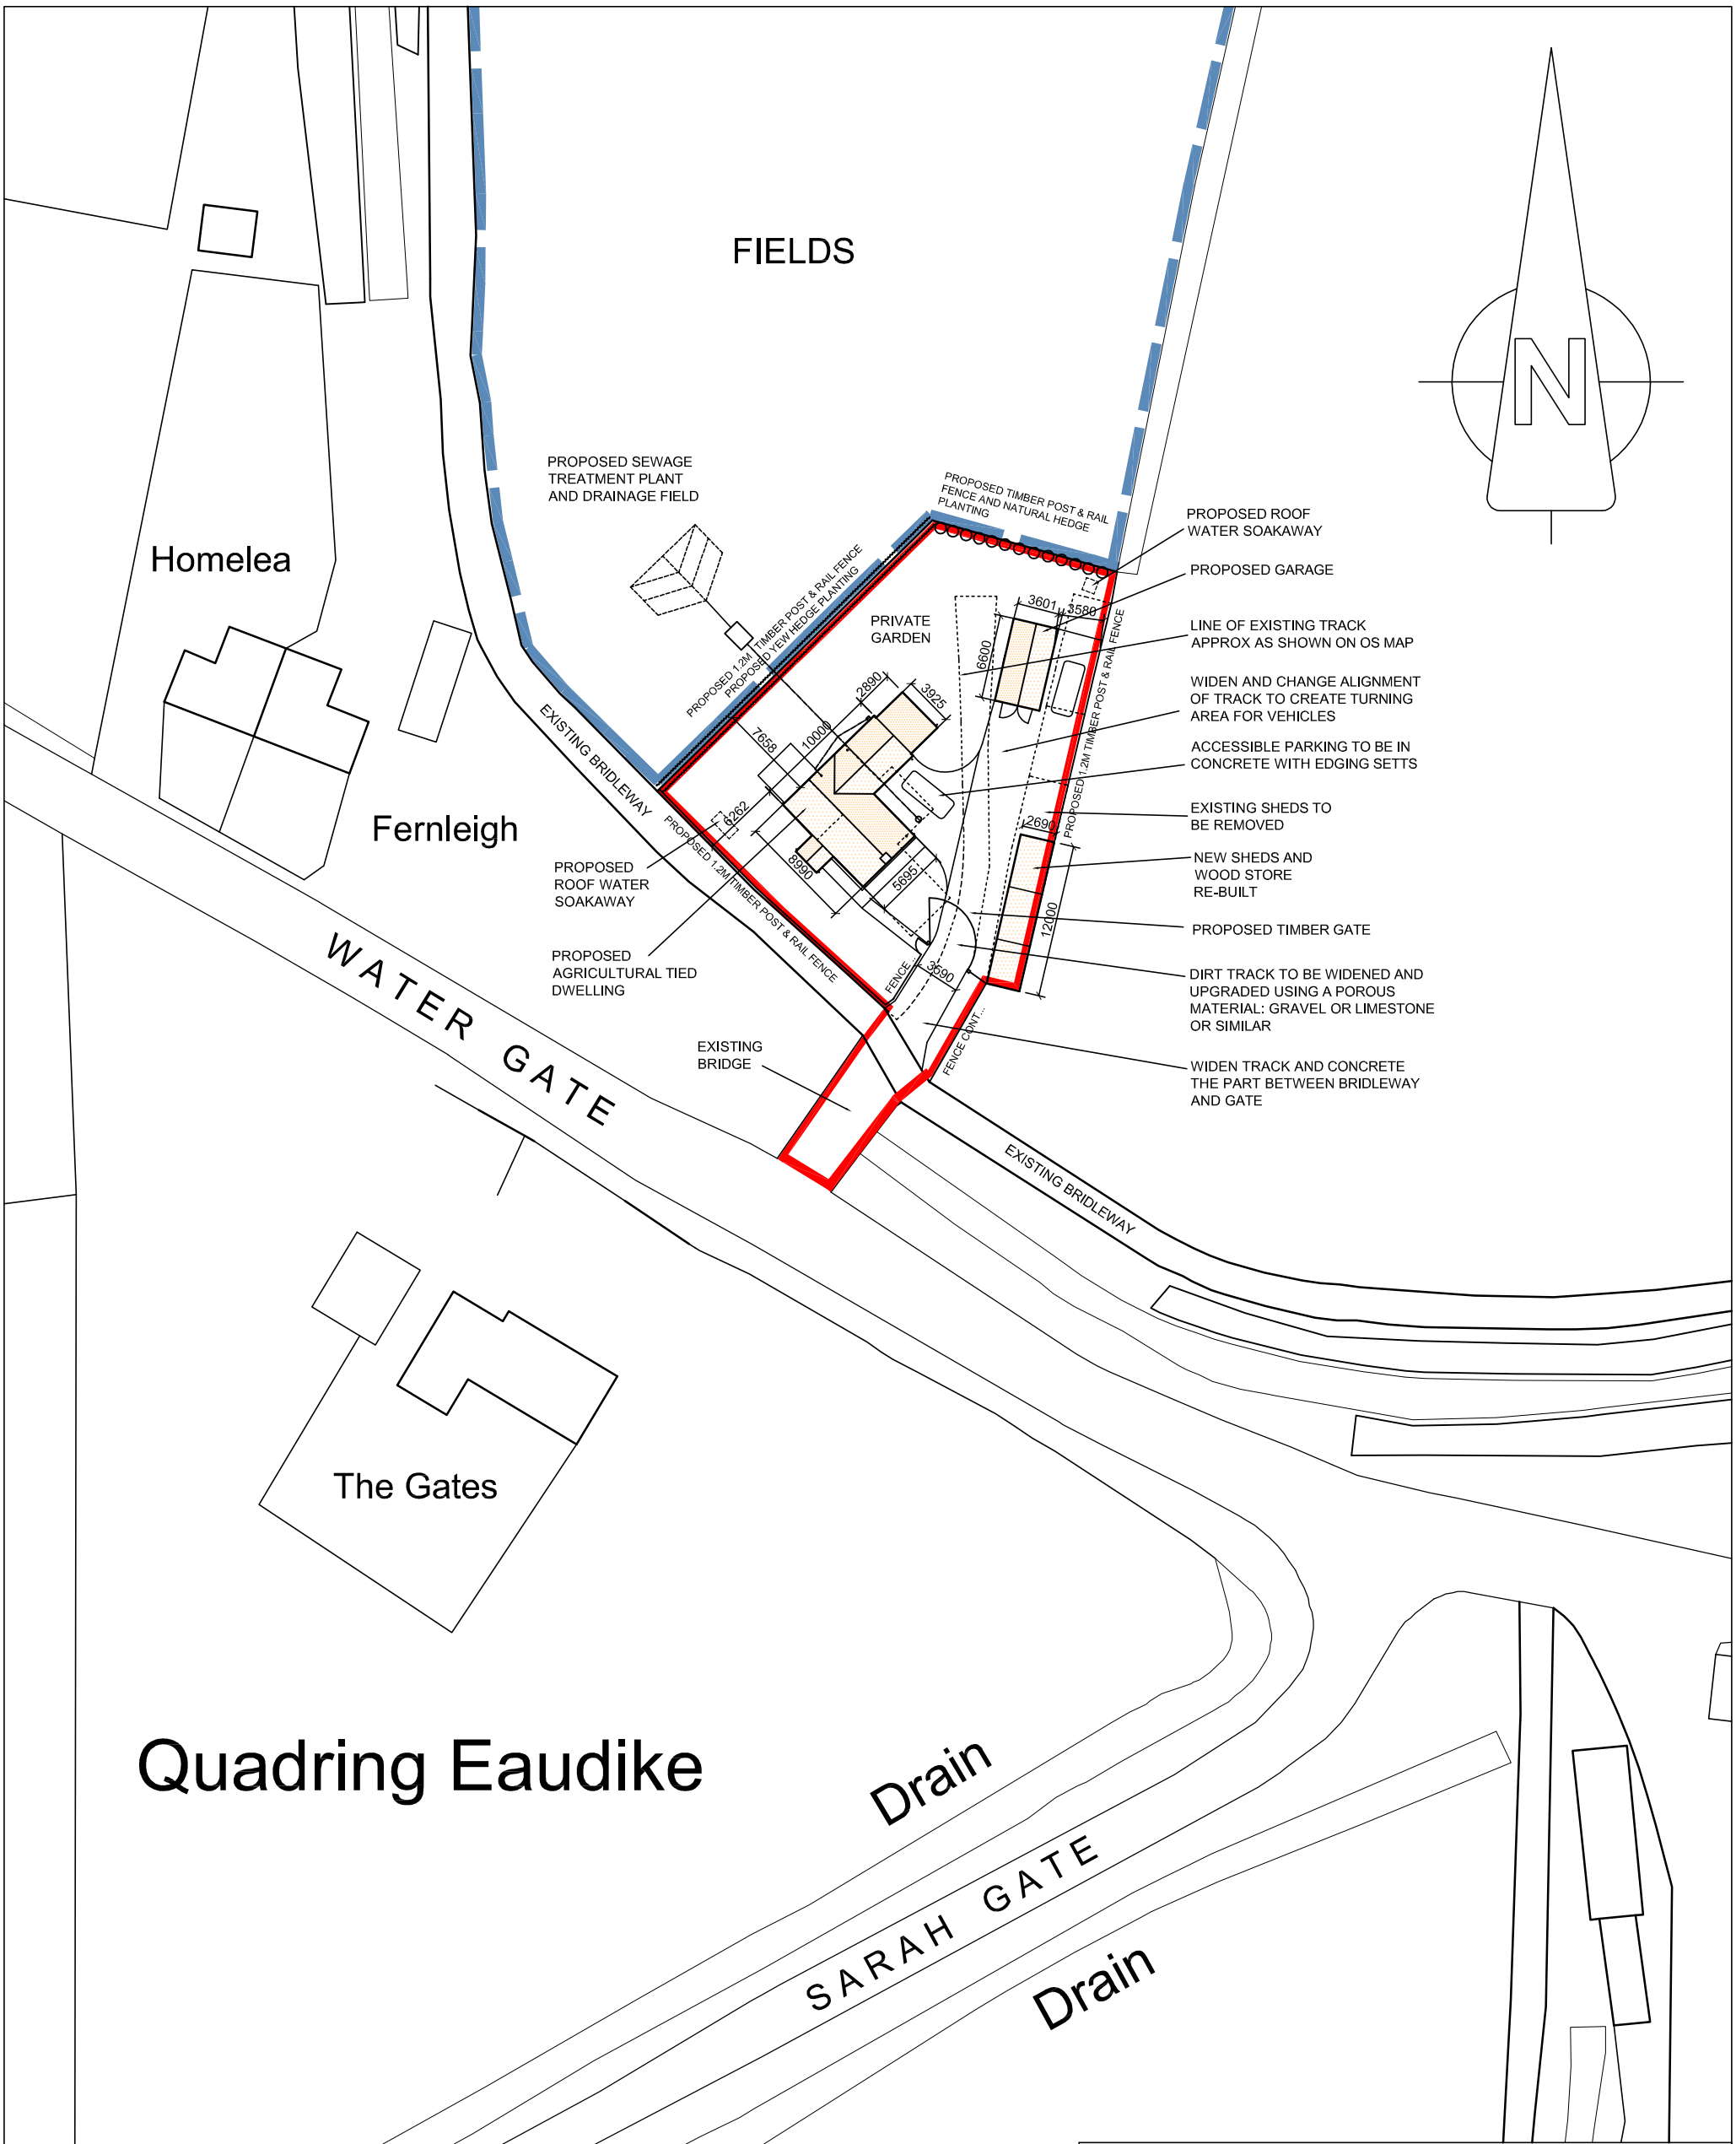


NOTES

FOUL WATER DRAINS TO NEW SEWAGE TREATMENT PLANT

ROOF WATER TO NEW SOAKAWAY

Jenny McIntee Architectural Design

www.jennymcintee.co.uk info@jennymcintee.co.uk Tel 07921 003153

Project:	Proposed Agricultural Dwelling	Date:	Nov 2014
Address:	Agricultural Building, Quadring Eaudyke, Spalding PE11 4PZ	Scale:	1:500 on A3
Client:	Mr M Clark	Job No:	1425
Drawing Title:	Site Block Plan	Dwg No:	102 A