DETAILS ON THIS DRAWING ARE COPYRIGHT OF SIDEBOTTOM RICHARDSON CHENG LIMITED.THIS IS A CONFIDENTIAL DOCUMENT AND MUST NOT BE COPIED, USED OR DIVULGED IN ANY WAY WITHOUT PRIOR WRITTEN CONSENT

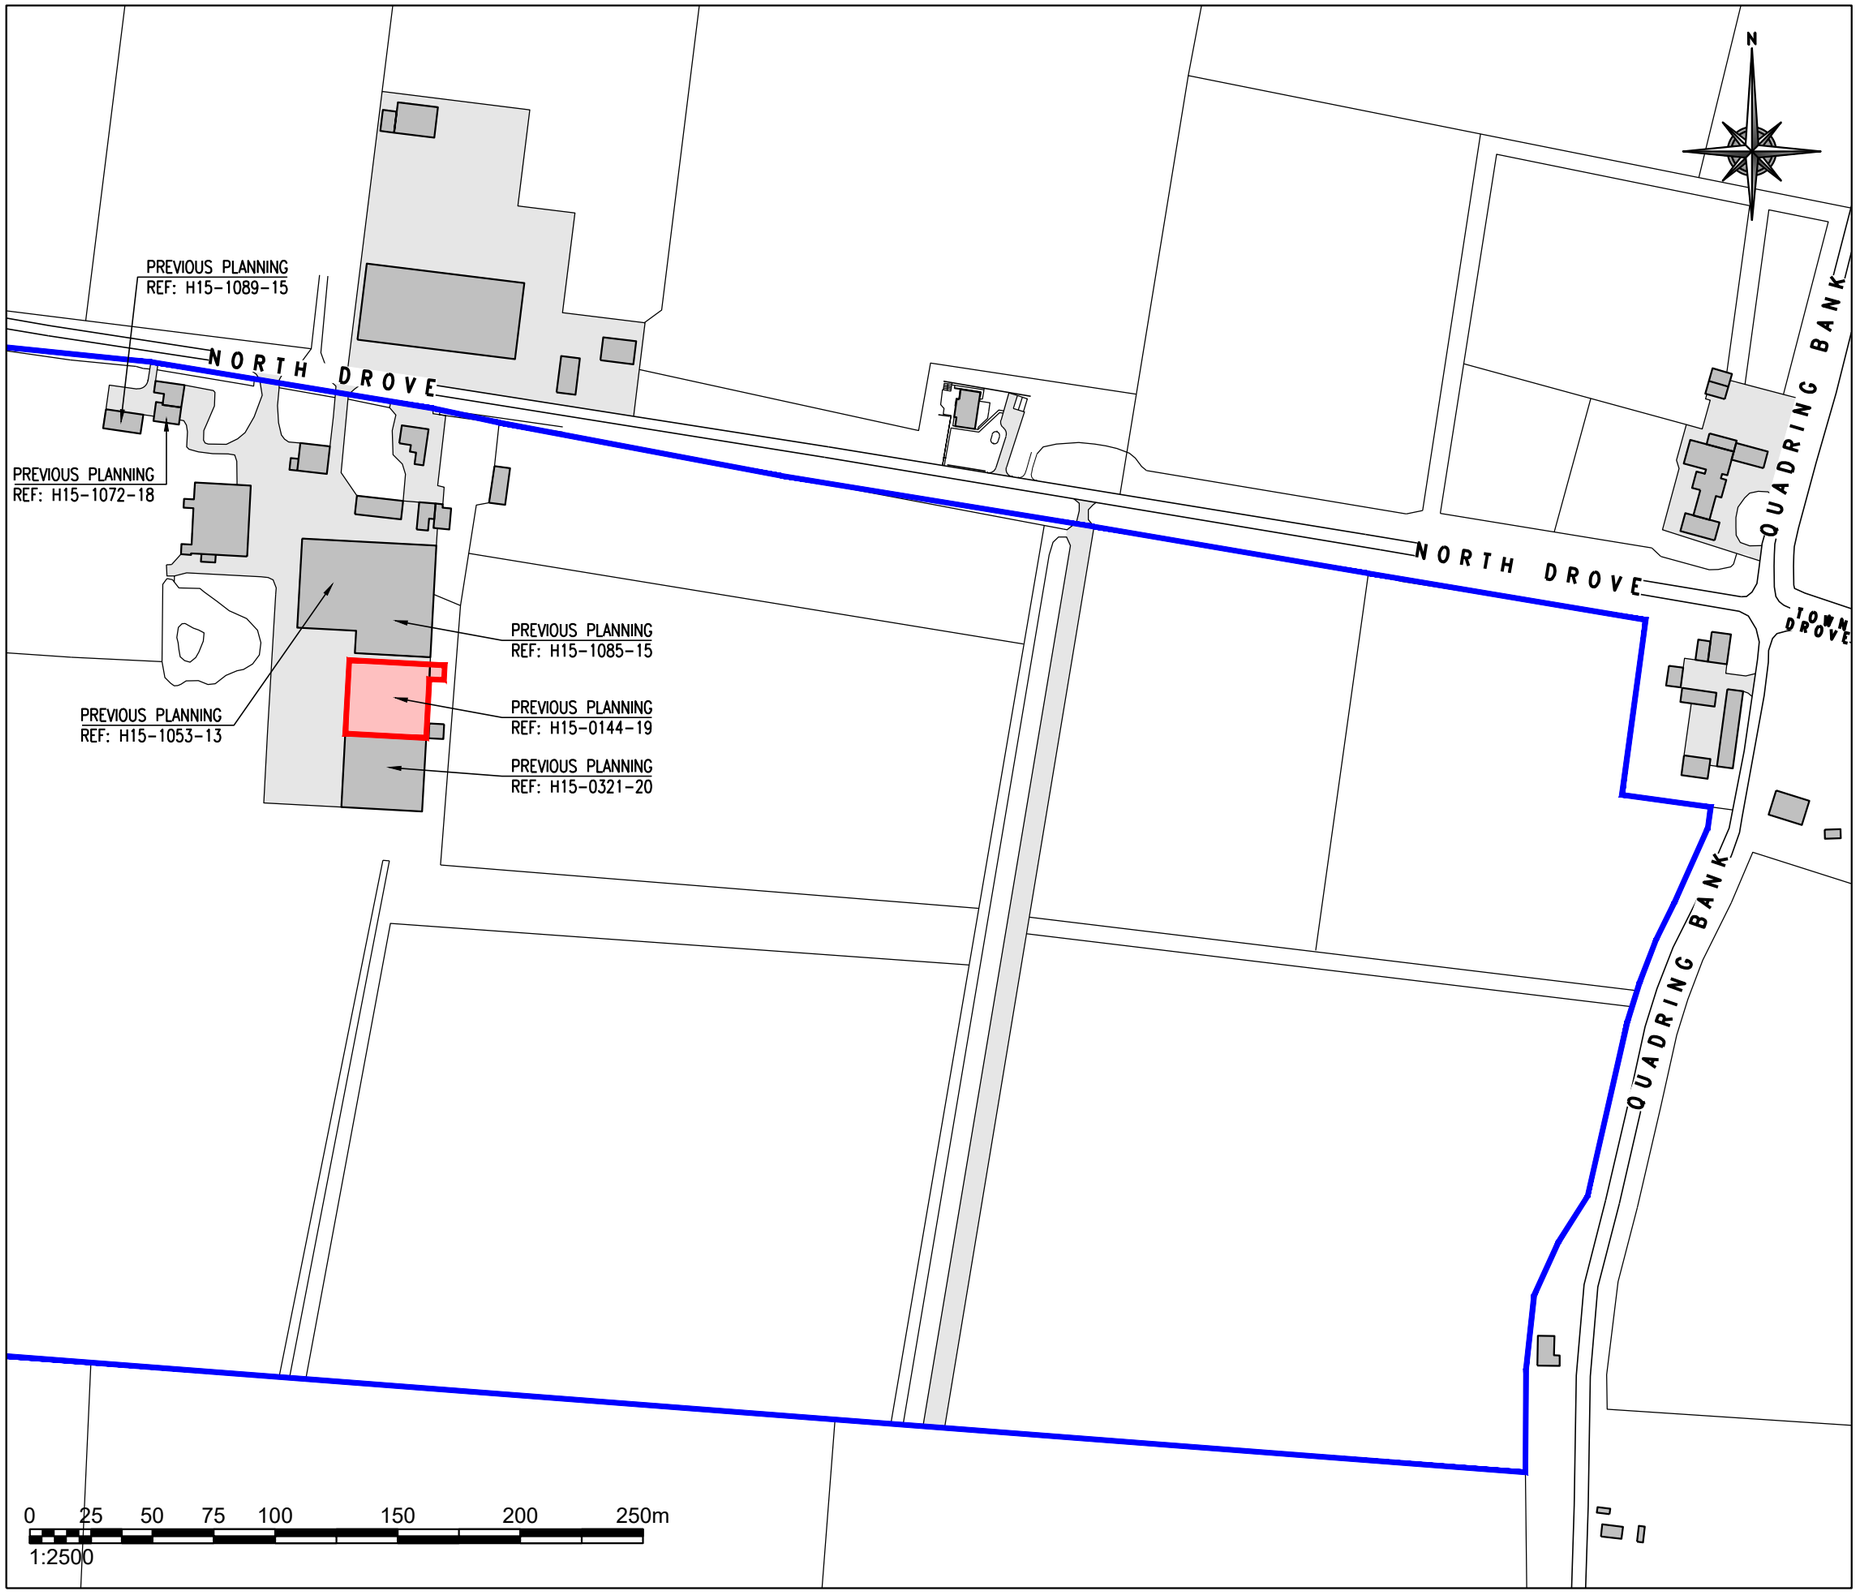

PLEASE DO NOT SCALE FROM THIS DRAWING

Please Refer To The Following SRC Drawings For Additional Information;

46918/100 – Location Plan
46918/101 – Existing Block Plan/Proposed Site Layout
46918/102 – Proposed Internal Layout, Sections & Elevations
46918/103 – Existing & Proposed Elevations

Rev	Date	Remarks

Status
FOR PLANNING

SIDEBOTTOM RICHARDSON CHENG LTD
CONSULTING STRUCTURAL AND CIVIL ENGINEERS
15 High Street, Spalding, Lincs. PE11 1TW
Tel: 01775 712660
Fax: 01775 712635
www.srcltd.com

Project
Flower Bunching & Grading Shed/Store at North Drove Quadring, Lincs, PE11 4QS For J.B. Robinson & Son

Title
Location Plan

Date	Nov. 2020	Scale	1:2500 @A3
Drawn	AS	Checked	SRC
Design	-	File Name	46918-01

DRG No. 46918/100 Rev -

DETAILS ON THIS DRAWING ARE COPYRIGHT OF SIDEBOTTOM RICHARDSON CHENG LIMITED.THIS IS A CONFIDENTIAL DOCUMENT AND MUST NOT BE COPIED, USED OR DIVULGED IN ANY WAY WITHOUT PRIOR WRITTEN CONSENT