DETAILS ON THIS DRAWING ARE COPYRIGHT OF SIDEBOTTOM RICHARDSON CHENG LIMITED.THIS IS A CONFIDENTIAL DOCUMENT AND MUST NOT BE COPIED, USED OR DIVULGED IN ANY WAY WITHOUT PRIOR WRITTEN CONSENT

PLEASE DO NOT SCALE FROM THIS DRAWING

Please Refer To The Following SRC Drawings For Additional Information;

46918/100 – Location Plan
46918/101 – Existing Block Plan/Proposed Site Layout
46918/102 – Proposed Internal Layout, Sections & Elevations
46918/103 – Existing & Proposed Elevations

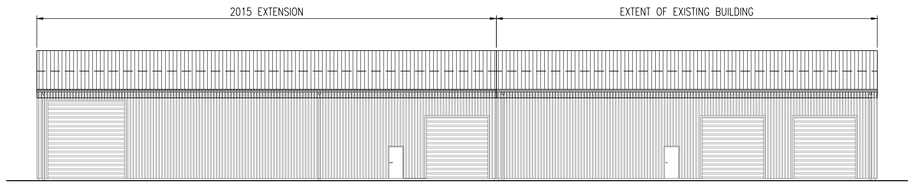

Existing Northern Elevation
Scale 1:200

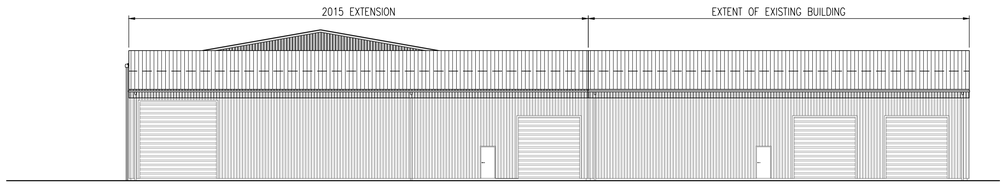

Proposed Northern Elevation
Scale 1:200

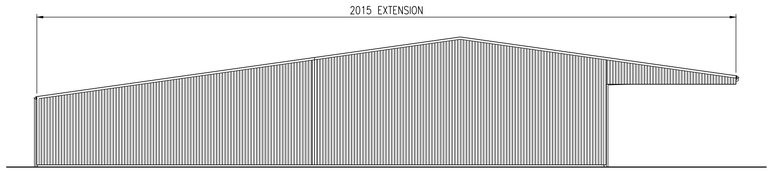

Existing Eastern Elevation
Scale 1:200

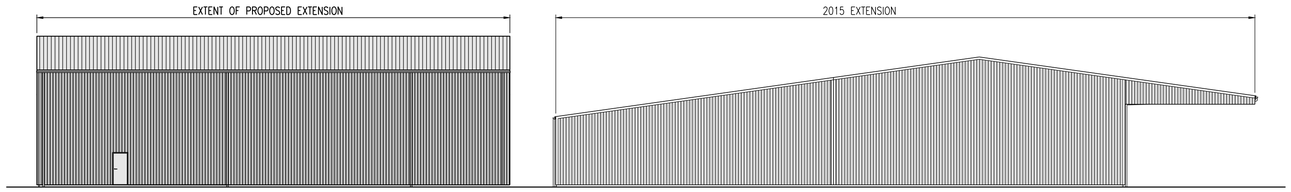

Proposed Eastern Elevation
Scale 1:200

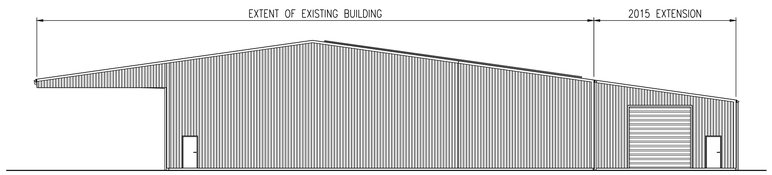

Existing Western Elevation
Scale 1:200

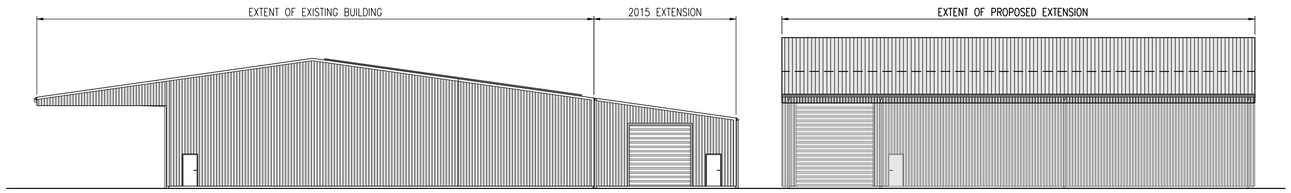

Proposed Western Elevation
Scale 1:200

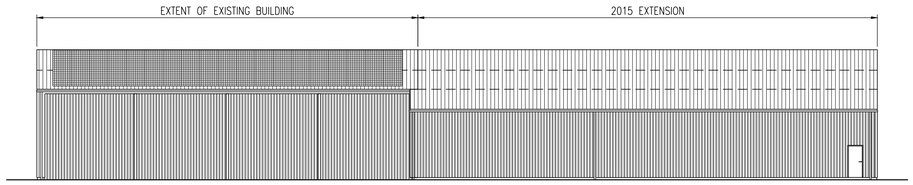

Existing Southern Elevation
Scale 1:200

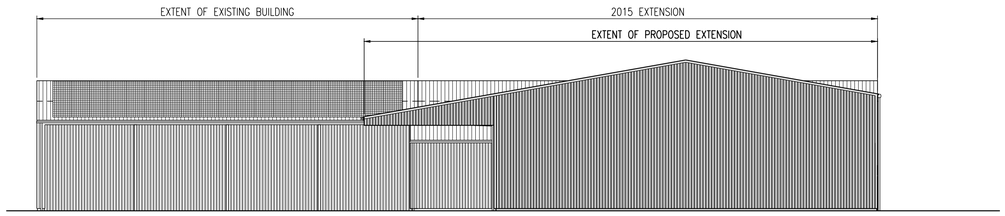

Proposed Southern Elevation
Scale 1:200

0 2 4 6 8 12 16 20m
1:200

Rev	Date	Remarks

Status: FOR PLANNING

SIDEBOTTOM RICHARDSON CHENG LTD
CONSULTING STRUCTURAL AND CIVIL ENGINEERS
15 High Street, Spalding, Lincs. PE11 1TW
Tel: 01775 712660
Fax: 01775 712635
www.srcltd.com

Project: Flower Bunching & Grading Shed/Store at North Drove Quadring, Lincs, PE11 4QS For J.B. Robinson & Son

Title: Existing & Proposed Elevations

Date	Nov. 2020	Scale	1:200 @A1
Drawn	AS	Checked	SRC
Design	-	File Name	46918-103

DRG No. 46918/103 — Rev -

DETAILS ON THIS DRAWING ARE COPYRIGHT OF SIDEBOTTOM RICHARDSON CHENG LIMITED.THIS IS A CONFIDENTIAL DOCUMENT AND MUST NOT BE COPIED, USED OR DIVULGED IN ANY WAY WITHOUT PRIOR WRITTEN CONSENT