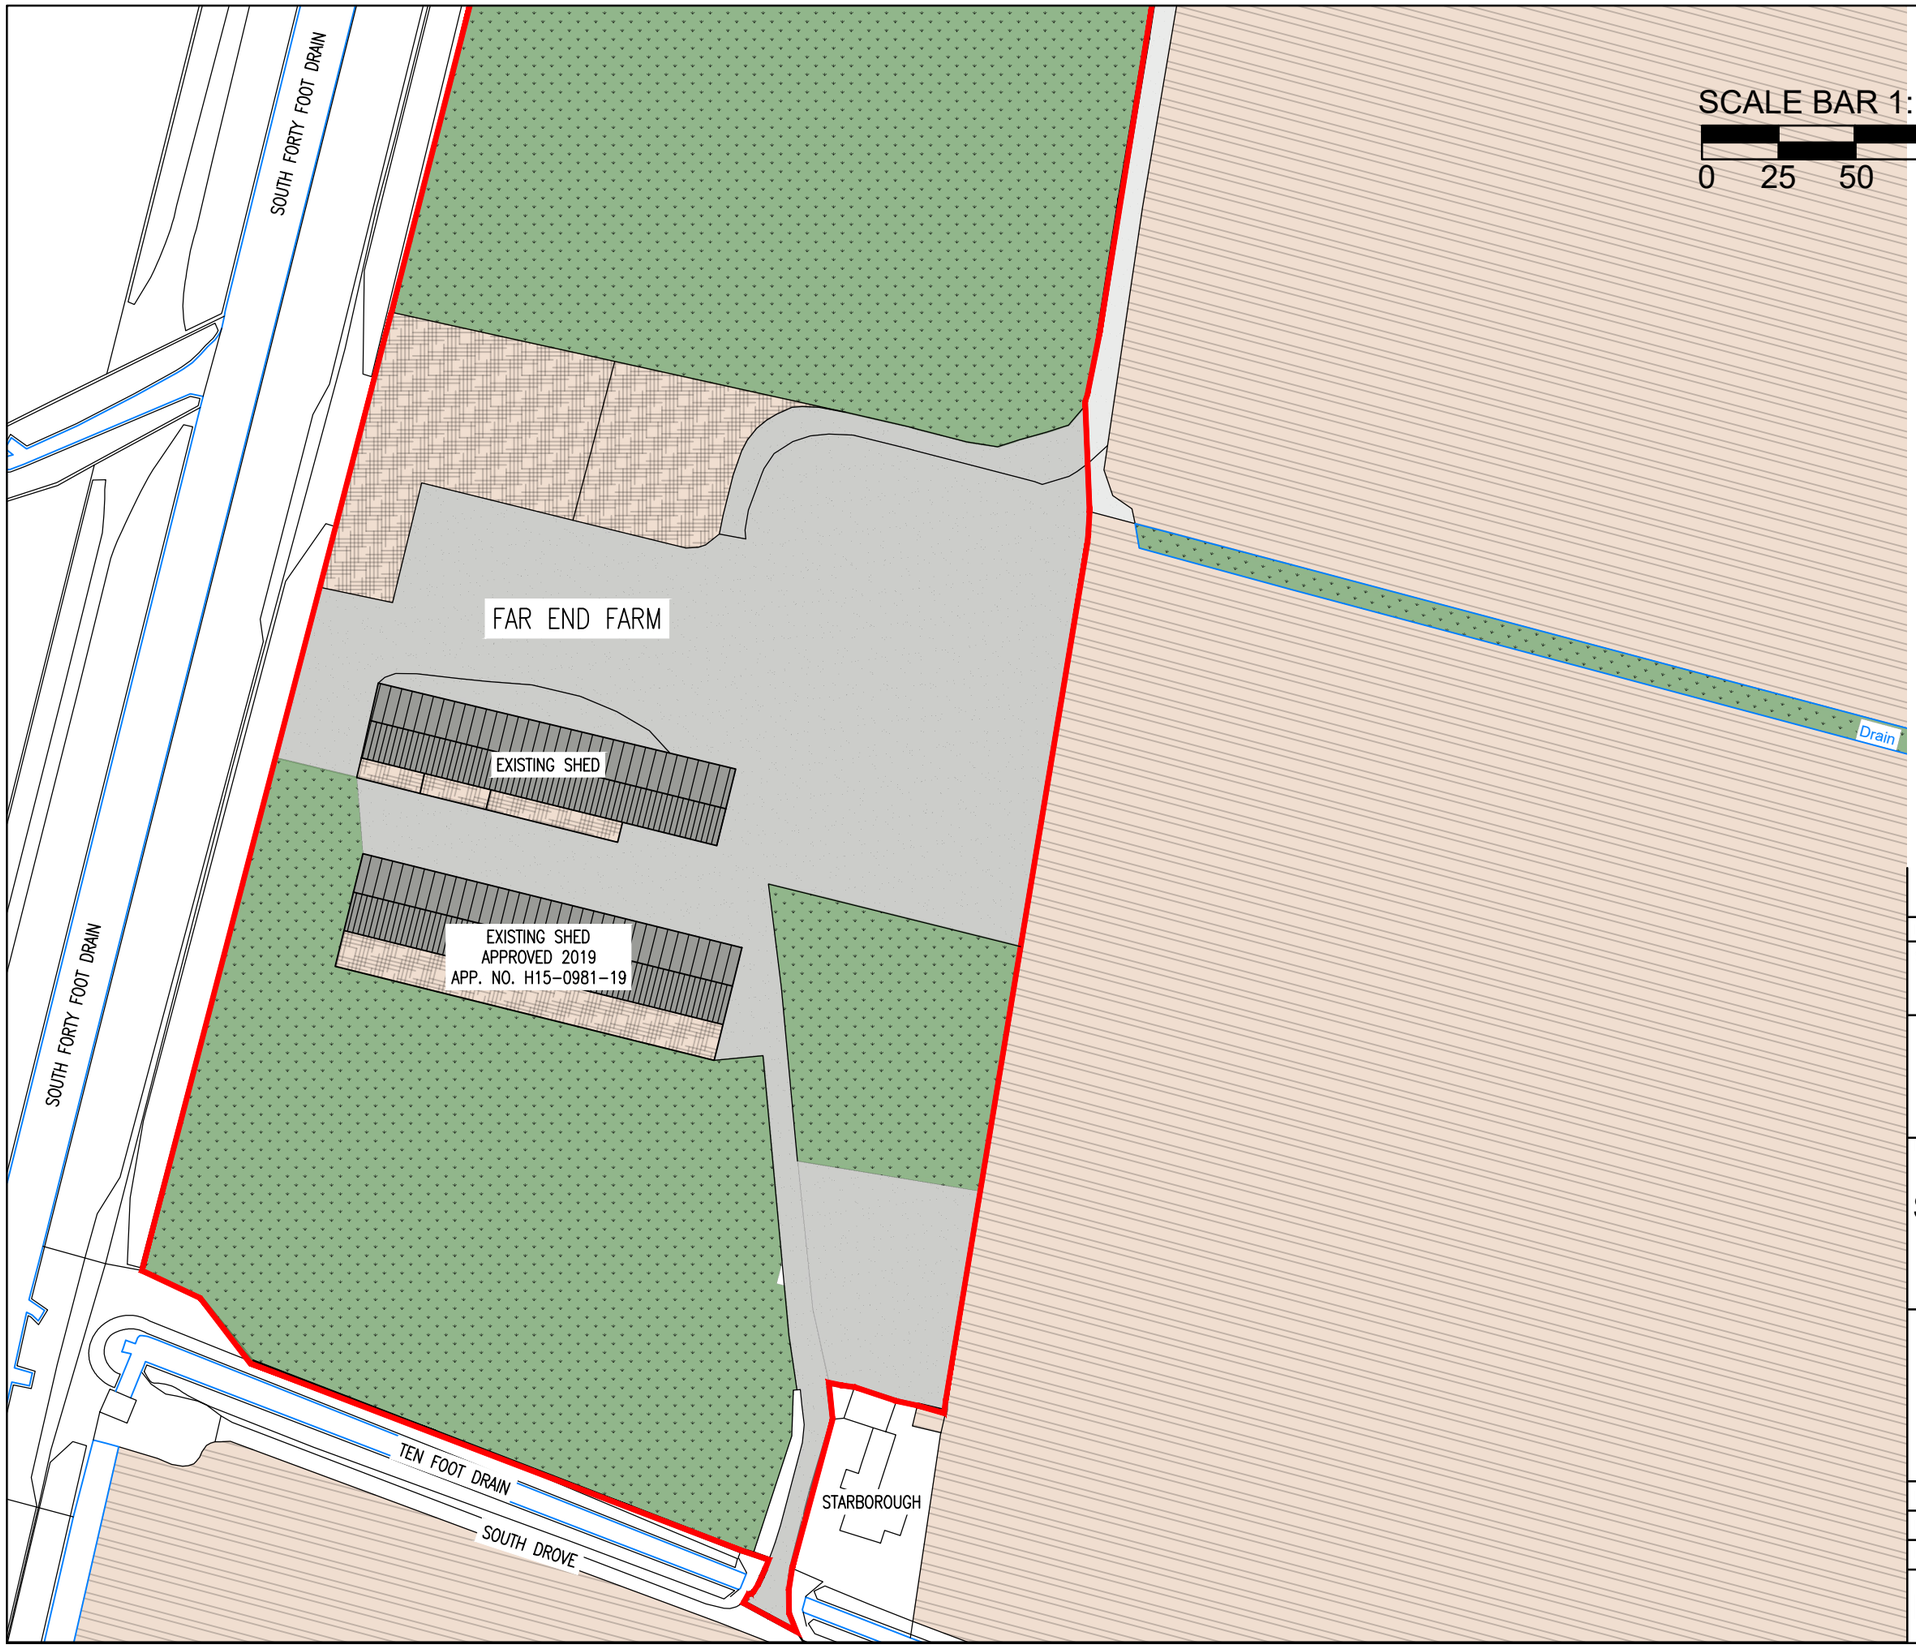


SCALE BAR 1:1250

0 25 50 100 200

N

Rev	Date	Remarks

Status

FOR PRIOR NOTIFICATION

Project

Proposed Agricultural Store Buildings, Far End Farm, South Drove, Quadring Fen. For P Capps Farming Ltd.

Title

Existing Site Location Plan

Date	Oct. '22	Scale	1:1250 @A3
Drawn	JL	Checked	RT
Design		File Name	PCF-01

DRG No. PCF-01

Rev -