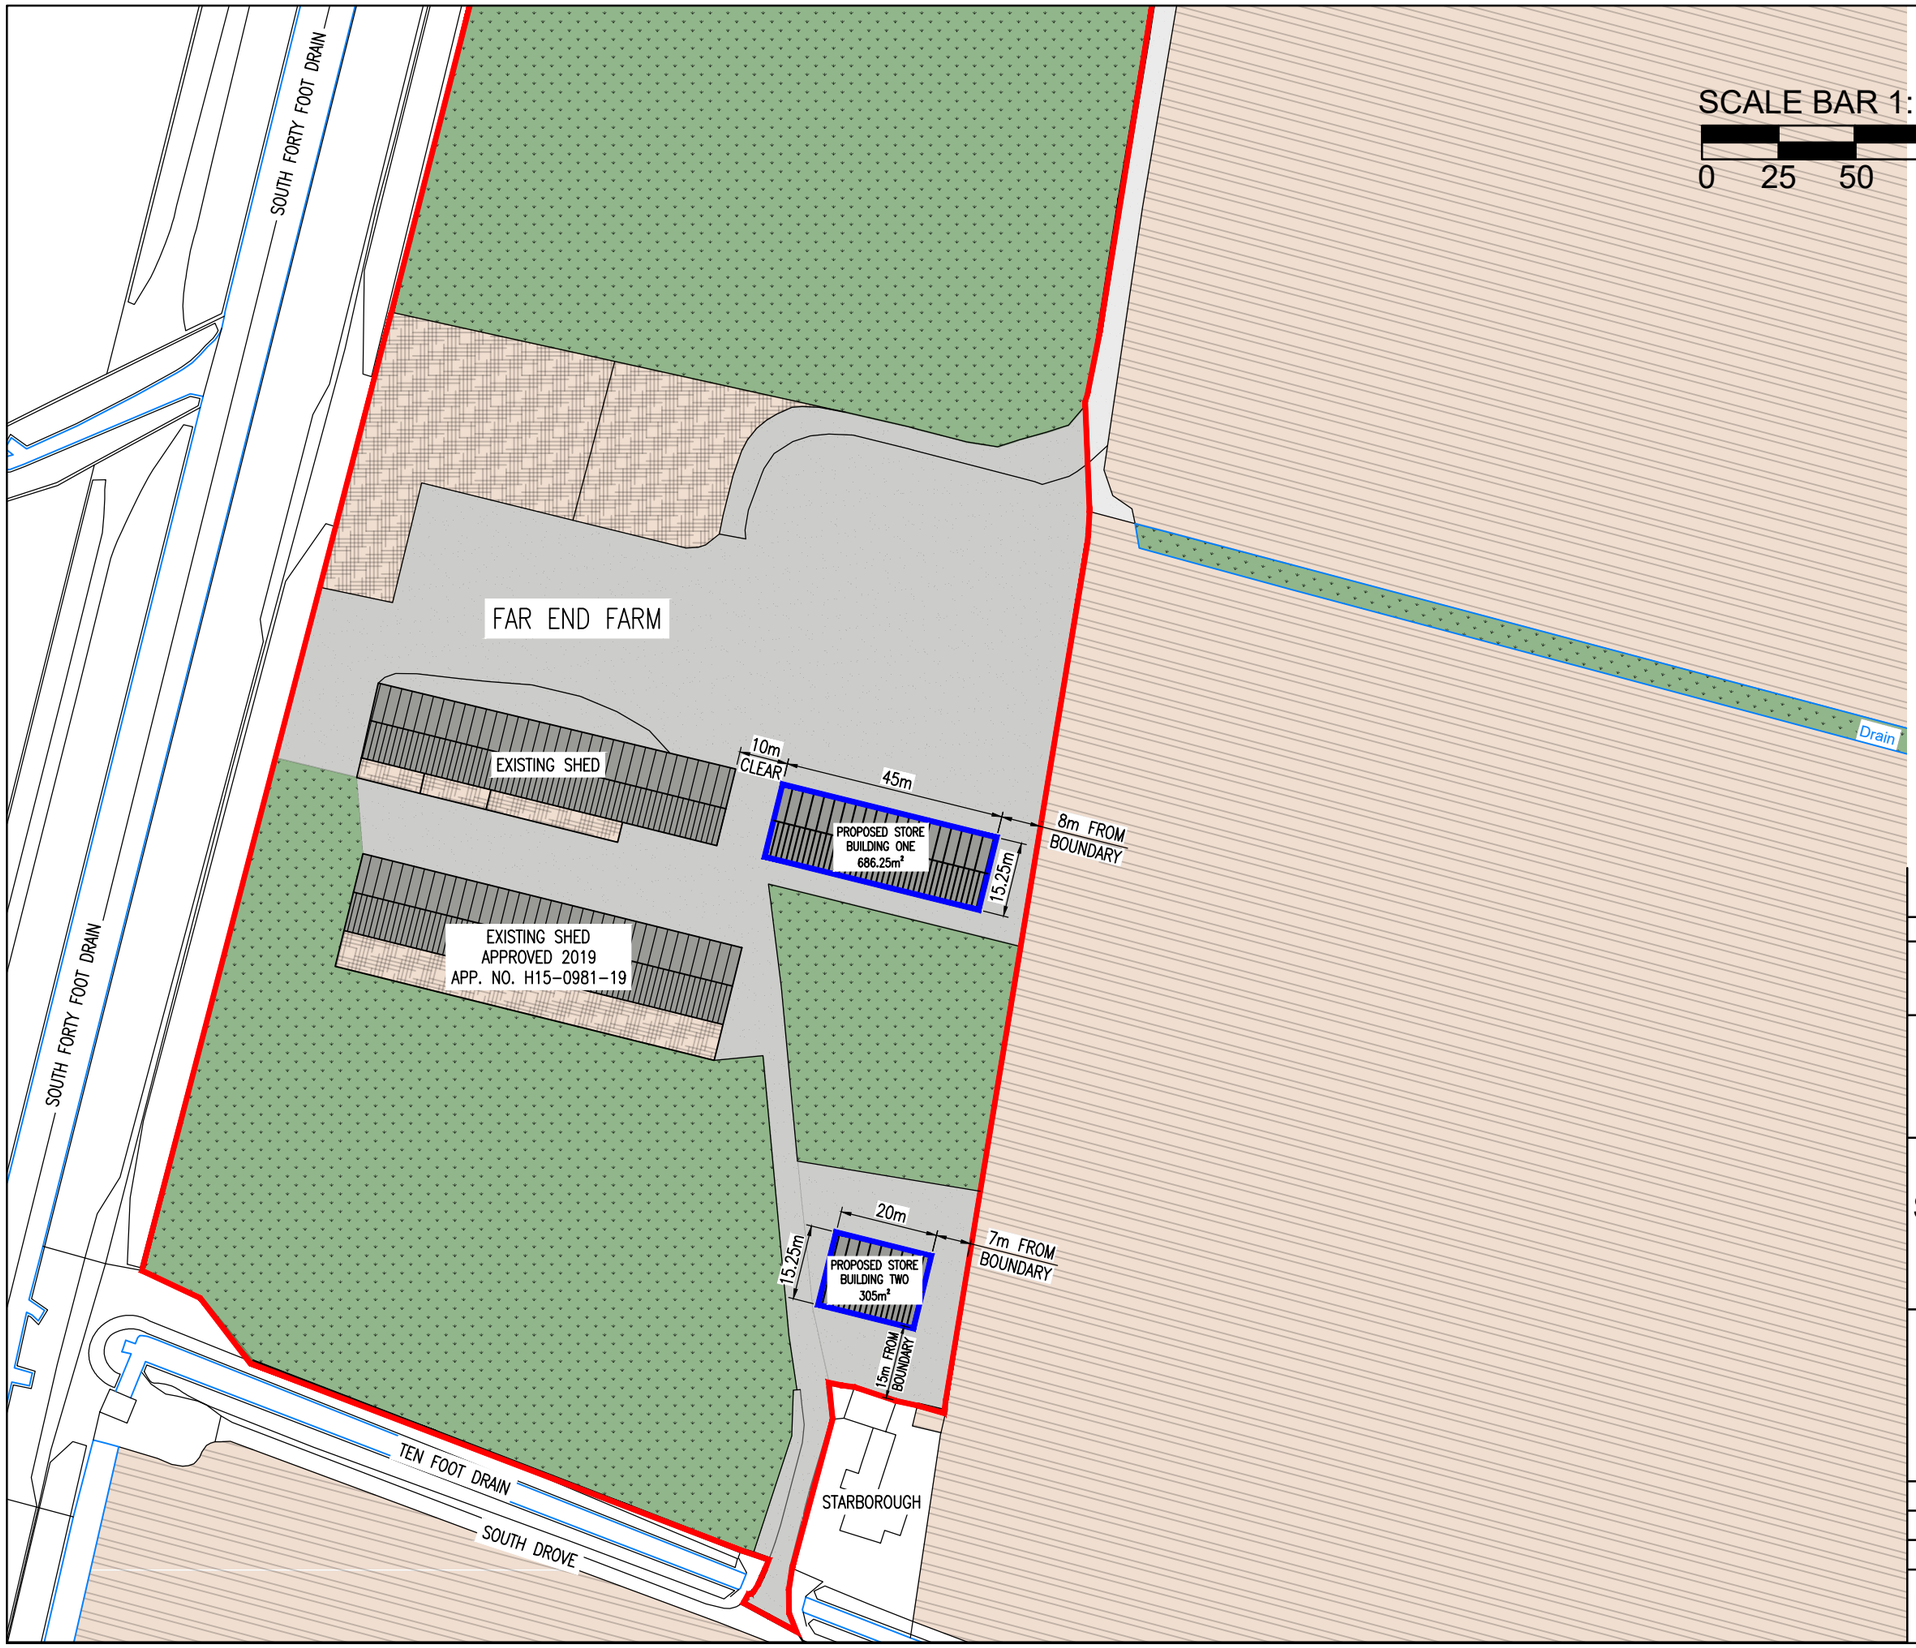


Rev	Date	Remarks

Status: FOR PRIOR NOTIFICATION

Project

Proposed Agricultural Store Buildings, Far End Farm, South Drove, Quadring Fen. For P Capps Farming Ltd.

Title

Proposed Site Location Plan

Date	Oct. '22	Scale	1:1250 @A3
Drawn	JL	Checked	RT
Design		File Name	PCF-02

DRG No. PCF-02

Rev -