


PLEASE DO NOT SCALE FROM THIS DRAWING

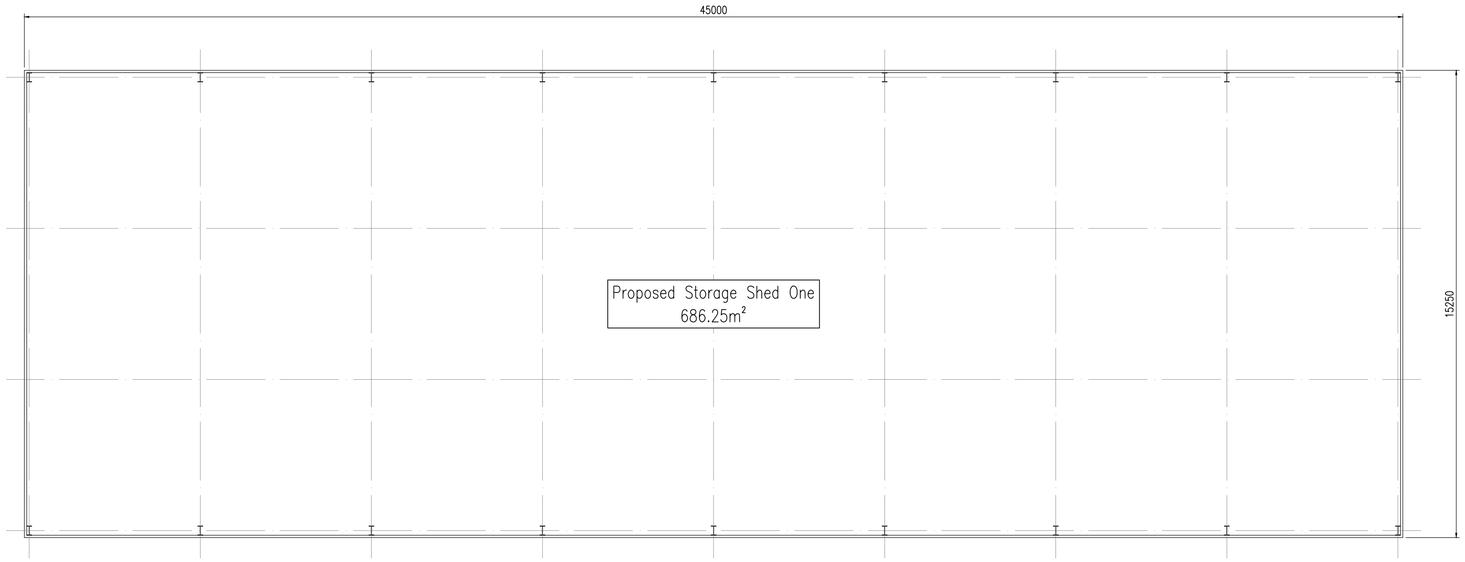


PROPOSED ARRANGEMENT – STORAGE SHED ONE
SCALE 1:100

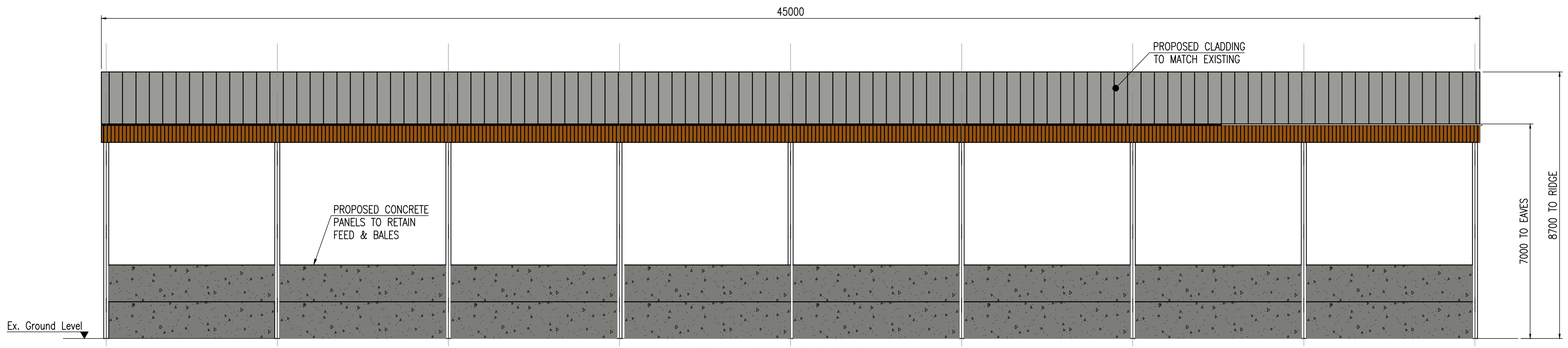

PROPOSED SIDE ELEVATION
SCALE 1:100

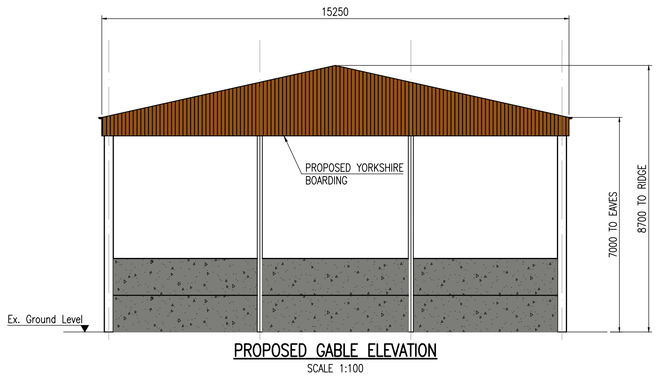


PROPOSED GABLE ELEVATION
SCALE 1:100

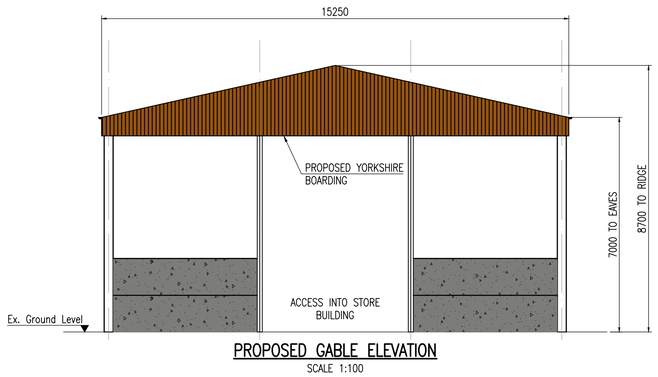

PROPOSED GABLE ELEVATION
SCALE 1:100

SCALE BAR 1:100

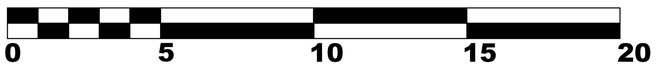

Rev	Date	Remarks

Status: FOR PLANNING

Project: Proposed Agricultural Store Buildings, Far End Farm, South Drove, Quadring Fen. For P Capps Farming Ltd.

Title: Proposed Store Building One

Proposed Arrangement & Elevations

Date	Oct. '22	Scale	1:100 @A1
Drawn	JL	Checked	RT
Design	-	File Name	CASH-03

DRG No. PCF-03 | Rev -