
SHDC
Planning & Development
3 0 JUL 2004
Ref: 1038/04

PROPOSED KITCHEN AND UTILITY EXTENSION TO REAR OF 46 TOWN DROVE QUADRING FOR MR + MRS D. J. GRAYSON.

PROPOSED FLOOR PLAN - 1:50.

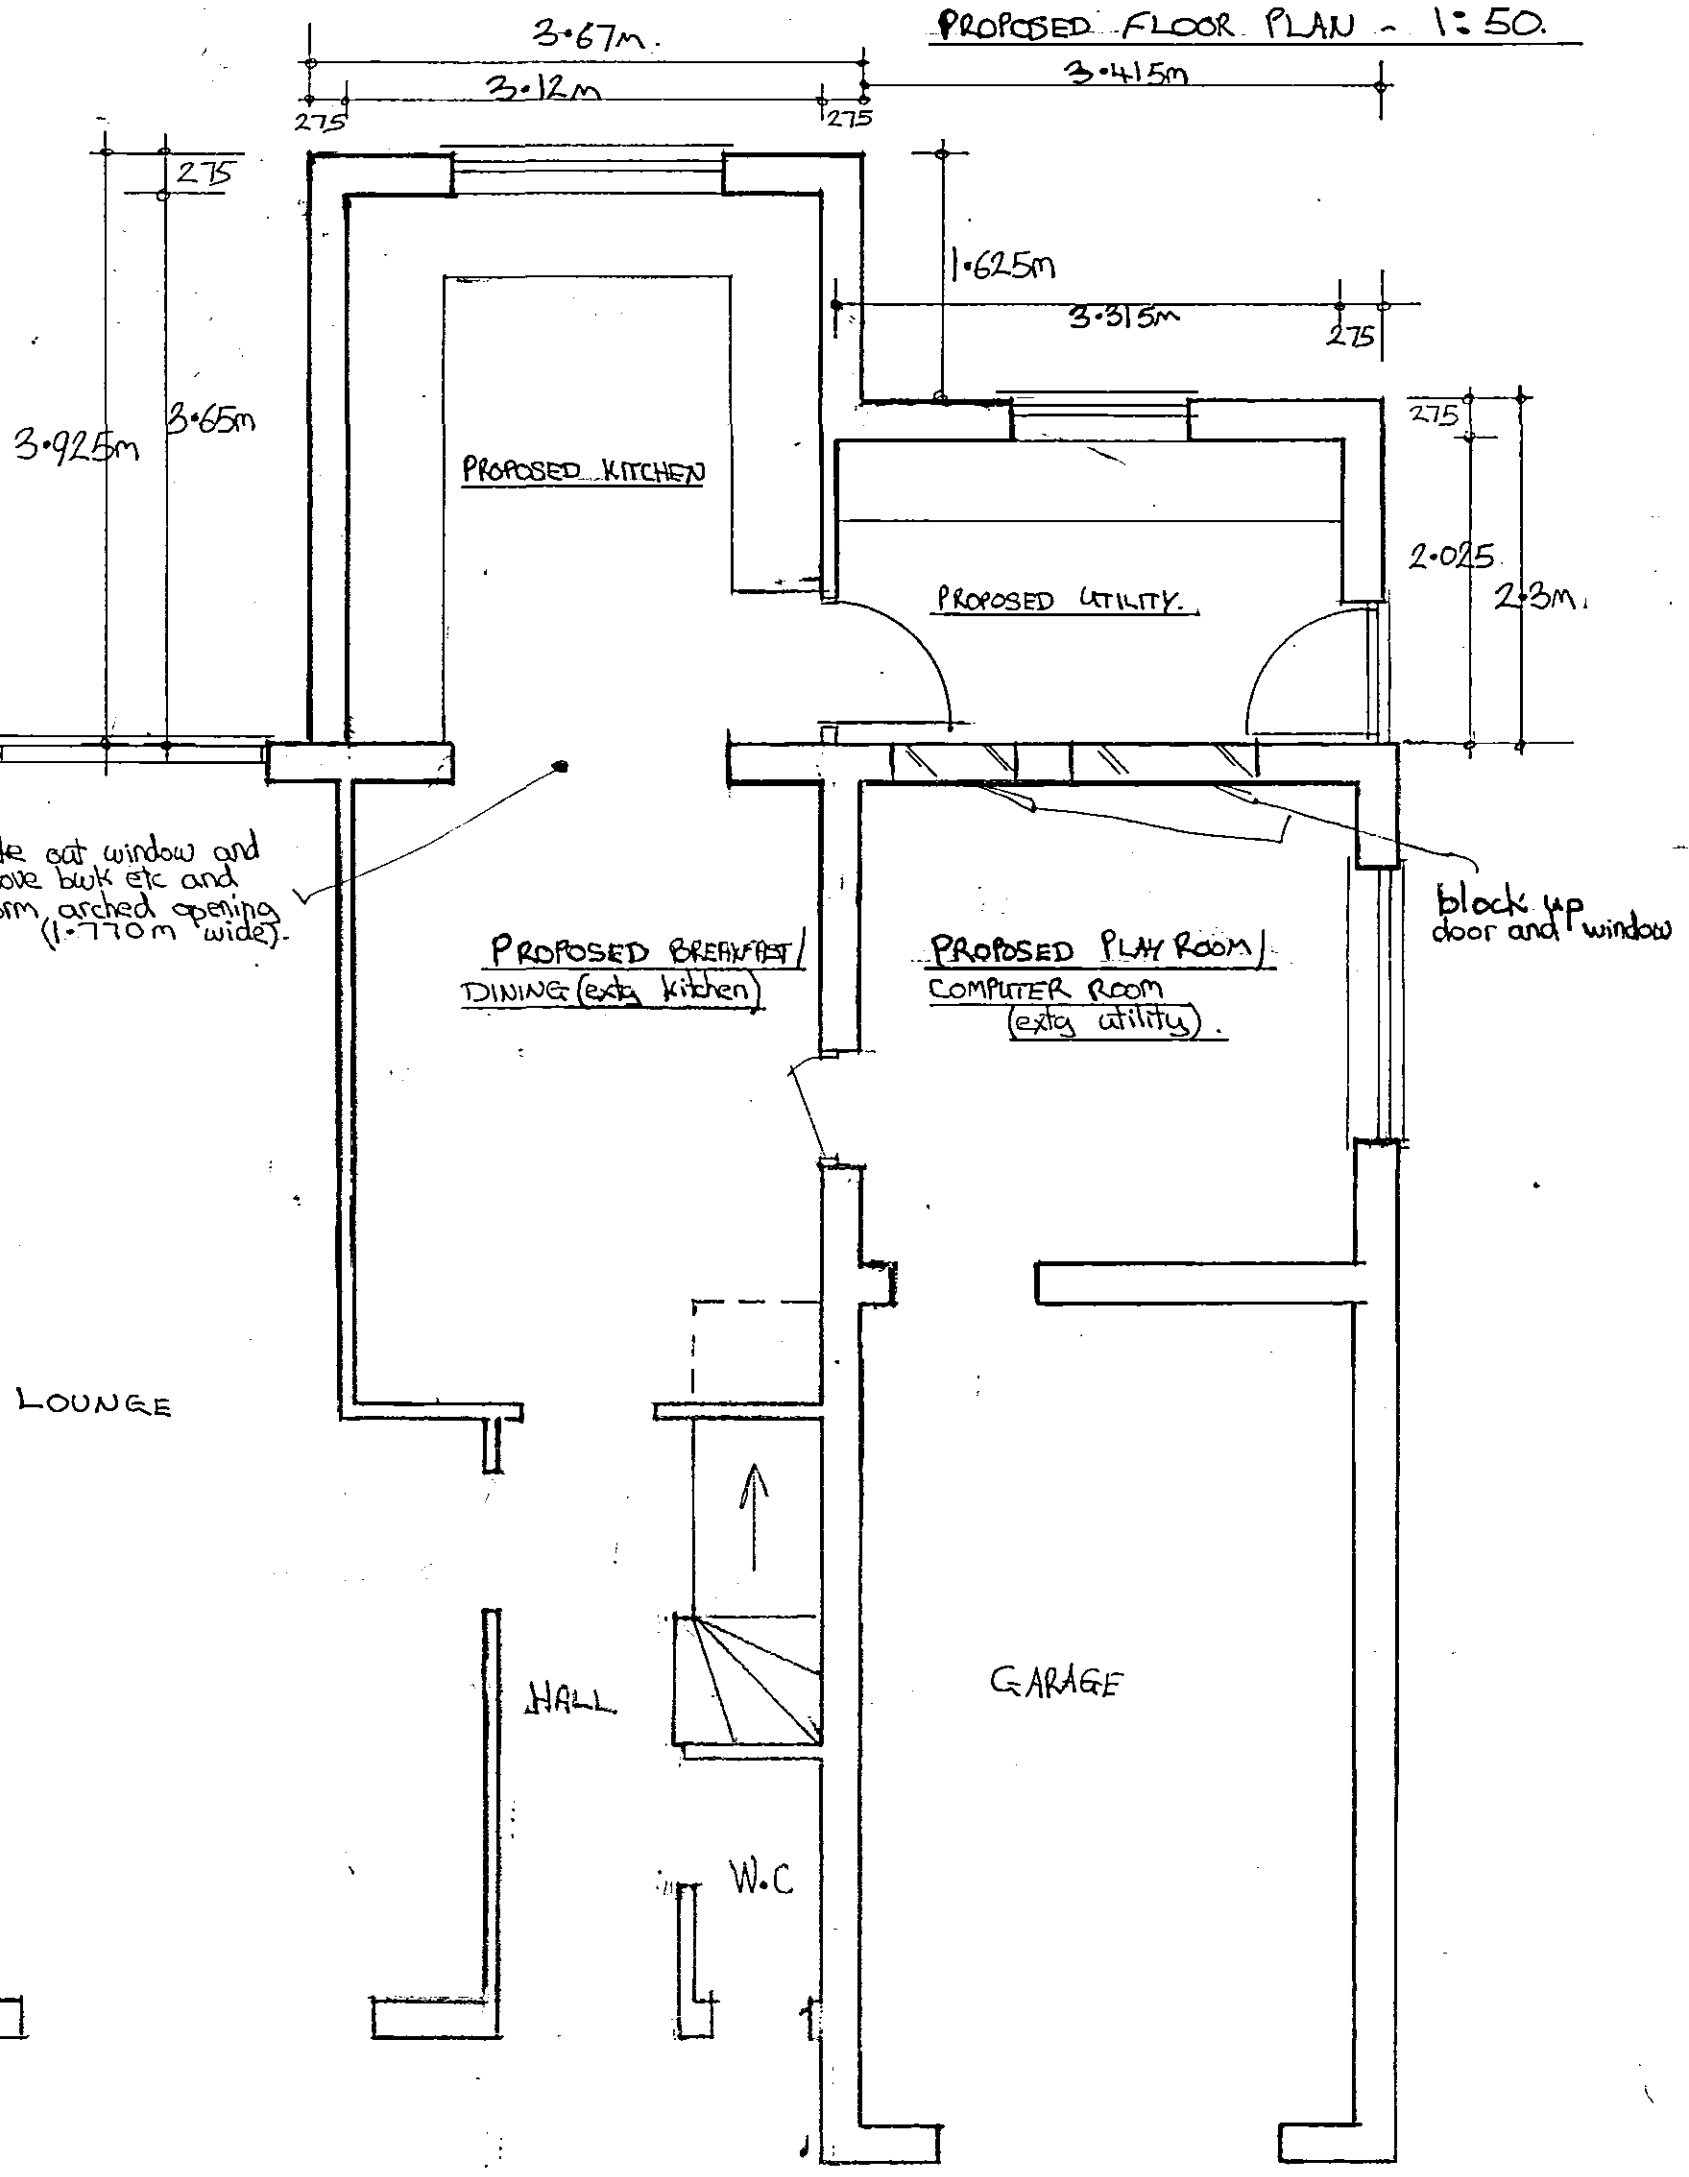

DETERMINED PLAN