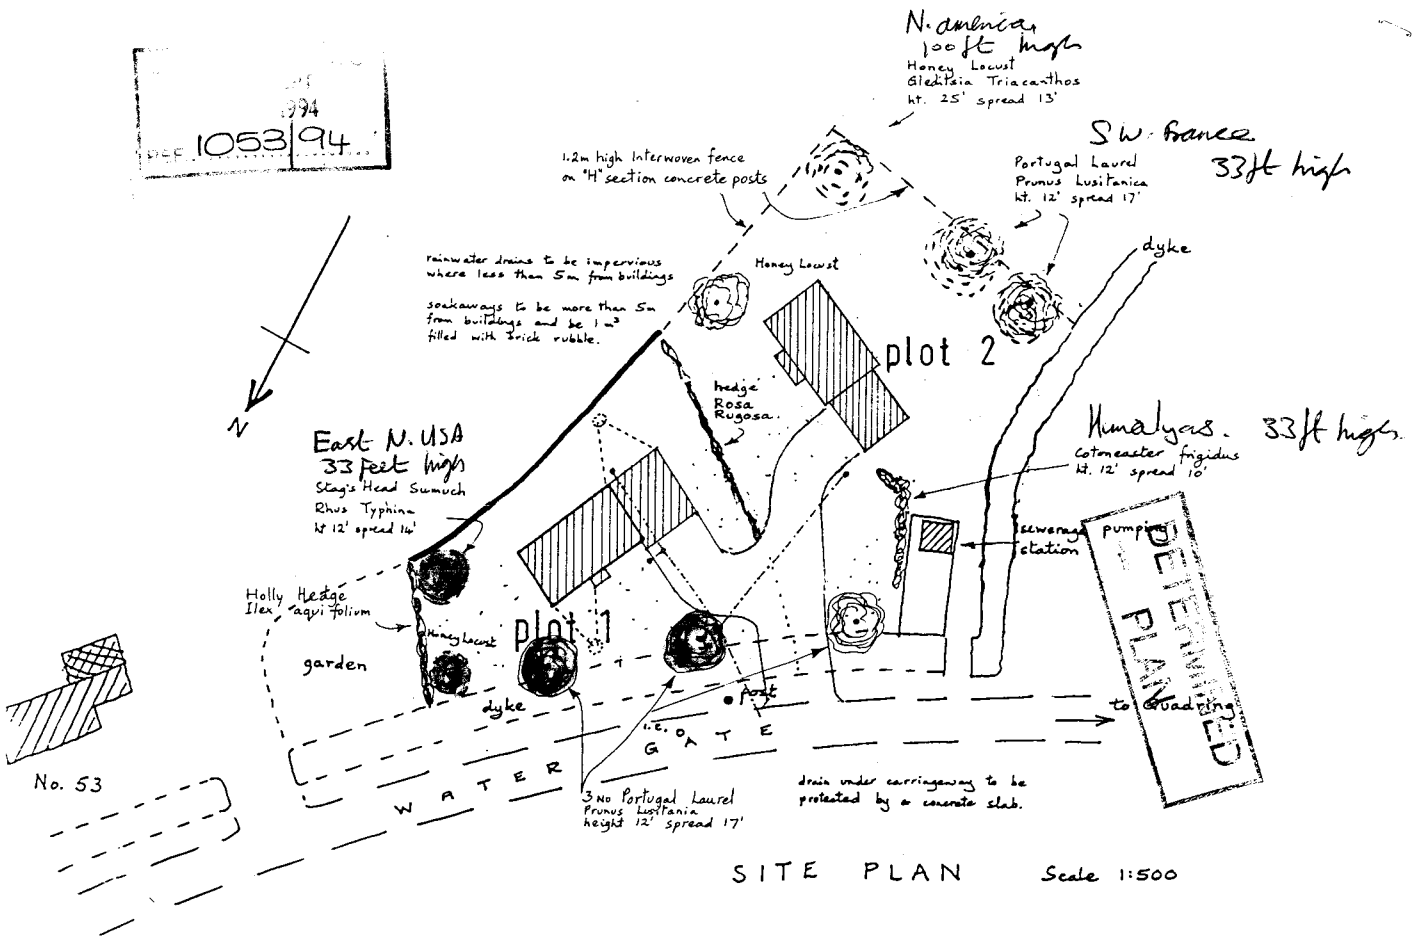

SITE PLAN Scale 1:500

Proposed dwellings and garages
Watergate, QUADRING

Drawing No 9410.

Building Design and Plans
A. ROFFE - 1, Green Lane,
SPALDING, Lincs. PE11 2YB
Tel: 0775 - 723680