




Drawing 3 Entrance shaft shed

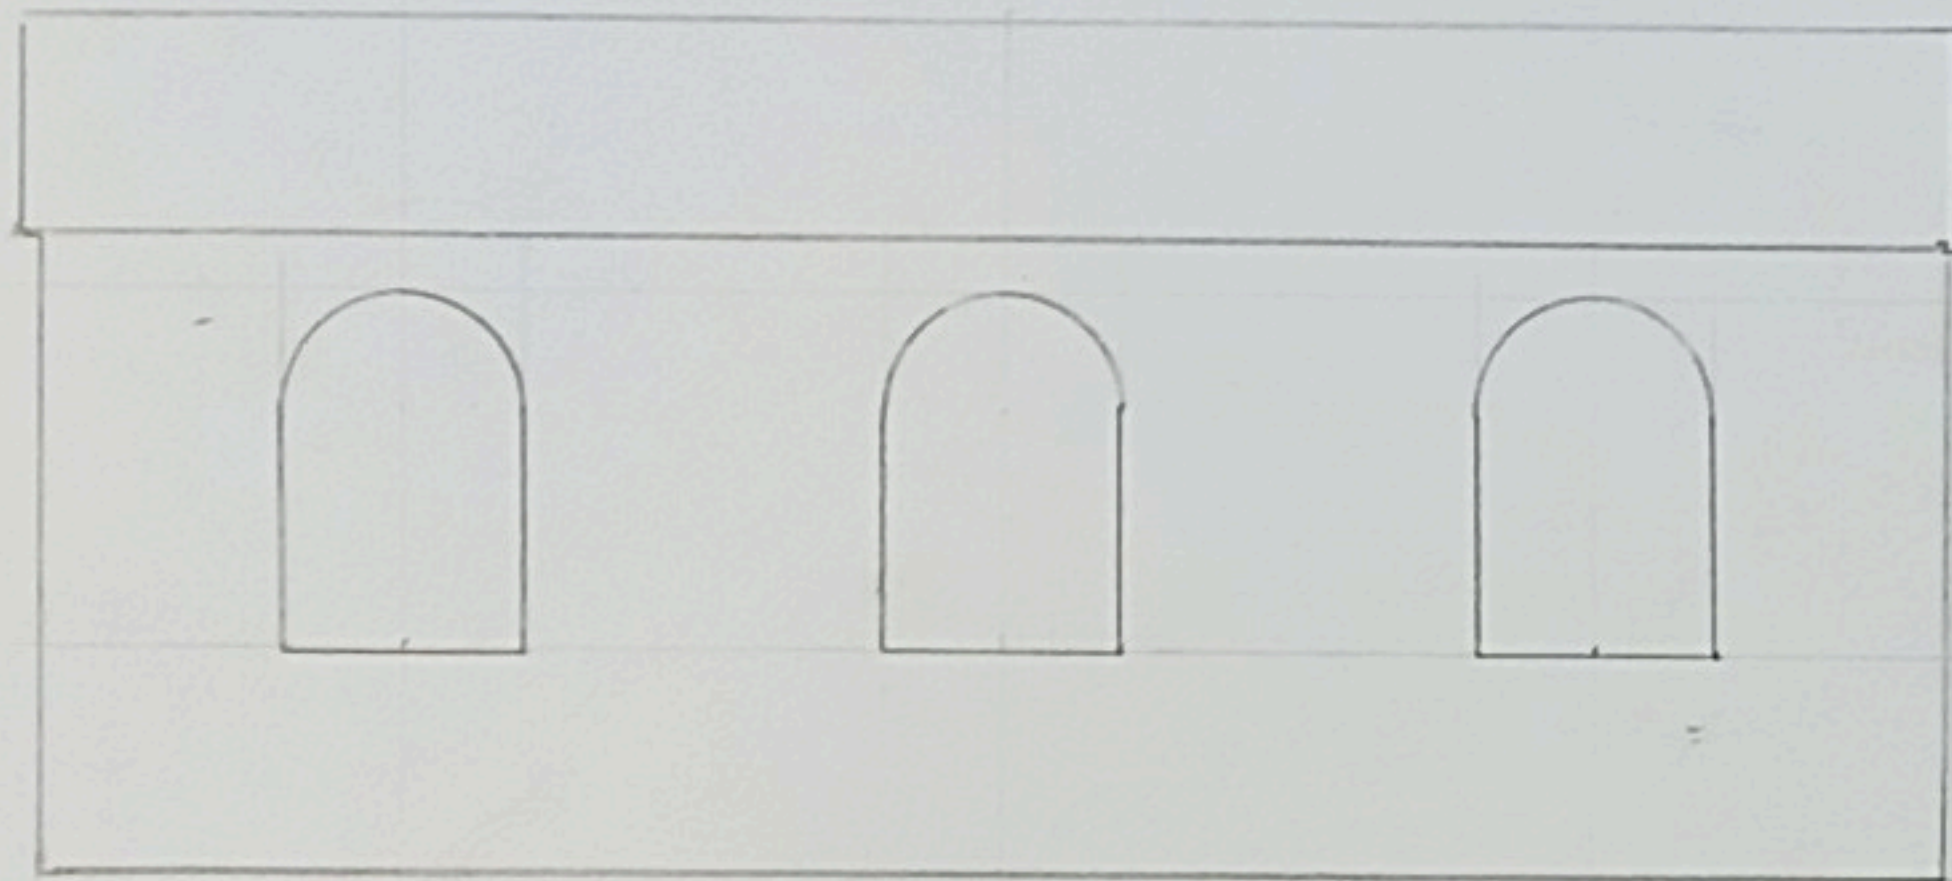


East face 1:50

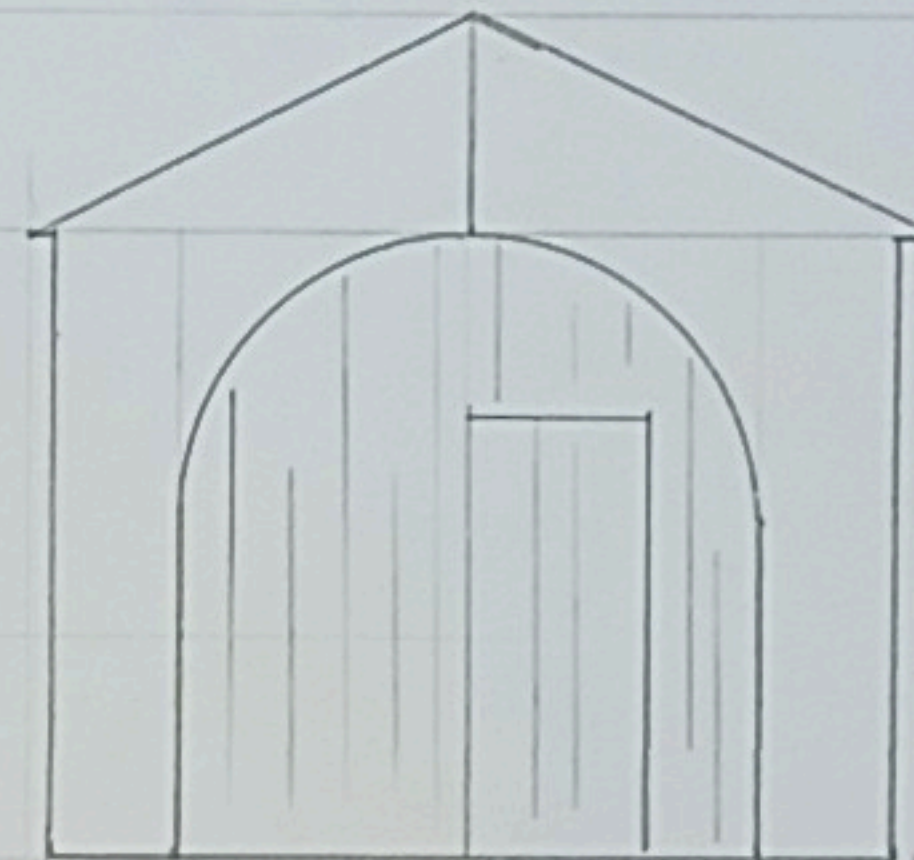


North face 1:50

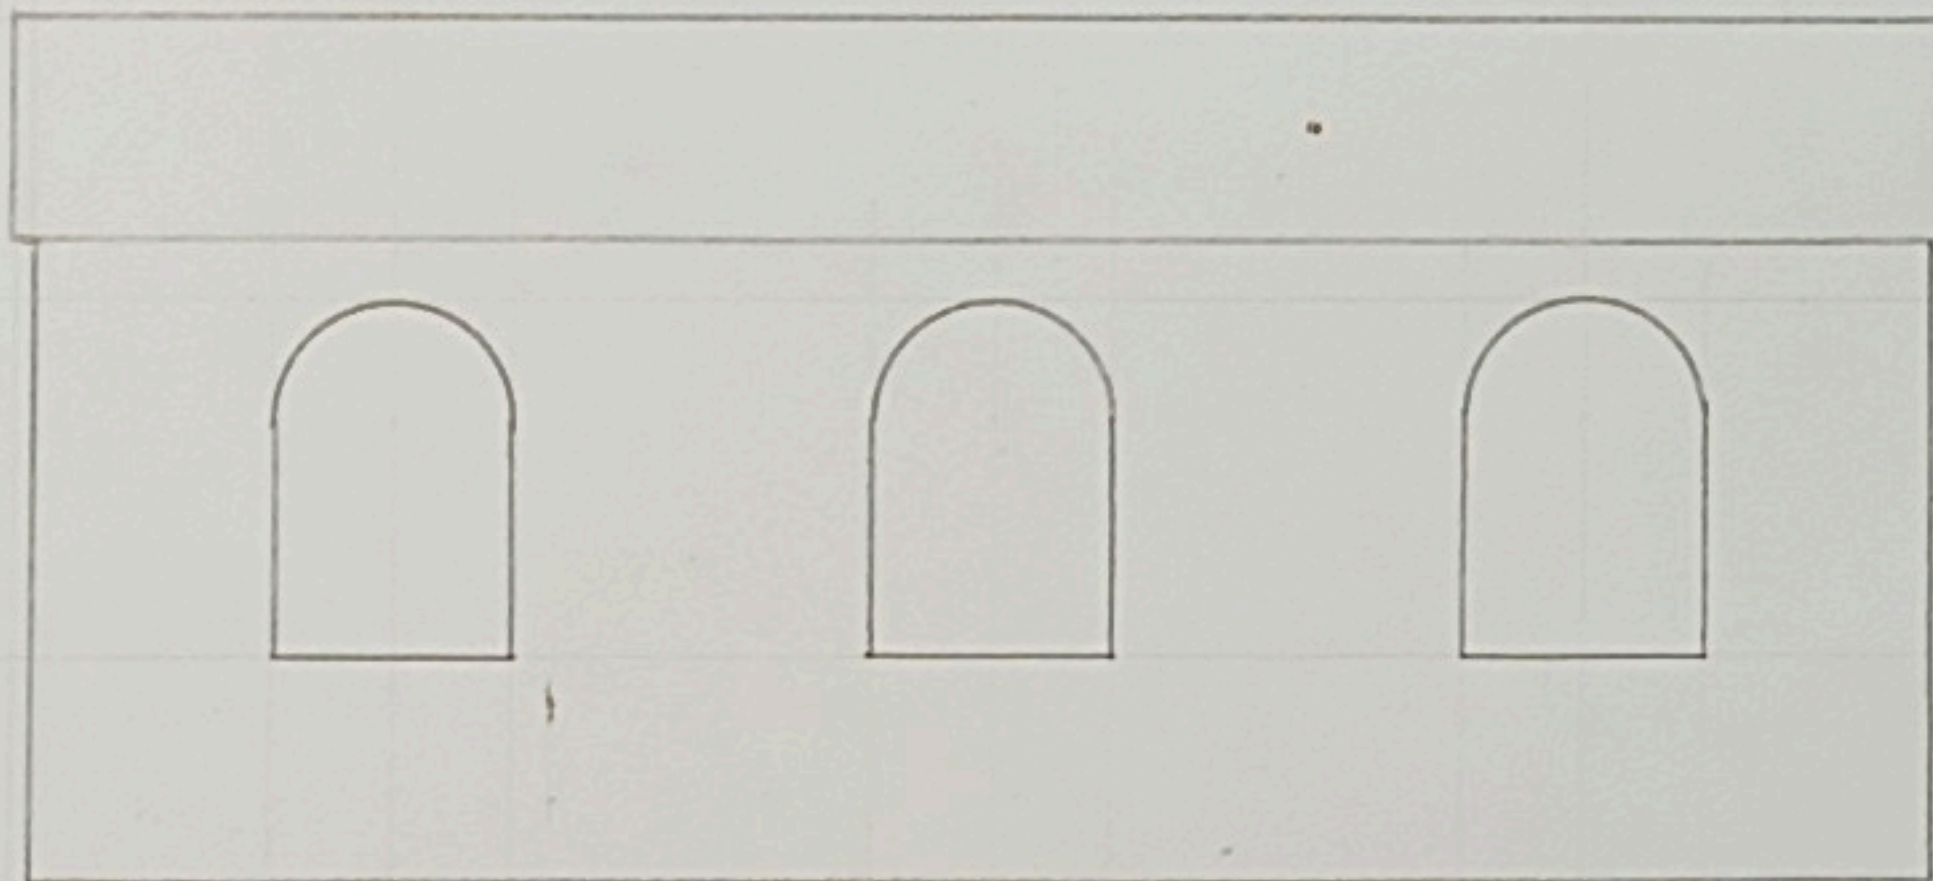

West face 1:50

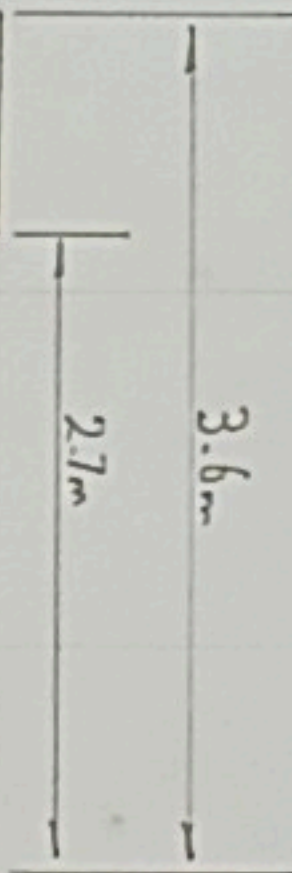

South face 1:50

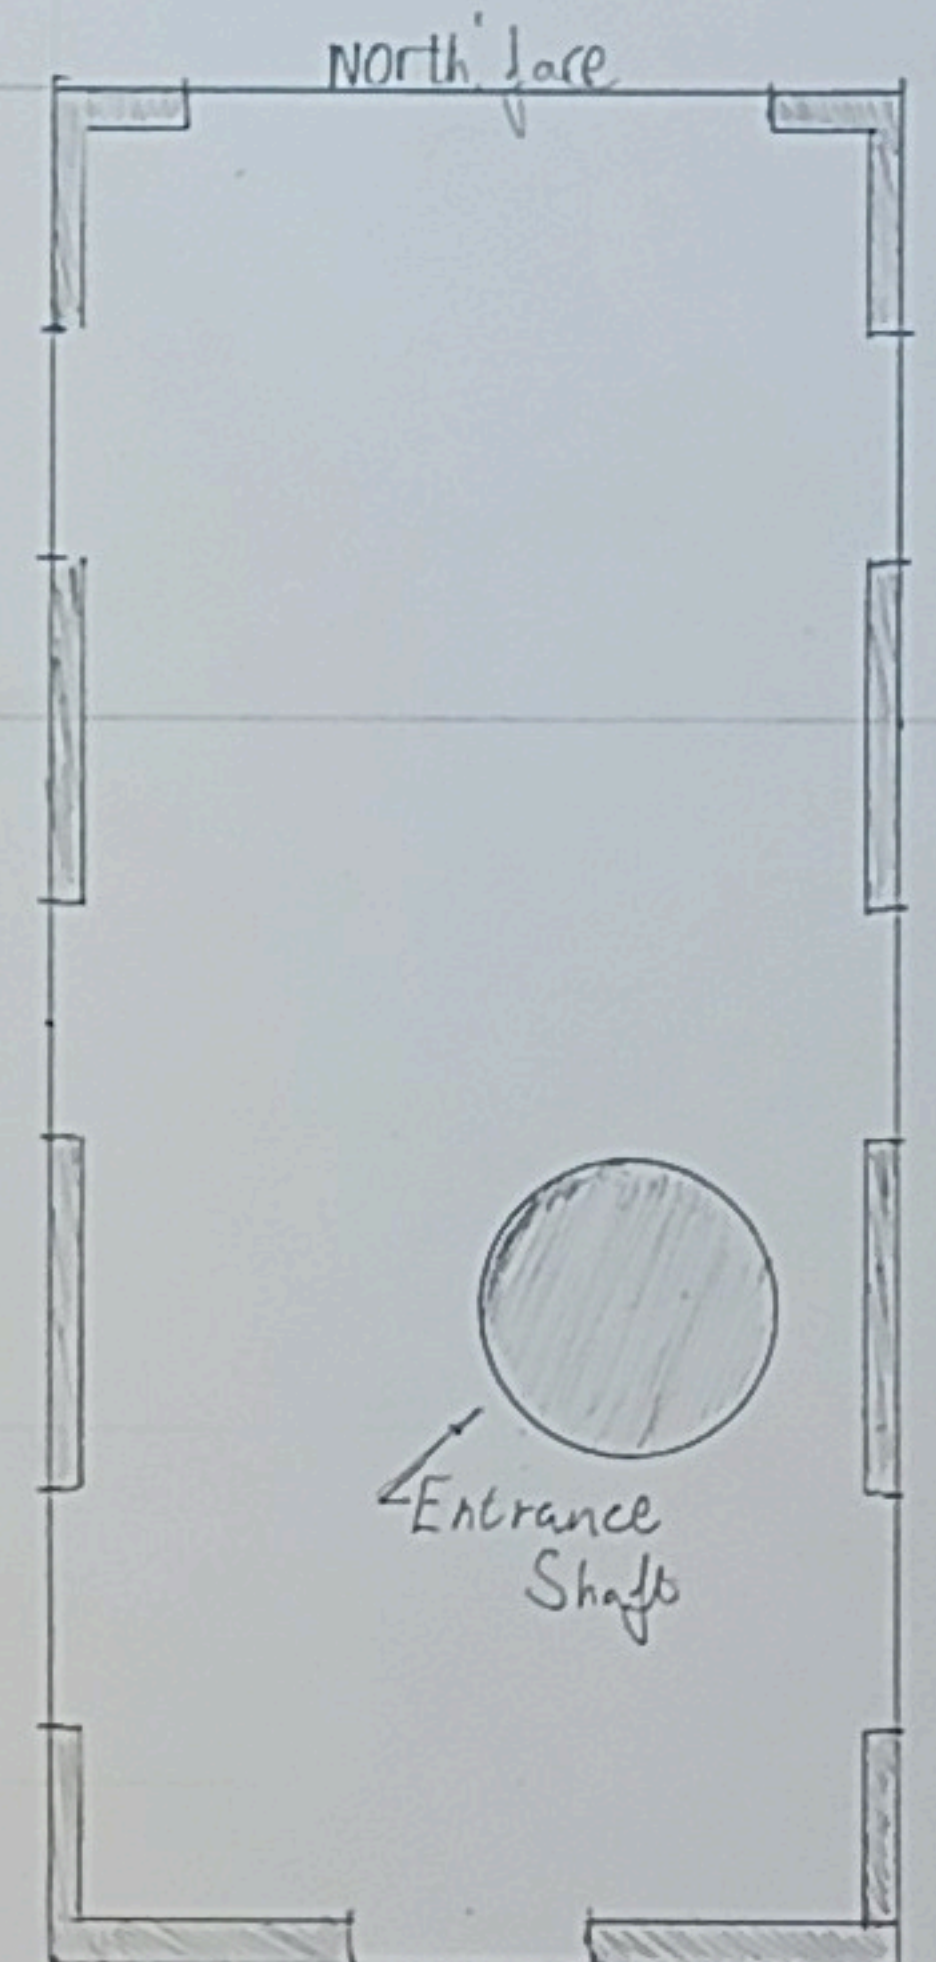

Floor Plan 1:50

