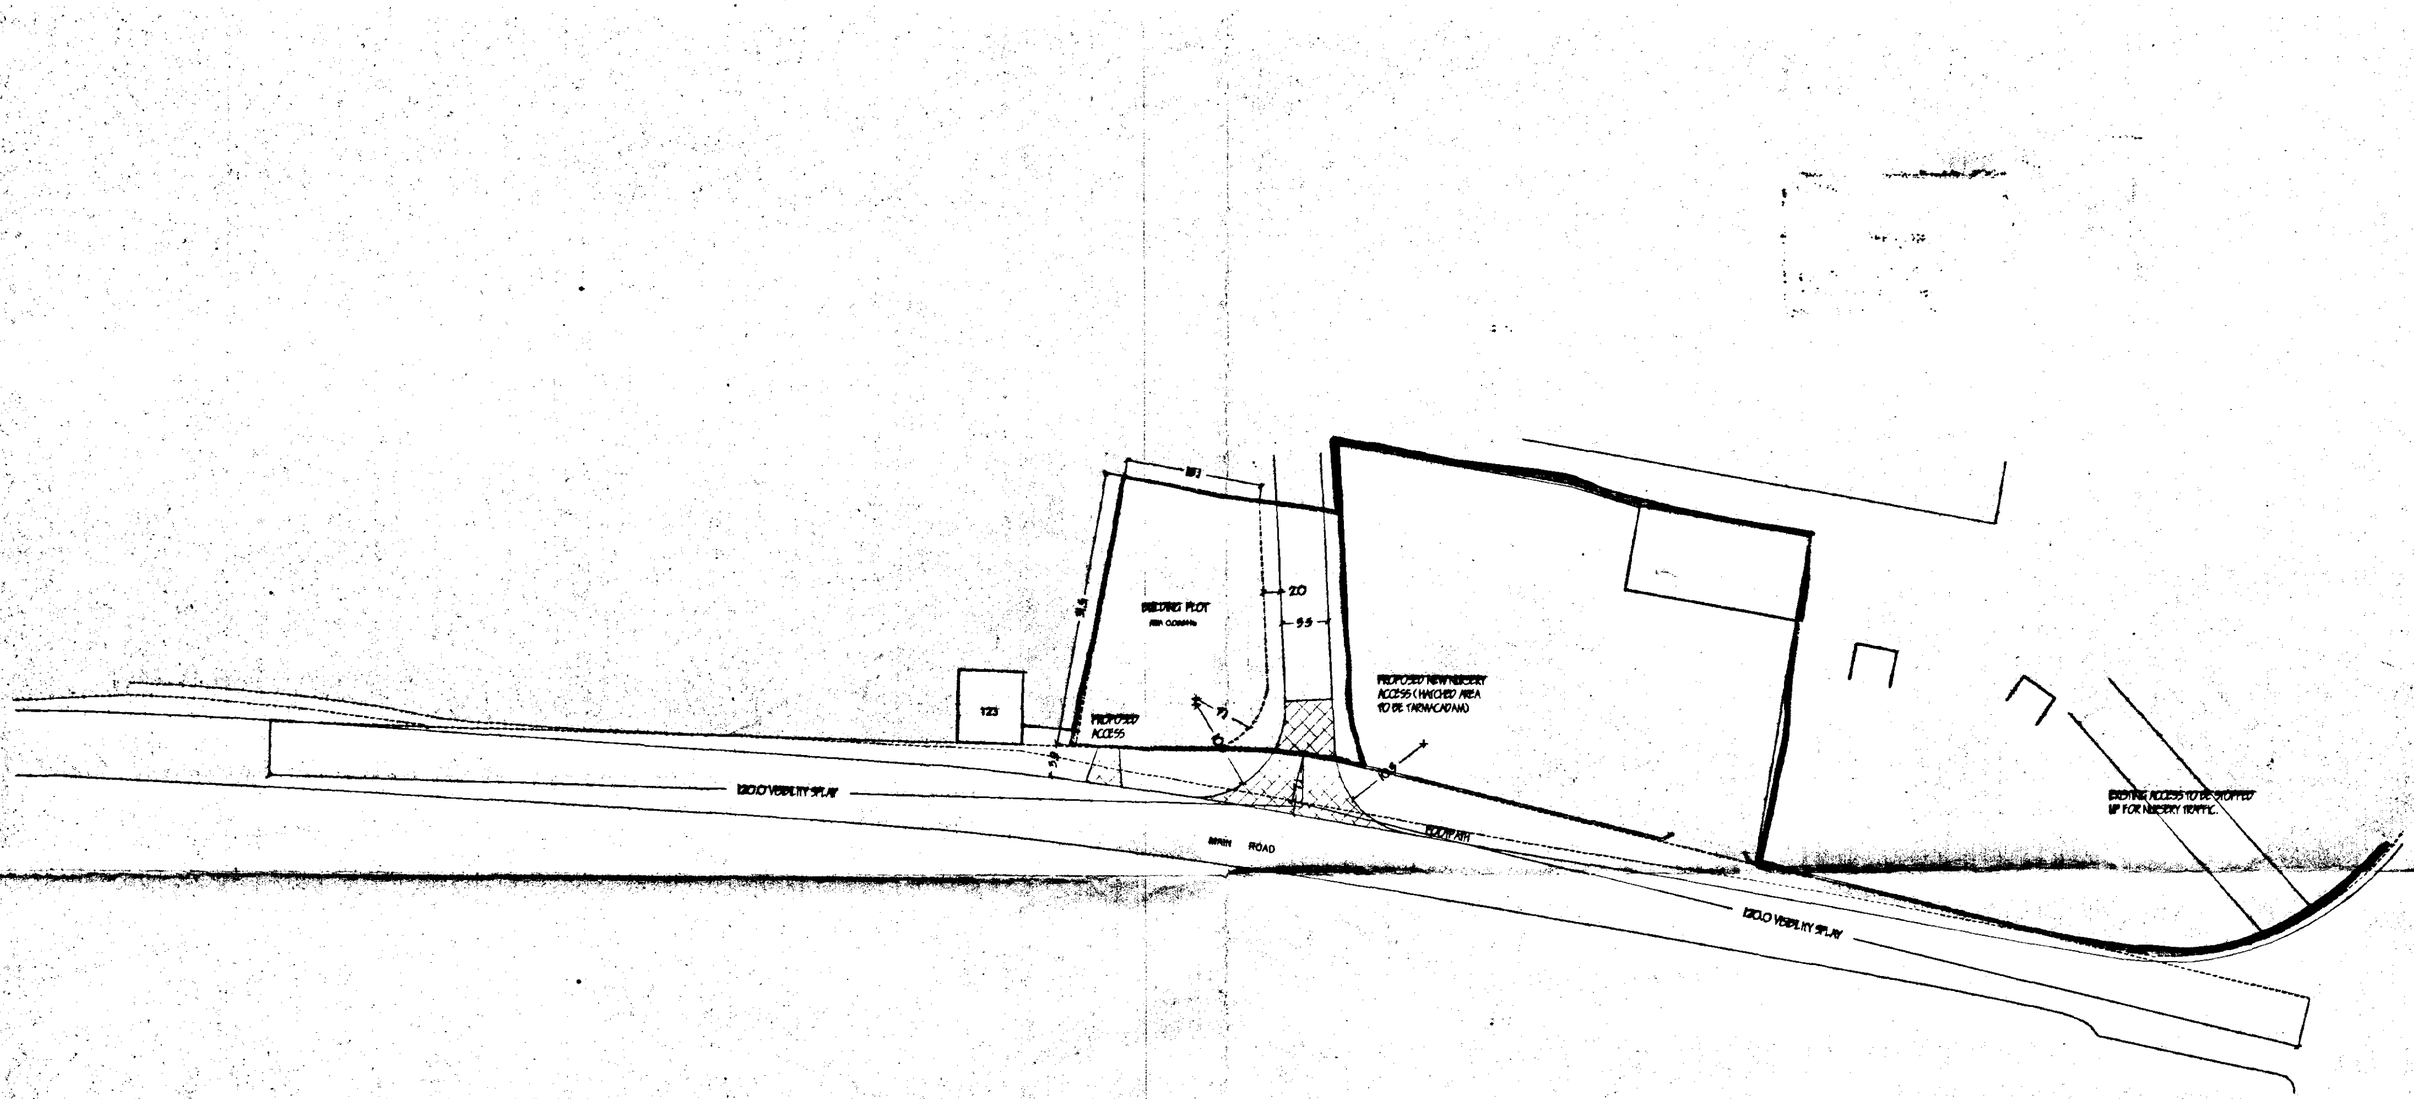


DETERMINED
PLAN
SOUTH HOLLAND DC
HOUSING & PLANNING
04 NOV 1998
Ref: 1088/98

revision	date	init.	revision details

COOPER ARCHITECTURAL DESIGN

Client
S & R. BINGHAM

Project
PROPOSED BUILDING PLOT & NURSERY ACCESS.
MAIN ROAD,
CLAYPOLE,
SPALDING, LINCS

Drawing
BLOCK PLAN

Scale	Drawing No.
1:500	
Date: OCT. '98	Drwn: J.C.