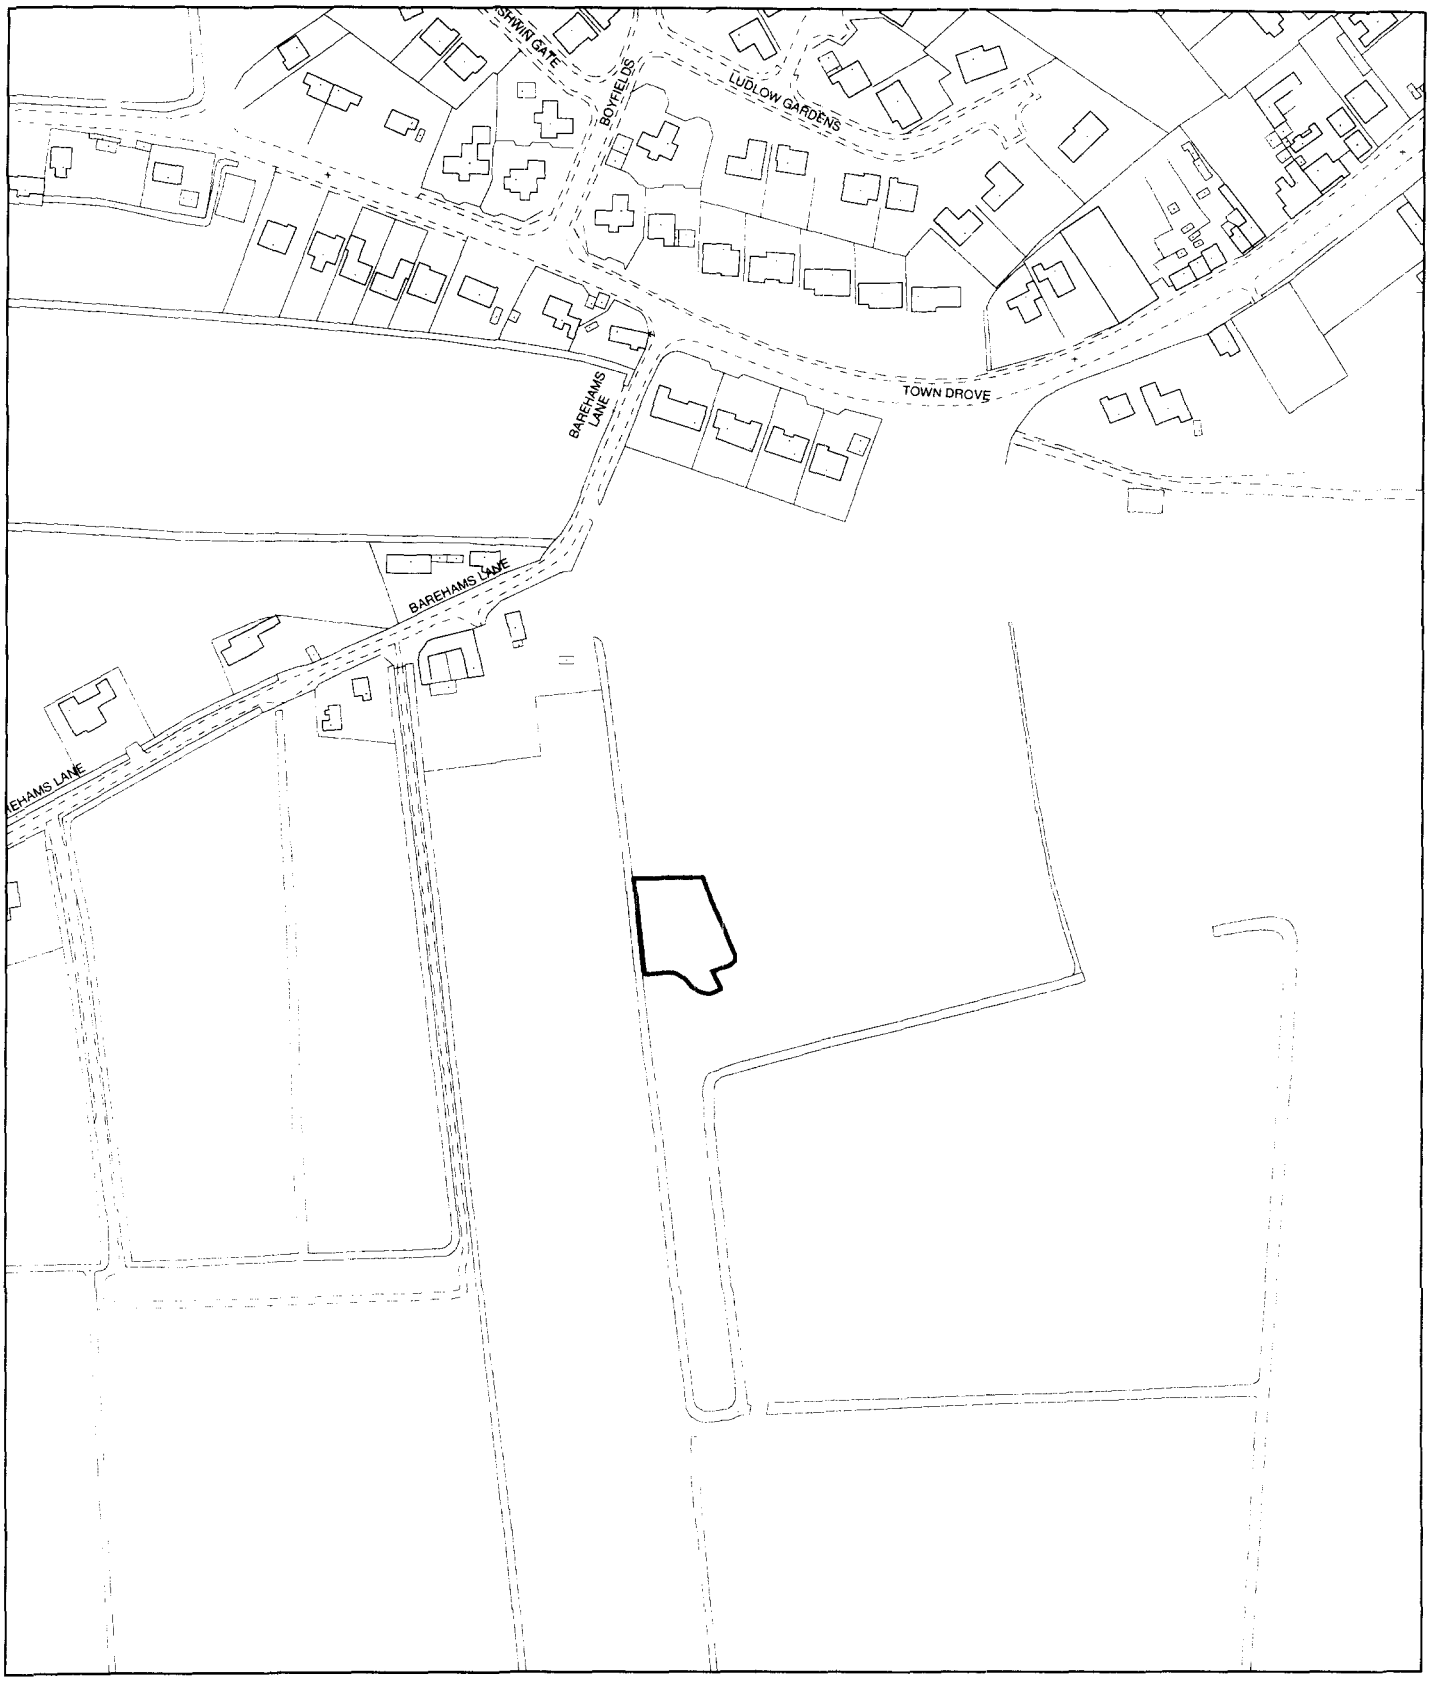


Planning Application Location Plan
Ward Member Notification

H15/1092/01

Scale: 1:2500

Housing and Planning Services Department

Council Offices, Priory Road, Spalding, Lincolnshire


PLEASE DO NOT COPY THIS PLAN
This map is reproduced from Ordnance Survey material with permission of Ordnance Survey on behalf of Her Majesty's Stationery Office (c) Crown copyright. Unauthorised reproduction infringes Crown copyright and may lead to prosecution or civil

PLOTS 36 & 37 TOWN LODGE

--QUADRING

LOCATION PLAN.

SOUTH HOLLAND DC
HOUSING & PLANNING
11 SEP 2001
Ref: 1092/01

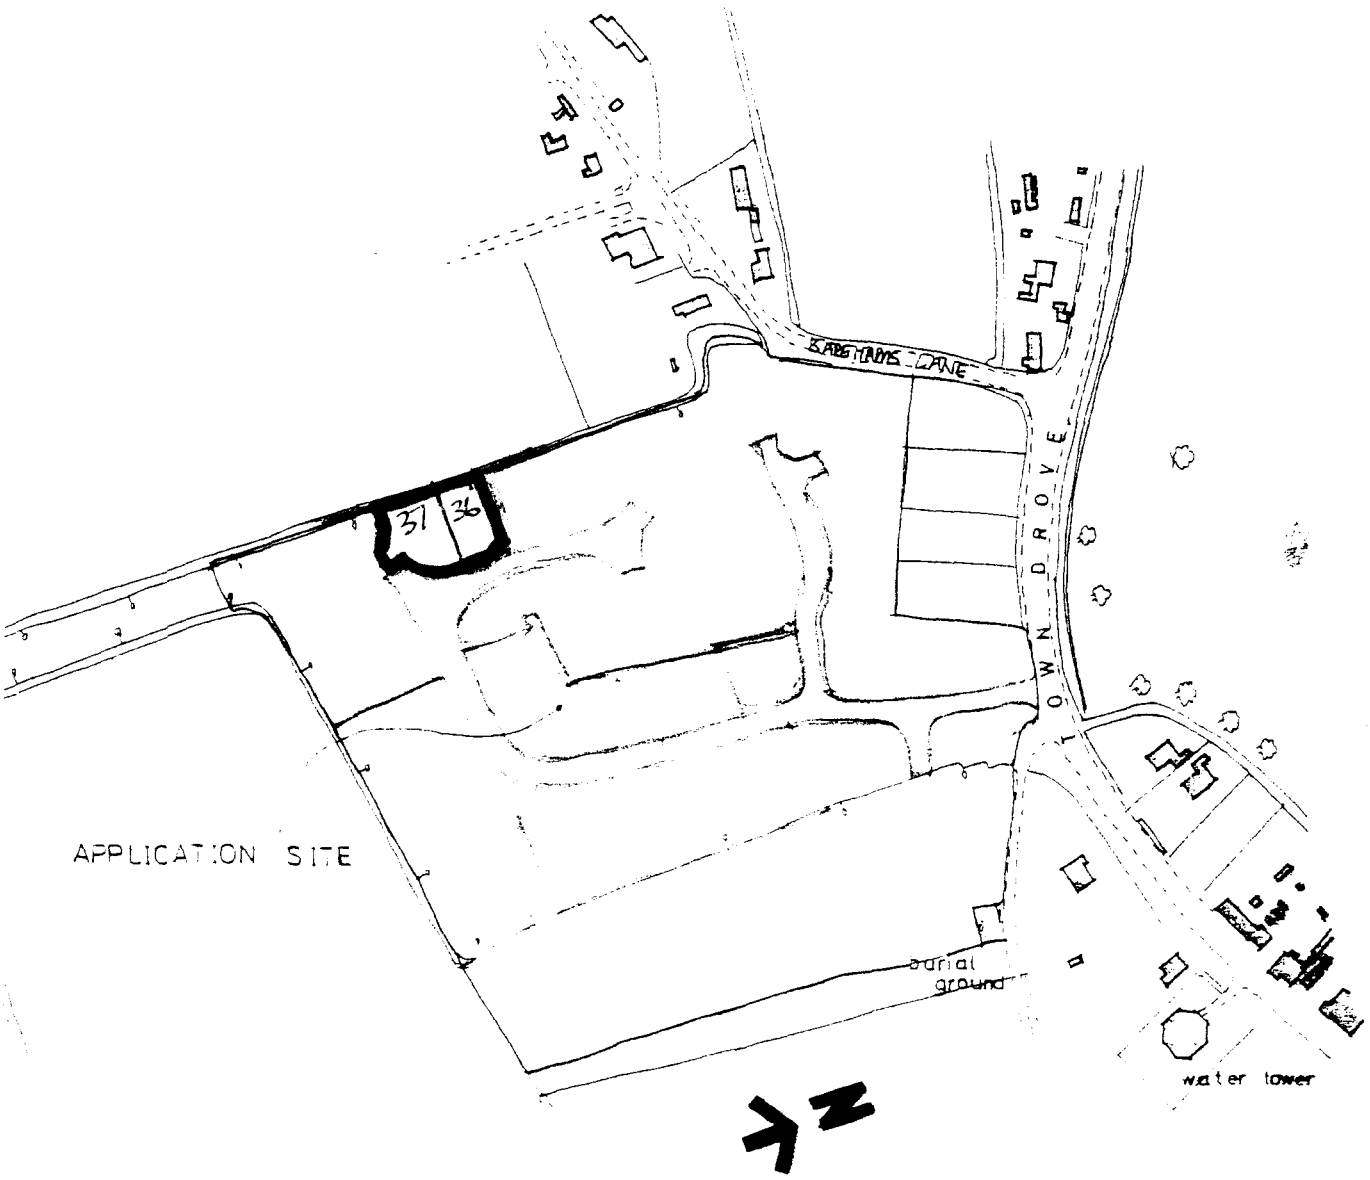

QUADRING

location plan 1-2500