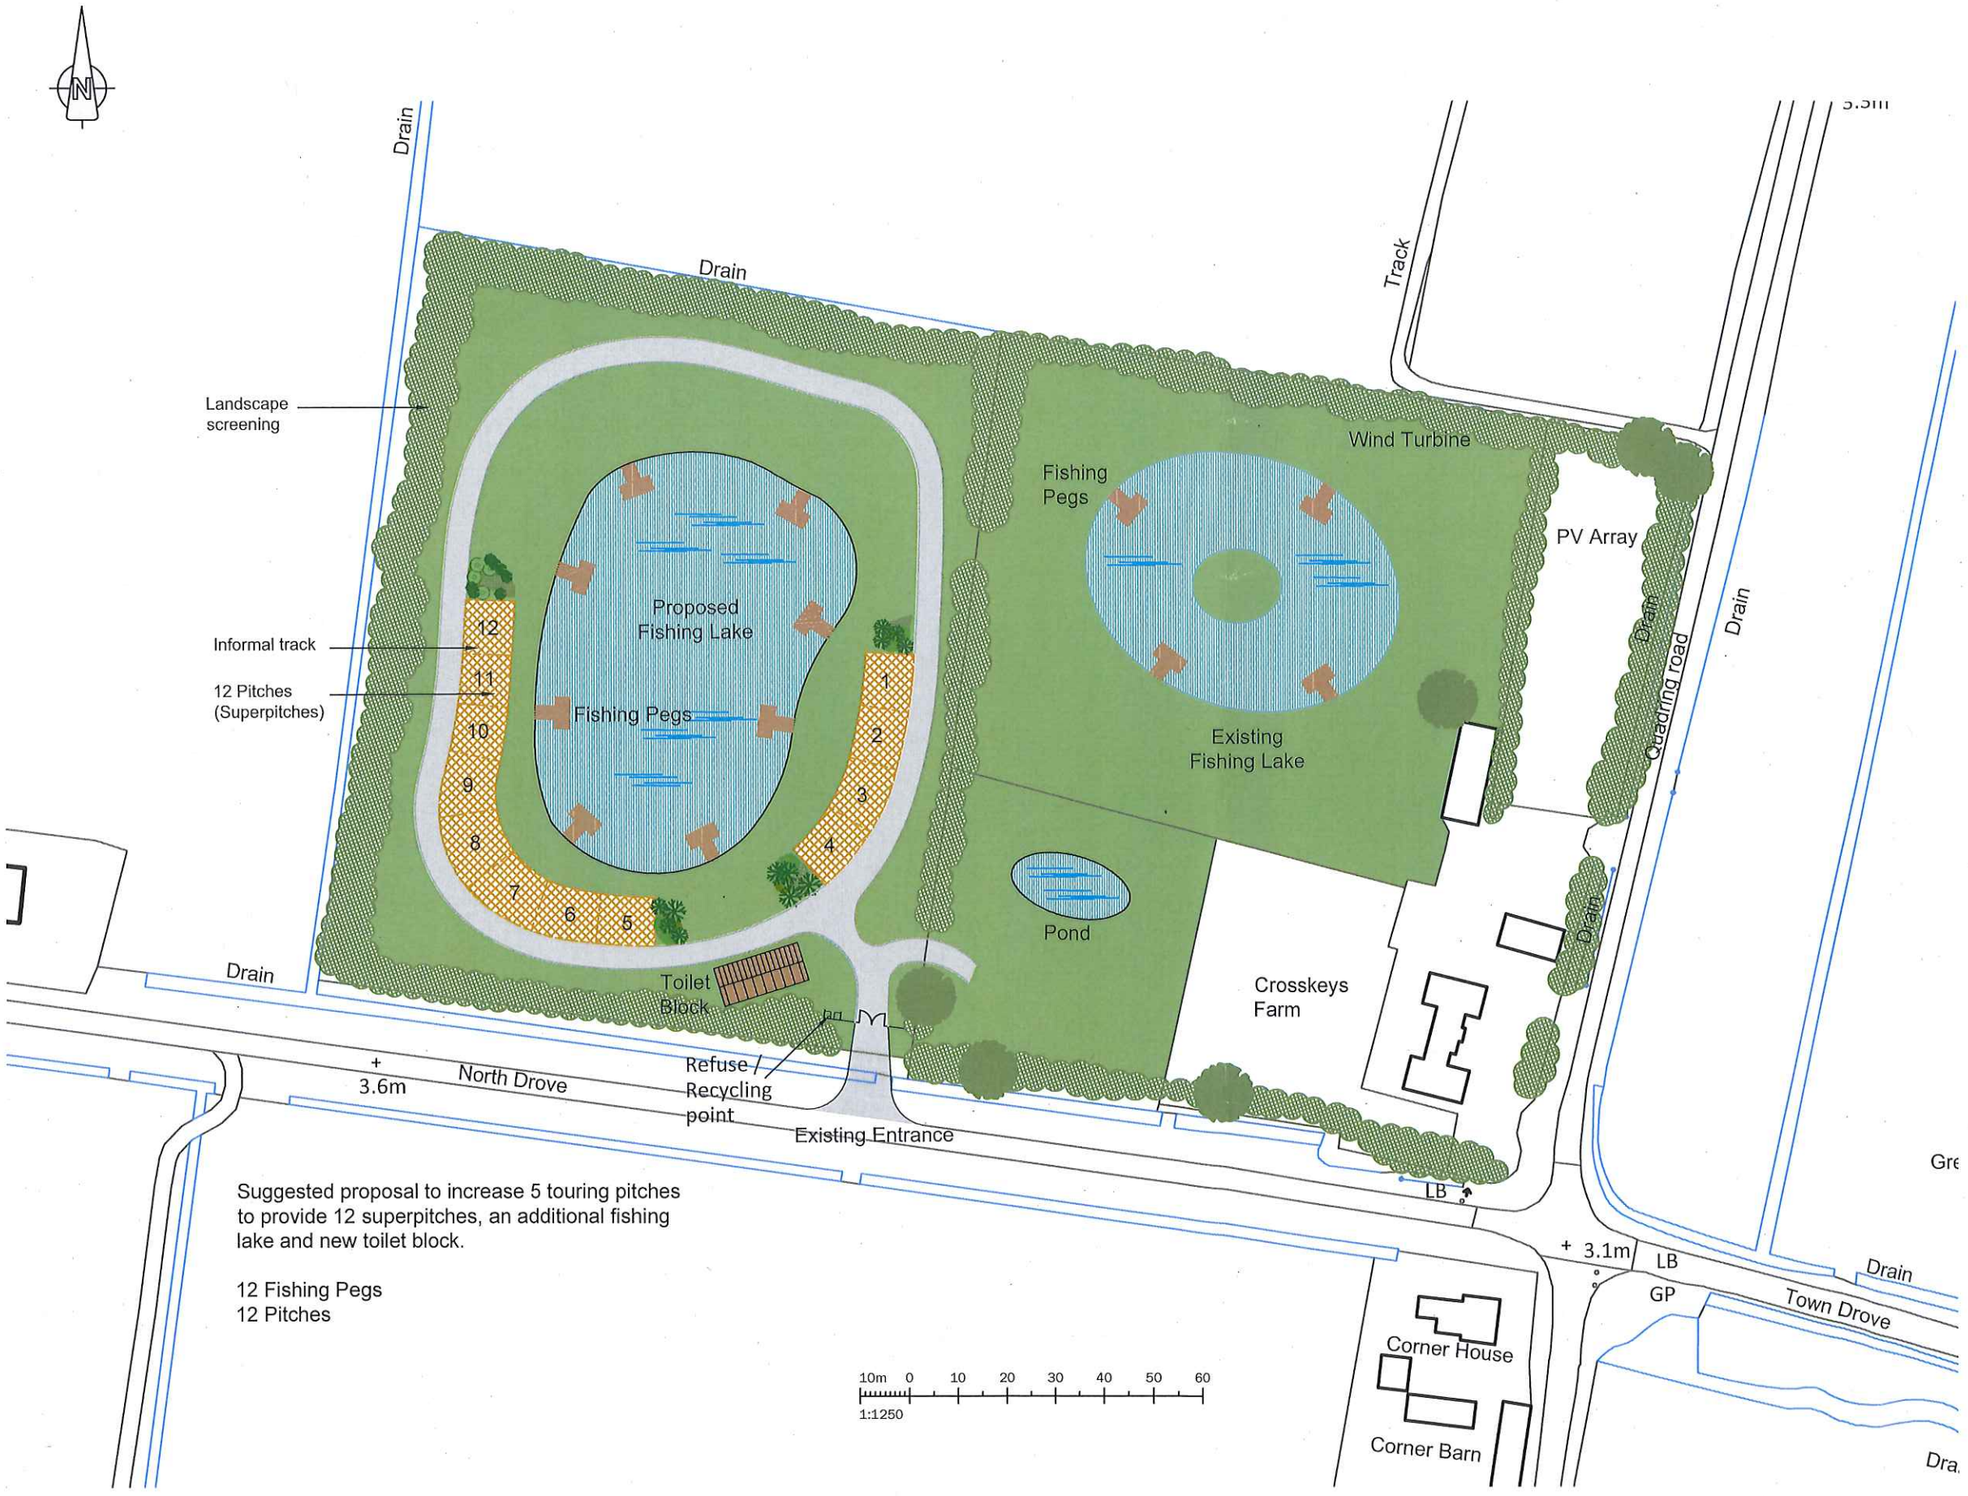


Suggested proposal to increase 5 touring pitches to provide 12 superpitches, an additional fishing lake and new toilet block.

12 Fishing Pegs
12 Pitches

This drawing is the copyright of Paul Robinson Partnership (UK) LLP and can only be reproduced with their written permission. This drawing is not to be scaled. Any discrepancies on site are to be notified to Paul Robinson Partnership (UK) LLP. This drawing has been prepared for Planning and Building Regulations purposes only and does not constitute or form part of any contract unless specifically annexed thereto in writing by Paul Robinson Partnership (UK) LLP. On this drawing the term 'client' means the client named in the title block.

All intellectual property rights are vested with Paul Robinson Partnership (UK) LLP and cannot be used or reproduced without their permission.
Copyright 2016

rev:	date:	description:	by:

Paul Robinson
PARTNERSHIP
ARCHITECTURE + SURVEYING

6 Octagon Business Park,
Hospital Road, Little Plumstead,
Norwich. NR13 5FH
tel: 01603 397057
e-mail: design@prparchitecture.com
web: www.paulrobinsonpartnership.co.uk

PLANNING

client:
Mr Carl Burdall

location:
Cross Keys Farm, Quadring Road, Quadring, Spalding, PE11 4RE

title:
Previously approved fishing lake and superpitch touring facilities. Proposed Layout

scale @ A3: 1:1250
drawn by: CL
date: Sept 2021
approved:
project no: 8363
dwg no: 02
revision: