


This drawing is the copyright of Paul Robinson Partnership (UK) LLP and can only be reproduced with their written permission. This drawing is not to be scaled. Any discrepancies on site are to be notified to Paul Robinson Partnership (UK) LLP. This drawing has been prepared for Planning and Building Regulations purposes only and does not constitute or form part of any contract unless specifically annexed thereto in writing by Paul Robinson Partnership (UK) LLP. On this drawing the term 'client' means the client named in the title block.

All intellectual property rights are vested with Paul Robinson Partnership (UK) LLP and cannot be used or reproduced without their permission.

Copyright 2016

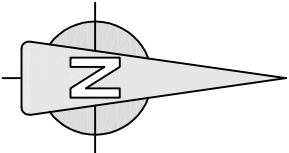

B	22.11.17	Waste collection point added and drawing title bar edited.	CL
A	18.07.17	Road layout & Lake size adjusted.	HH
rev.	date:	description:	by:



Paul Robinson
P A R T N E R S H I P
A R C H I T E C T U R E + S U R V E Y I N G

6 Octagon Business Park,
Hospital Road, Little Plumstead,
Norwich, NR13 5FH
tel: 01503 397057
e-mail: design@prarchitecture.com
web: www.paulrobinsonpartnership.co.uk

client:
Mr Carl Burdall

location:
**Cross Keys Farm, Quadring Road,
Quadring, Spalding, PE11 4RE**

title:
**Additional fishing lakes and
superpitch touring facilities.
Proposed Layout**

scale @ A3:
1:1250

date:
June 2016


project no:
7657

drawn by:
HH

approved:
SN

dwg no:
06

revision:
B

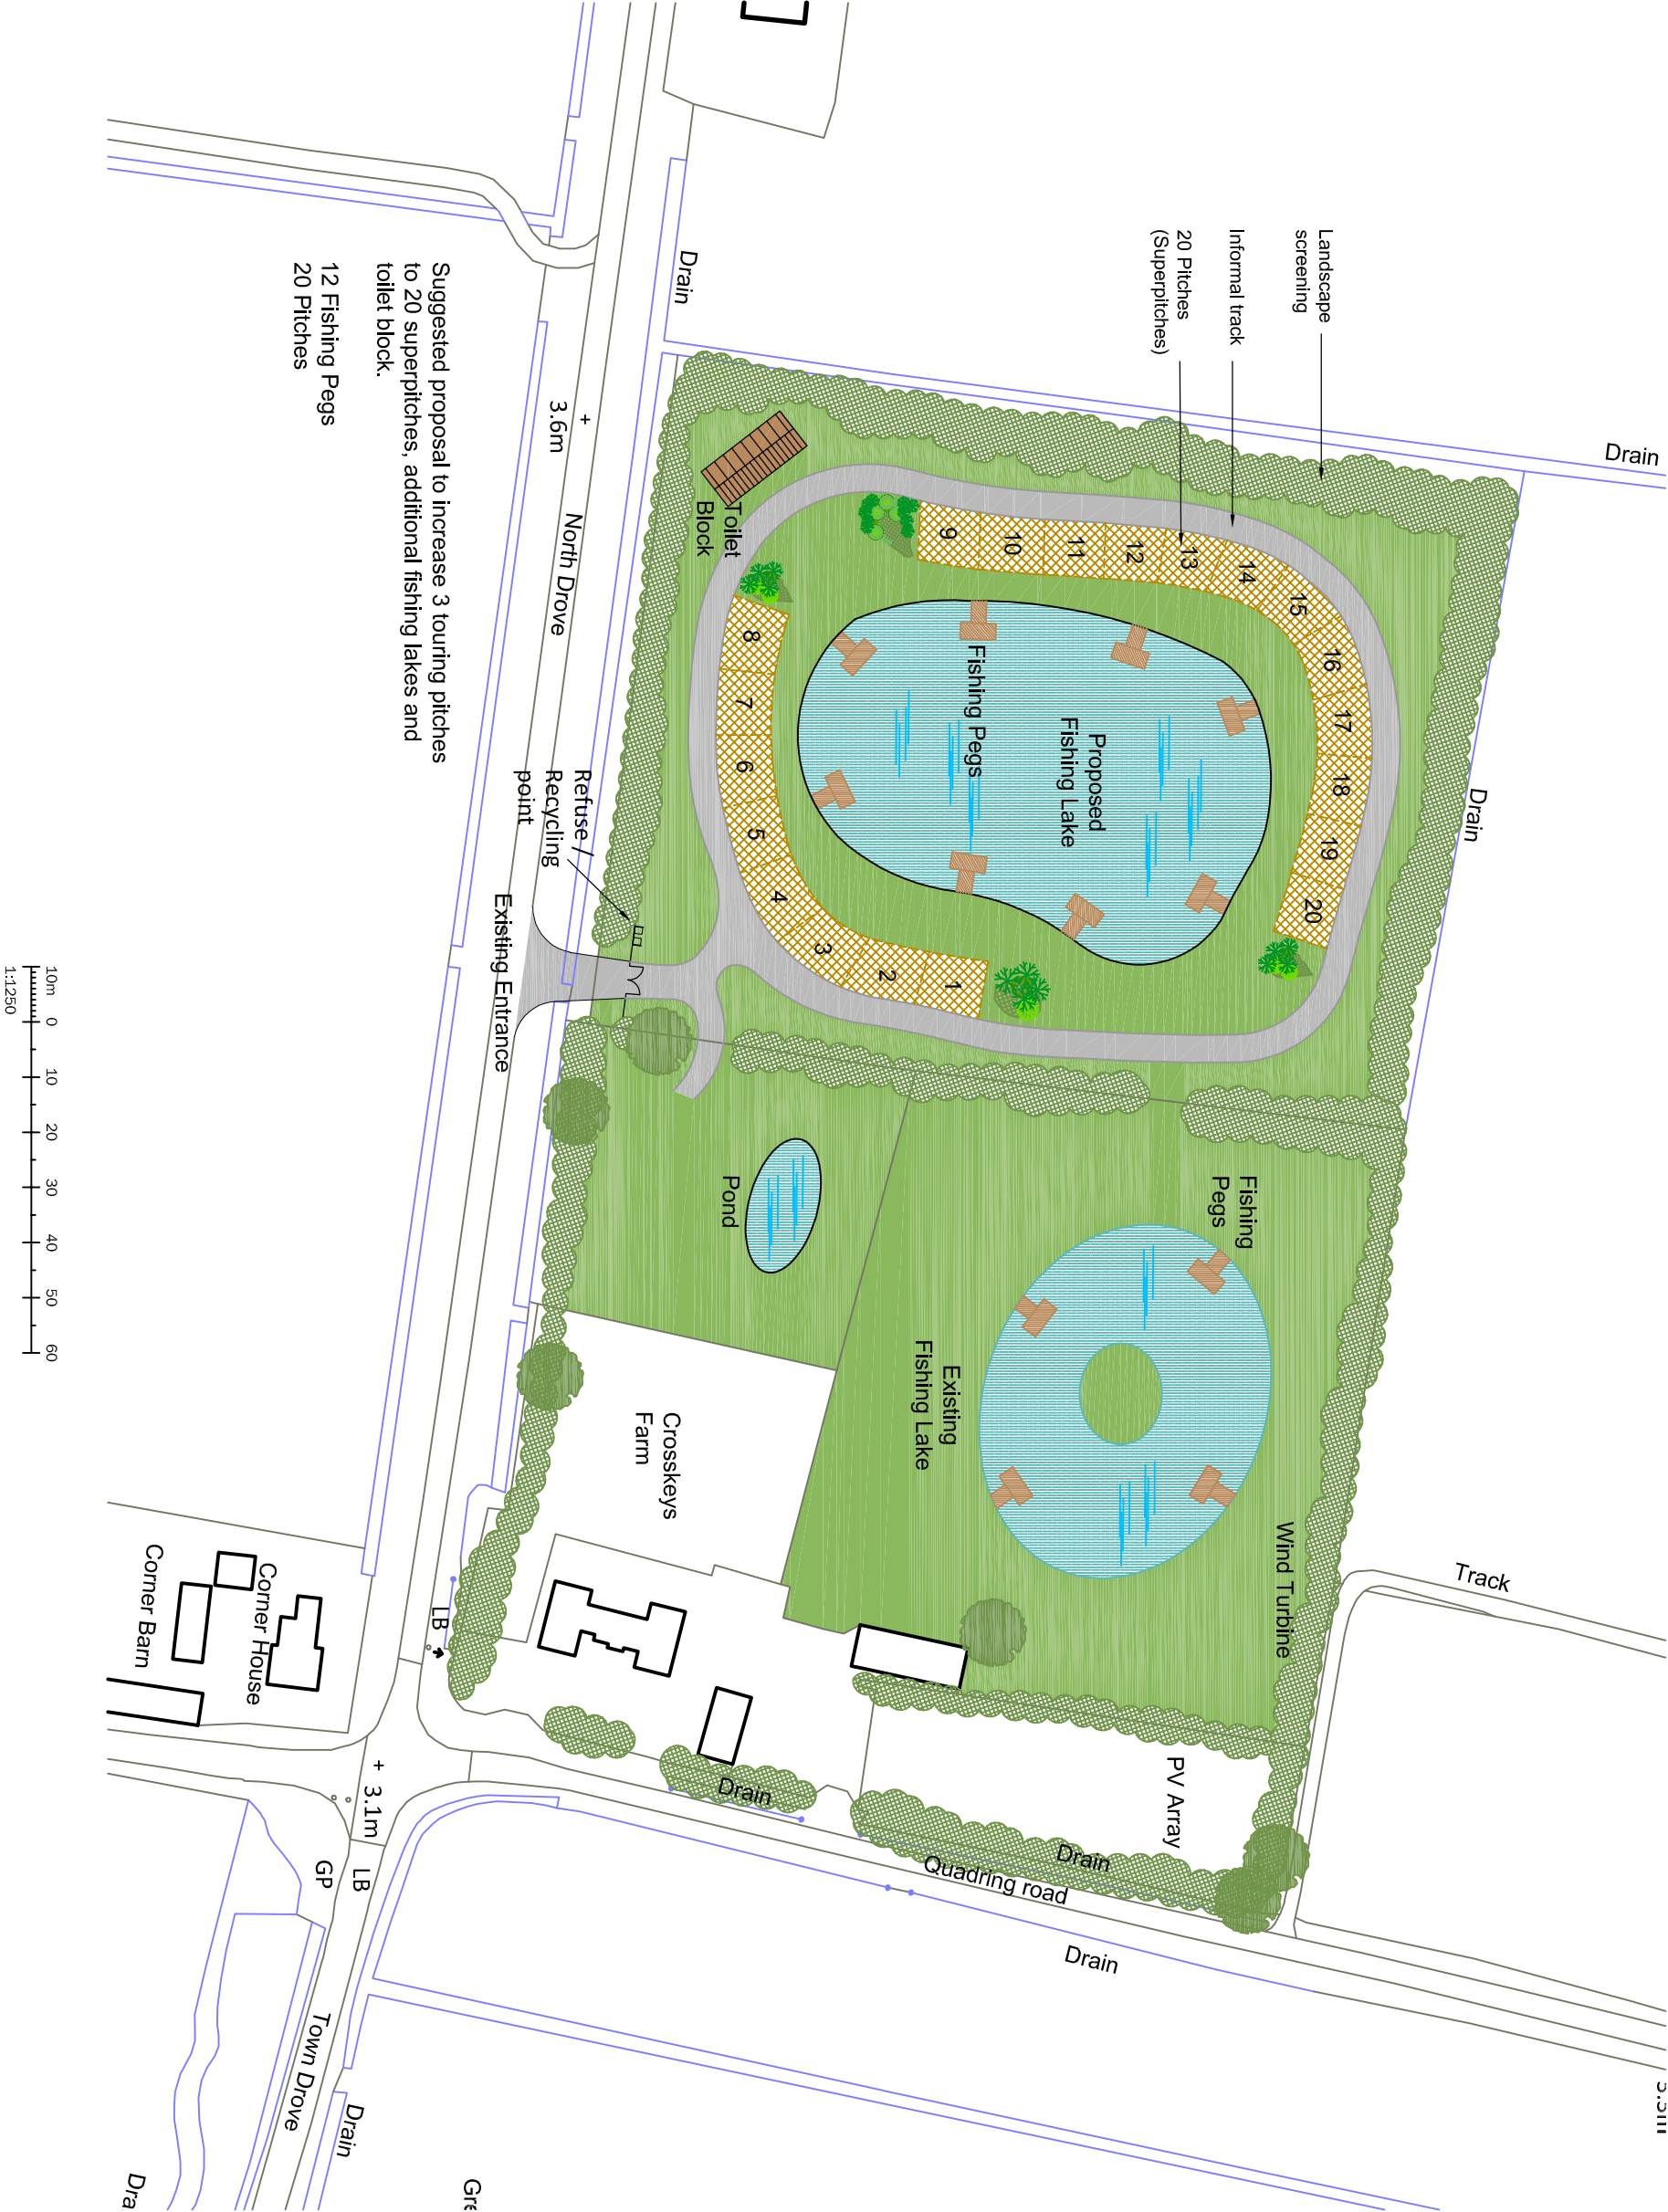

Suggested proposal to increase 3 touring pitches to 20 superpitches, additional fishing lakes and toilet block.

12 Fishing Pegs
20 Pitches

PLANNING