



● Crown copyright and database rights 2016 OS 100035409
Reproduction in whole or in part is prohibited
without the permission of Ordnance Survey.

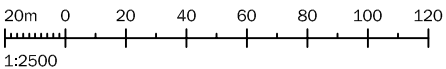

This drawing is the copyright of Paul Robinson Partnership (UK) LLP and can only be reproduced with their written permission. This drawing is not to be scaled. Any discrepancies on site are to be notified to Paul Robinson Partnership (UK) LLP. This drawing has been prepared for Planning and Building Regulations purposes only and does not constitute or form part of any contract unless specifically annexed thereto in writing by Paul Robinson Partnership (UK) LLP. On this drawing the term 'client' means the client named in the title block.

All intellectual property rights are vested with Paul Robinson Partnership (UK) LLP and cannot be used or reproduced without their permission.
Copyright 2016

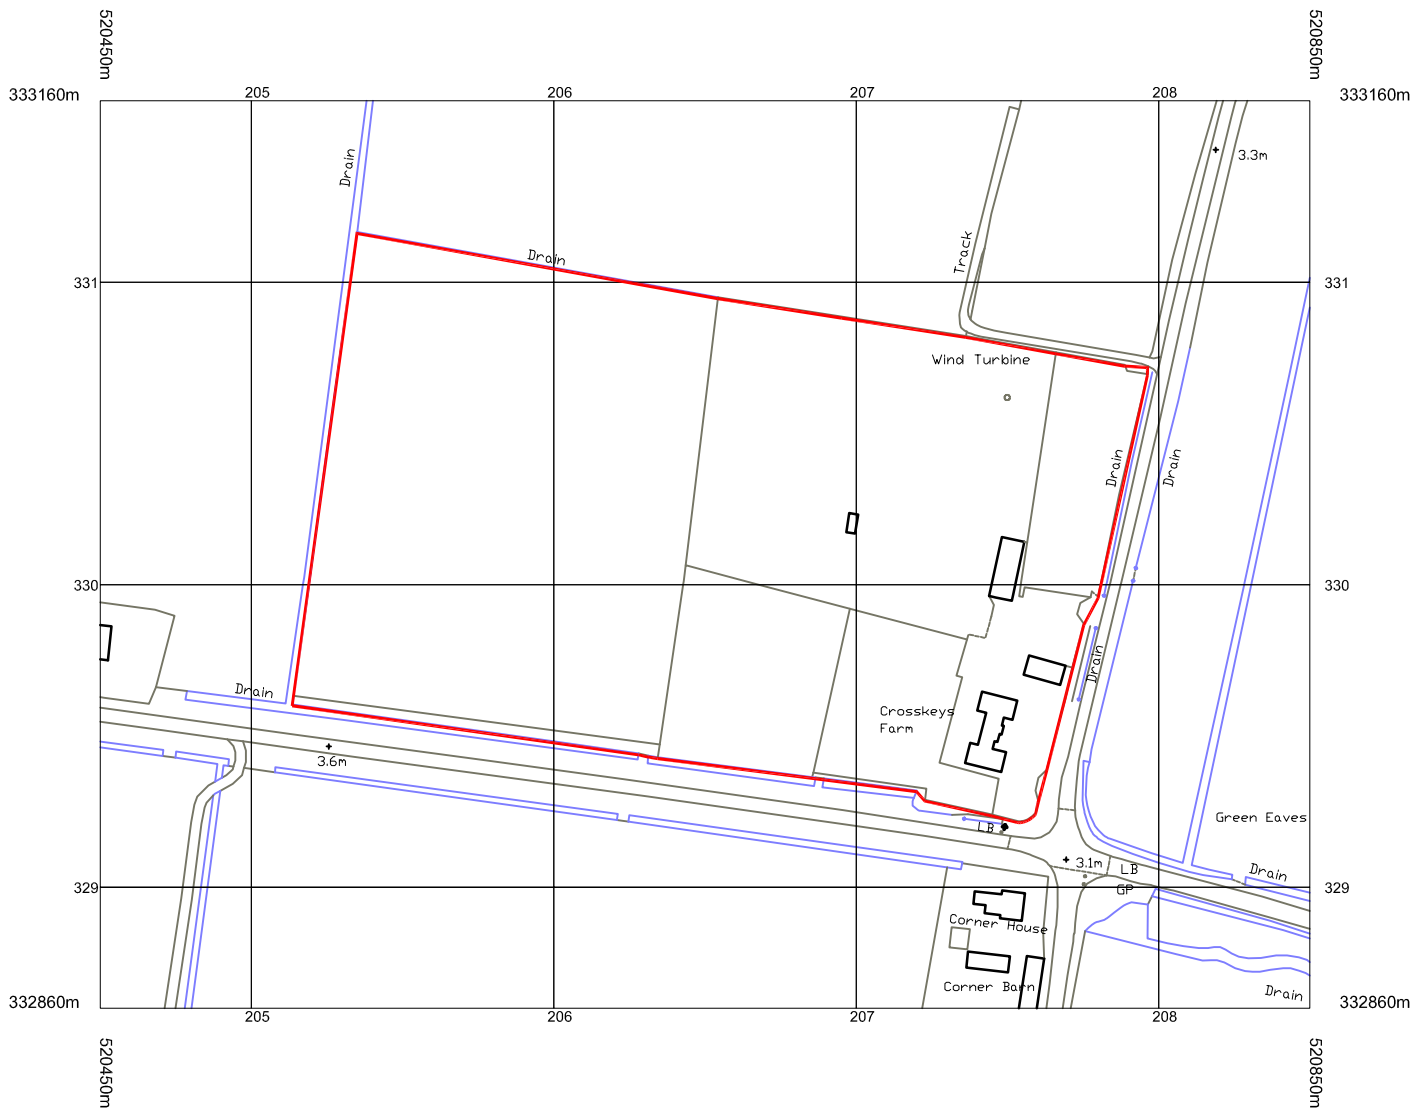

Paul Robinson
PARTNERSHIP
ARCHITECTURE + SURVEYING

6 Octagon Business Park,
Hospital Road, Little Plumstead,
Norwich. NR13 5FH
tel: 01603 397057
e-mail: design@prpartnership.co.uk
web: www.paulrobinsonpartnership.co.uk

client:
Mr Carl Burdall

location:
**Croskeys Farm, Quadring Road,
Quadring, Spalding, PE11 4RE**

title:
Site Location Plan

scale @ A4:
1:2500

date:
Nov 2017

project no:
7657

drawn by:

approved:

dwg no:
SLP

revision:
#

rev:	date:	description:	by: