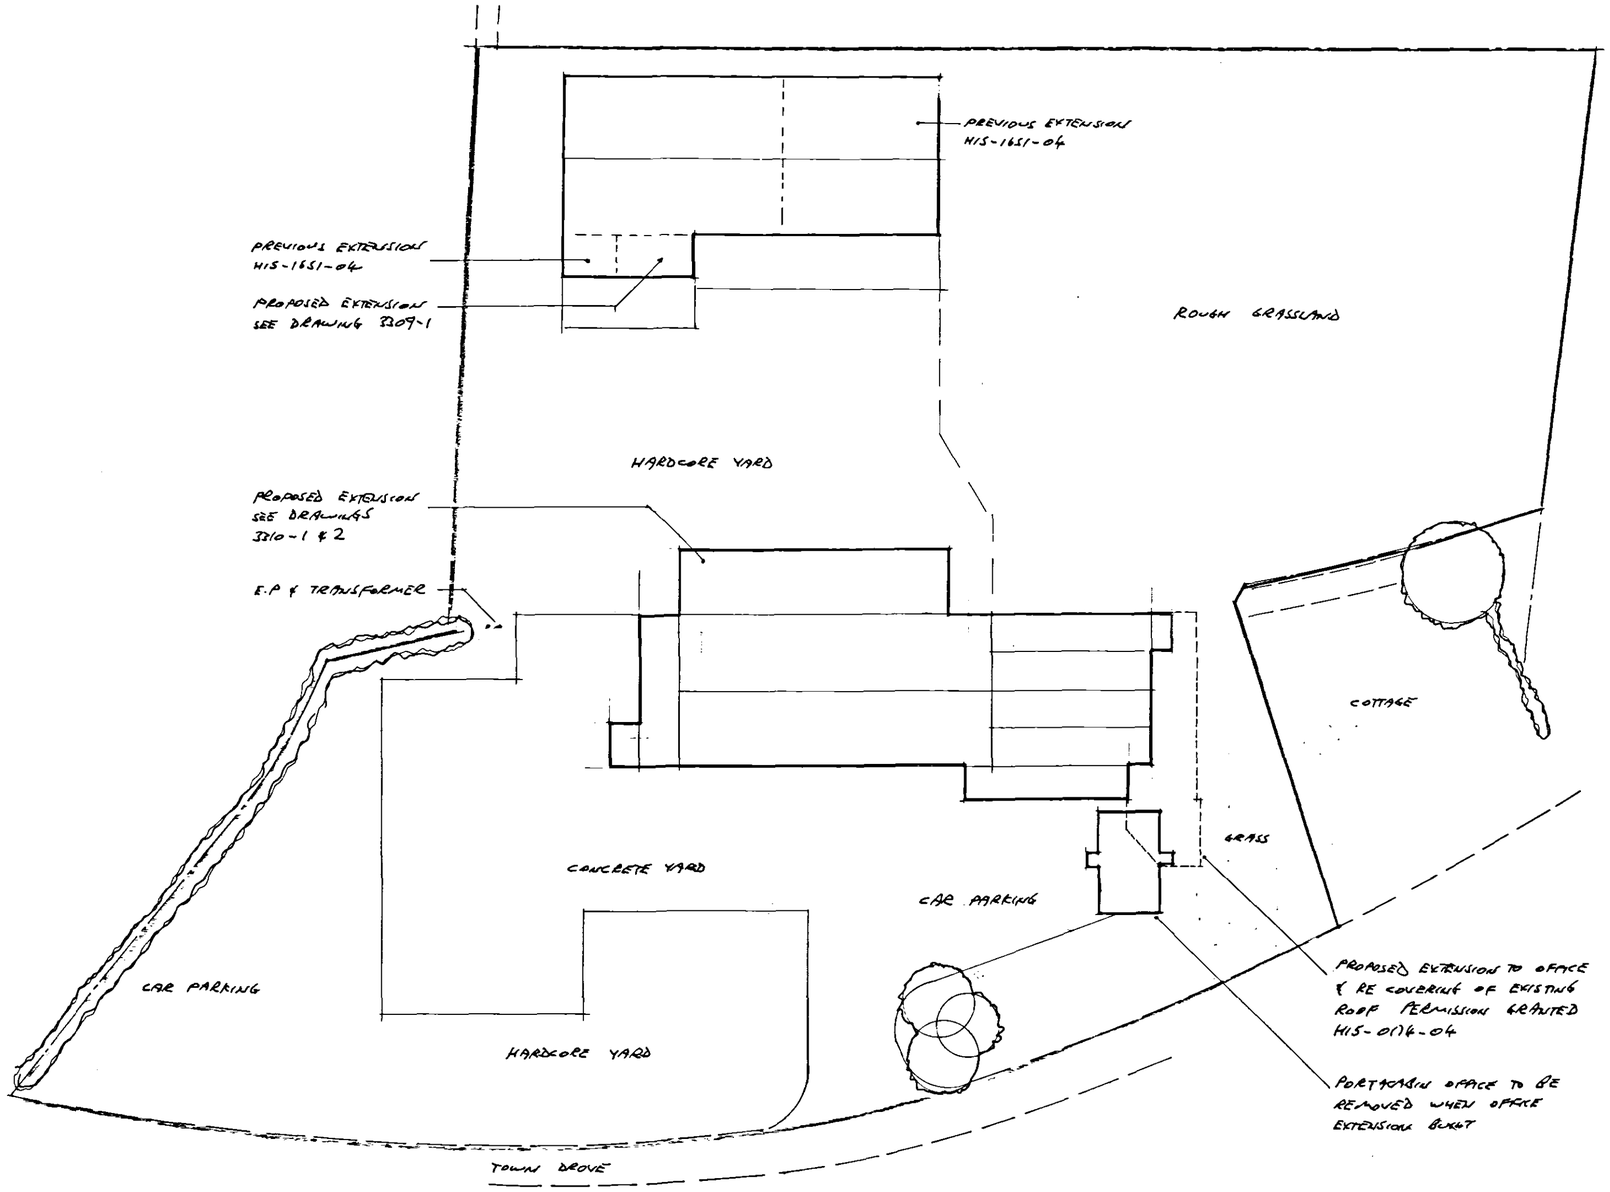


NORTH

SITE PLAN 1-500

Contractor To Check All Dimensions On Site Before Work Commences.

Rev.	Date.	Init.	Revision Details.

R. BOOR DRAUGHTSMAN

26 Fengate
Moulton Chapel
Spalding
Lincolnshire
PE12 0XL

Phone & Fax:
01406 380279

Project.
MBE FABRICATIONS LTD
TOWN DROVE QUADRING
PROPOSED EXTENSIONS

Drawing.
SITE PLAN

Scale.	Drawing. No.
AS SHOWN	3310-3
Drawn.	
Date.	Rev.