

ROOF CLADDING
LIGHT GREY PCS


VERTICAL CLADDING
OLIVE GREEN PCS
TO MATCH EXISTING

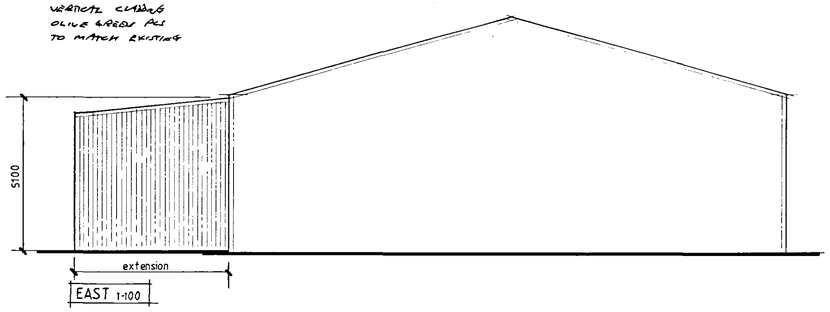

EAST 1-100

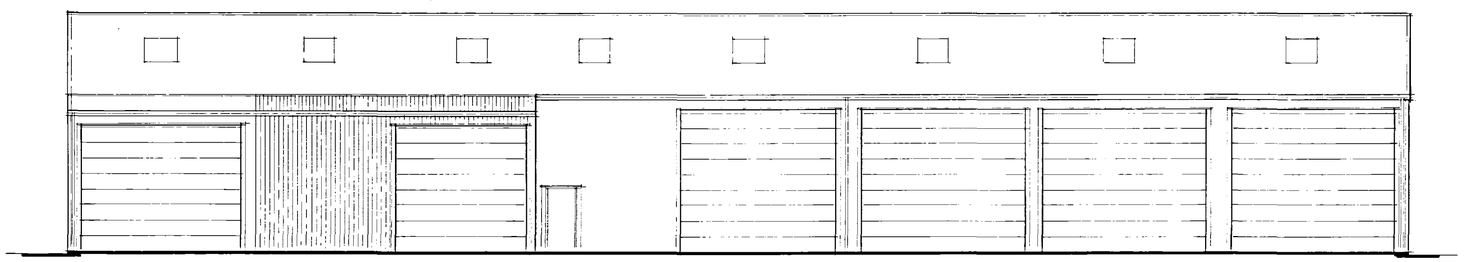

SOUTH 1-100

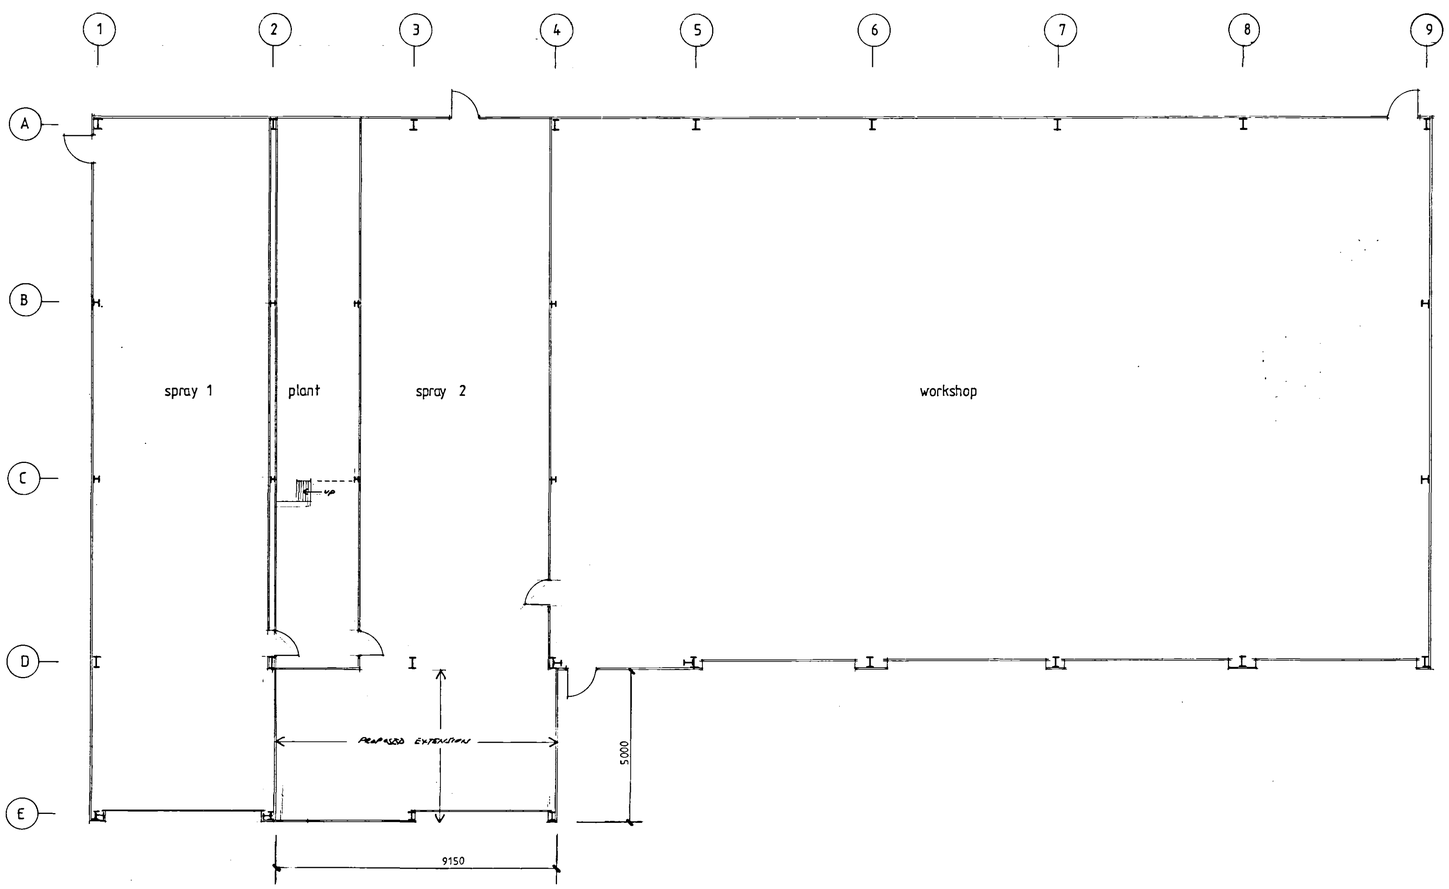

SHDC
PLANNING & DEVELOPMENT
20 SEP 2007
Ref. 1270/07

Contractor To Check All Dimensions
On Site Before Work Commences.

Rev.	Date.	Init.	Revision Details.
A	20/9/07	RB	AMENDMENT

R. BOOR DRAUGHTSMAN

26 Fengate
Moulton Chapel
Spalding
Lincolnshire
PE12 0XL

Phone & Fax:
01406 380279

Project.
MBE FABRICATIONS LTD
TOWN DROVE QUADRING
PROPOSED EXTENSION TO SPRAYSHOP

DETERMINED
PLAN

Drawing.
PLAN AS PROPOSED

Scale.	Drawing. No.
AS SHOWN	3309-1
Drawn.	
Date.	Rev. A