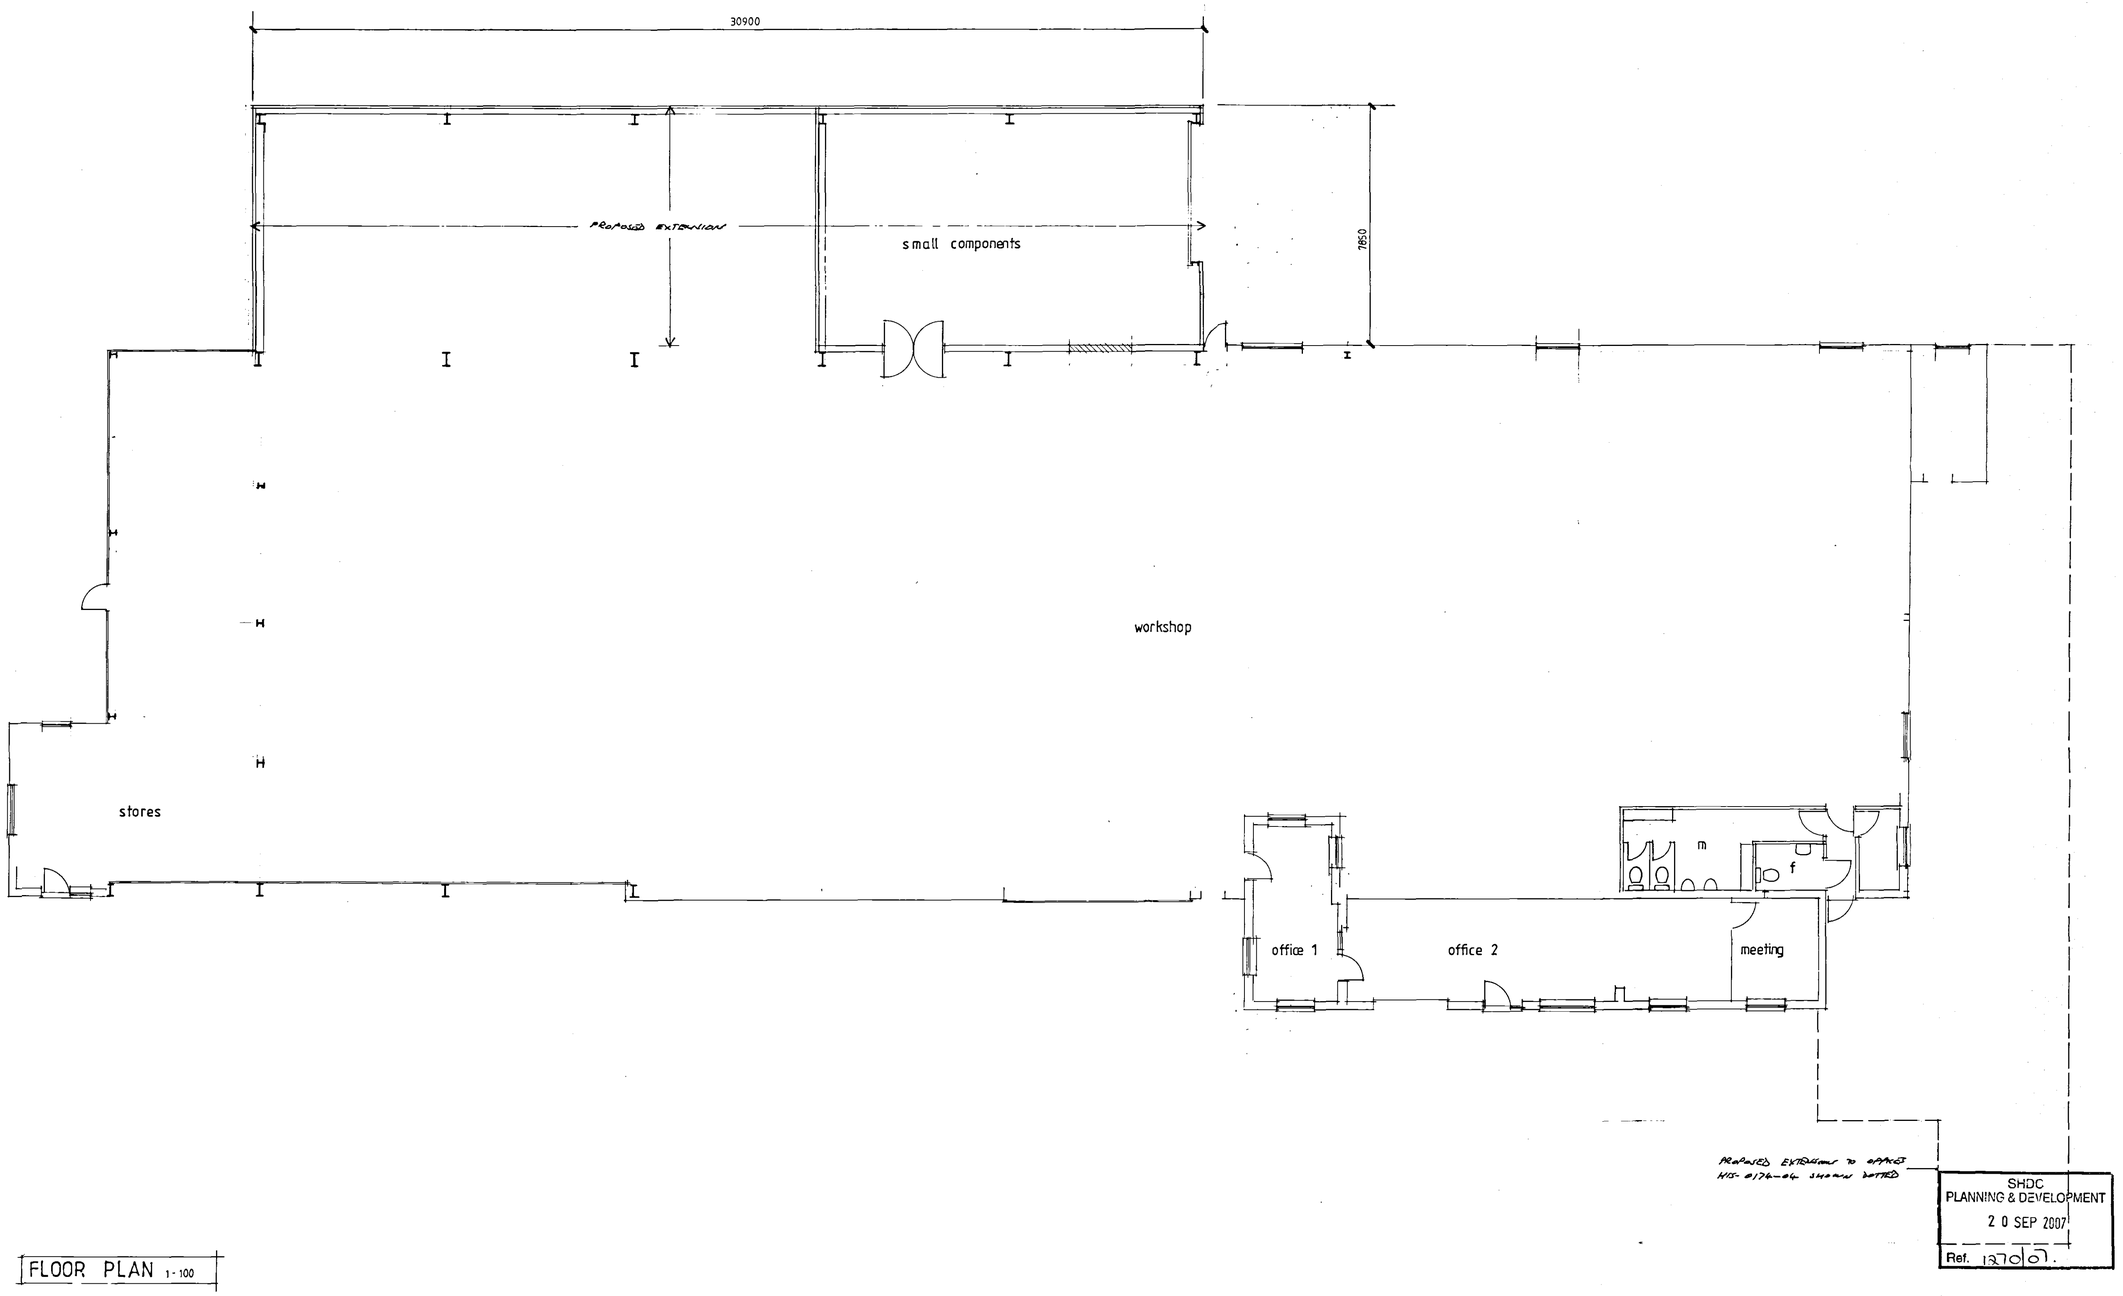


FLOOR PLAN 1 - 100

SHDC
PLANNING & DEVELOPMENT
2 0 SEP 2007
Ref. 1370/07

Contractor To Check All Dimensions
On Site Before Work Commences.

Rev.	Date.	Init.	Revision Details.
A	24/9/7	RB	PLANNING

R. BOOR DRAUGHTSMAN

26 Fengate
Moulton Chapel
Spalding
Lincolnshire
PE12 0XL

Phone & Fax:
01406 380279

Project.
MBE FABRICATIONS LTD
TOWN DROVE QUADRING
PROPOSED EXTENSION TO WORKSHOP

DETERMINED
PLAN

Drawing.
PLAN AS PROPOSED

Scale.	Drawing. No.
AS SHOWN	3310-2
Drawn.	
Date.	Rev. A