



NORTH 1-100

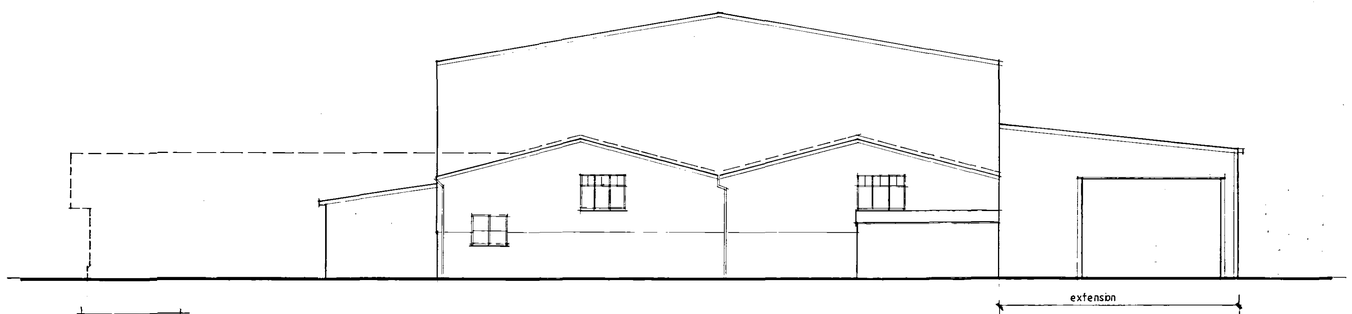

EAST 1-100

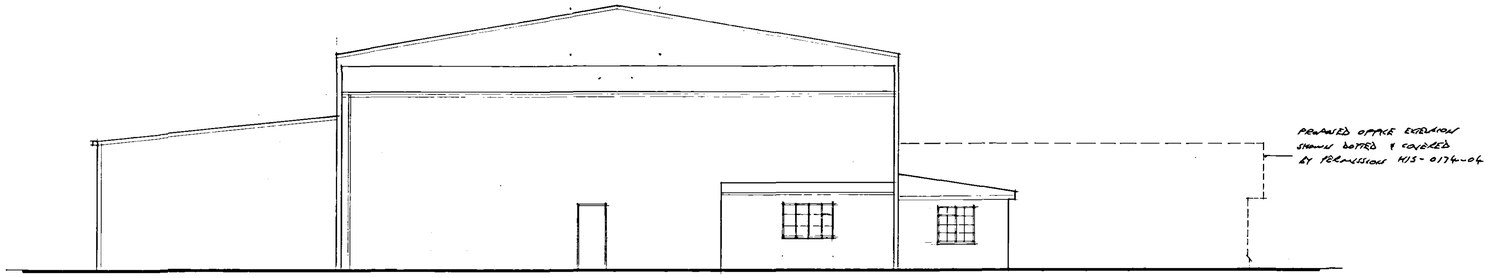

WEST 1-100

Contractor To Check All Dimensions On Site Before Work Commences.

Rev.	Date.	Init.	Revision Details.

R. BOOR DRAUGHTSMAN

26 Fengate
Moulton Chapel
Spalding
Lincolnshire
PE12 0XL

Phone & Fax:
01406 380279

Project.
MBE FABRICATIONS LTD
TOWN DROVE QUADRING
PROPOSED EXTENSION TO WORKSHOP

Drawing.
ELEVATIONS AS PROPOSED

Scale.	Drawing. No.
AS SHOWN	3310 -1
Drawn.	
Date.	Rev.