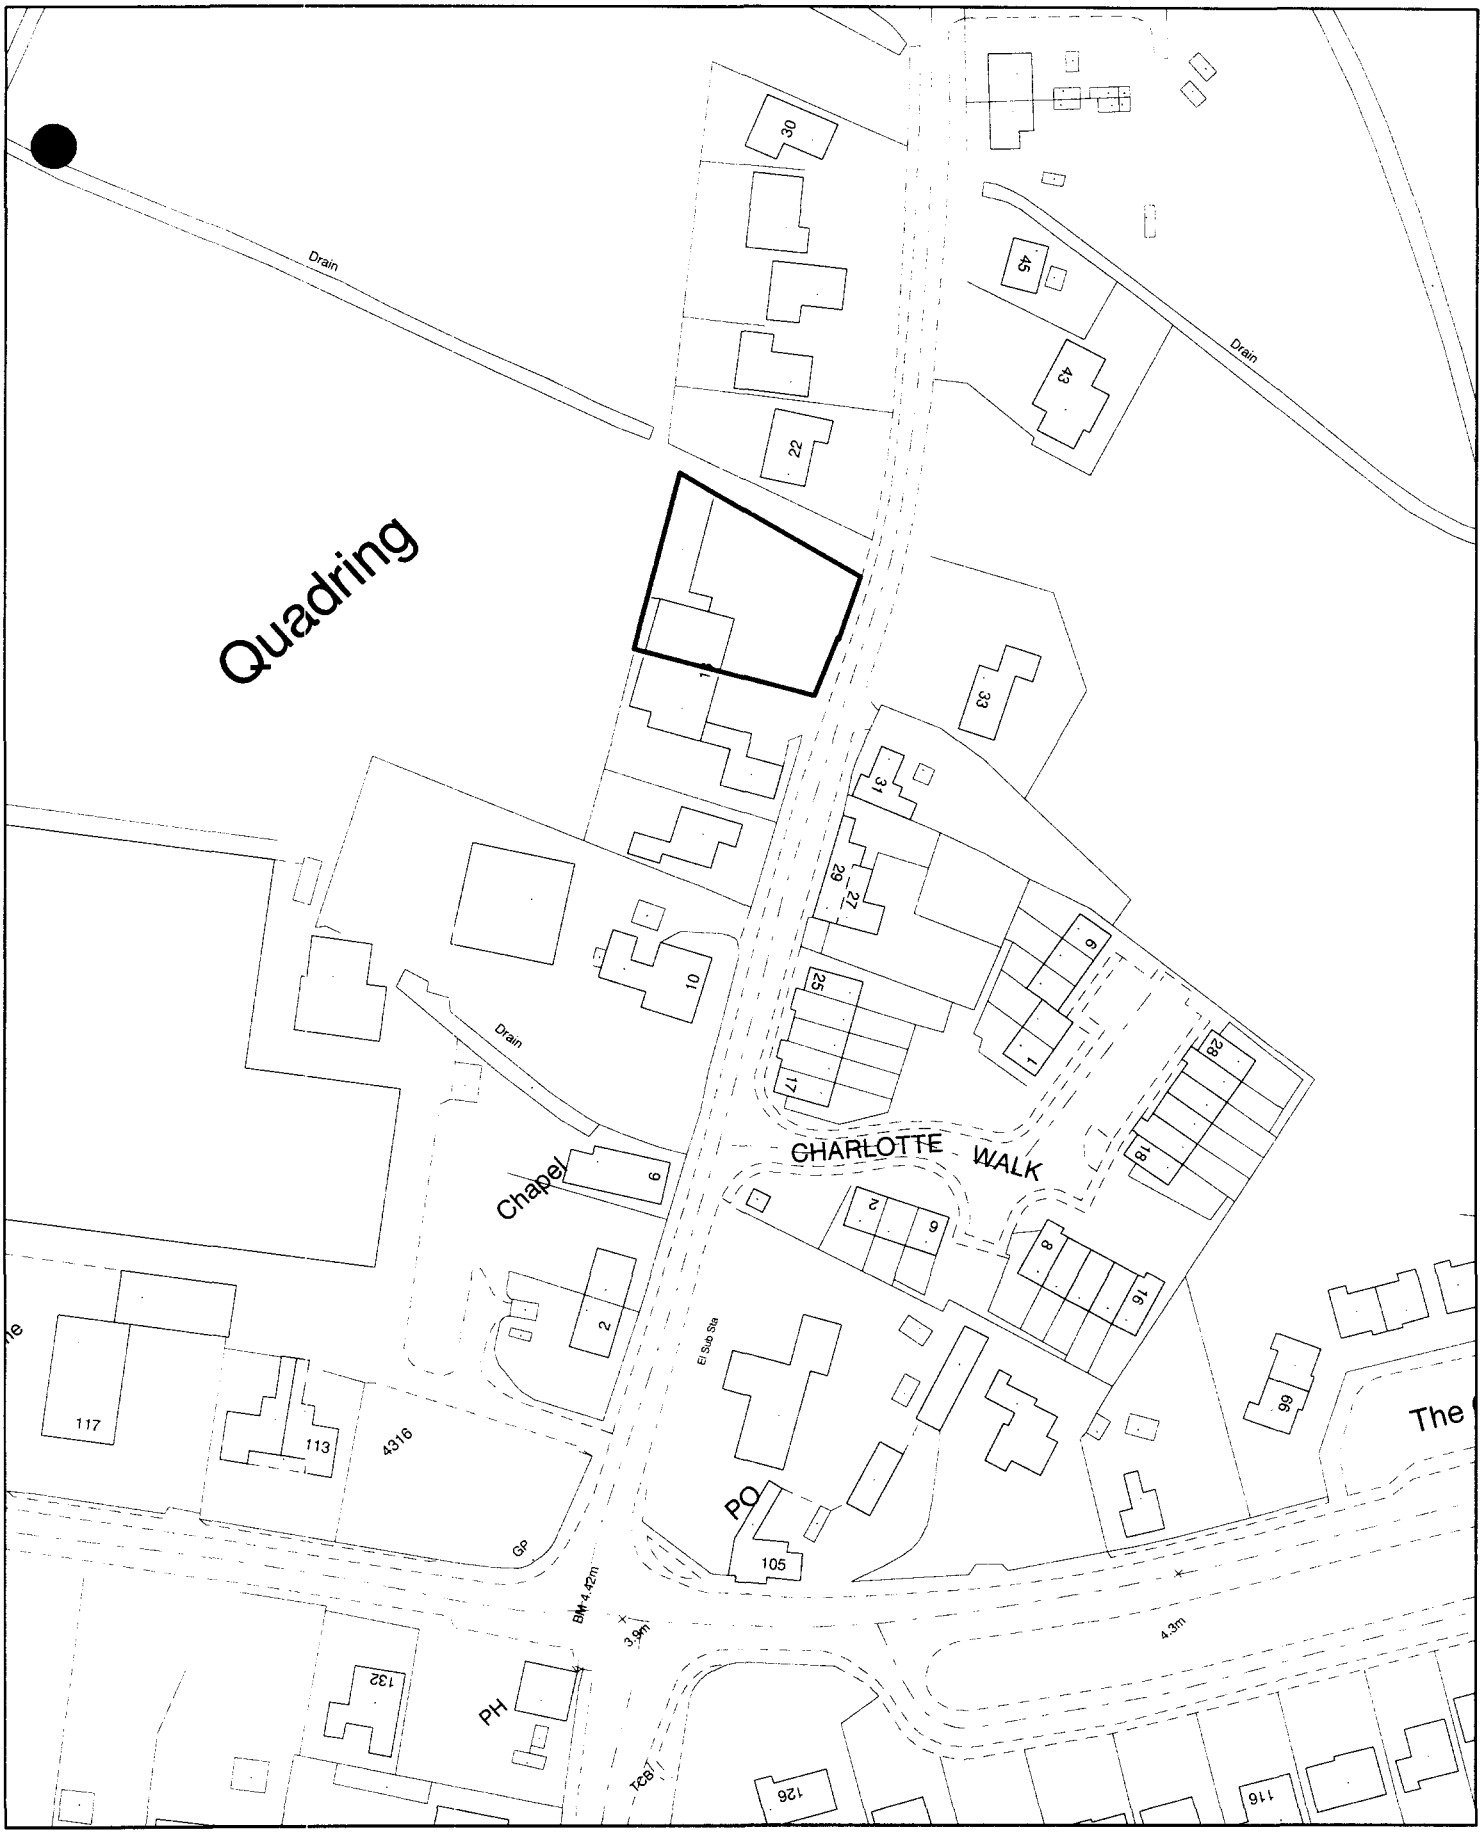


SOUTH HOLLAND DISTRICT COUNCIL

Planning Application Location Plan
Ward Member Notification

H15/1279/00


FILE COPY

Scale: 1:1250

Housing and Planning Services Department

Council Offices, Priory Road, Spalding, Lincolnshire
PE11 2XE

PLEASE DO NOT COPY THIS PLAN
This map is reproduced from Ordnance Survey material with permission of Ordnance Survey on behalf of Her Majesty's Stationery Office (c) Crown copyright. Unauthorised reproduction infringes Crown copyright and may lead to prosecution or civil proceedings. South Holland District Council LA079413 2000

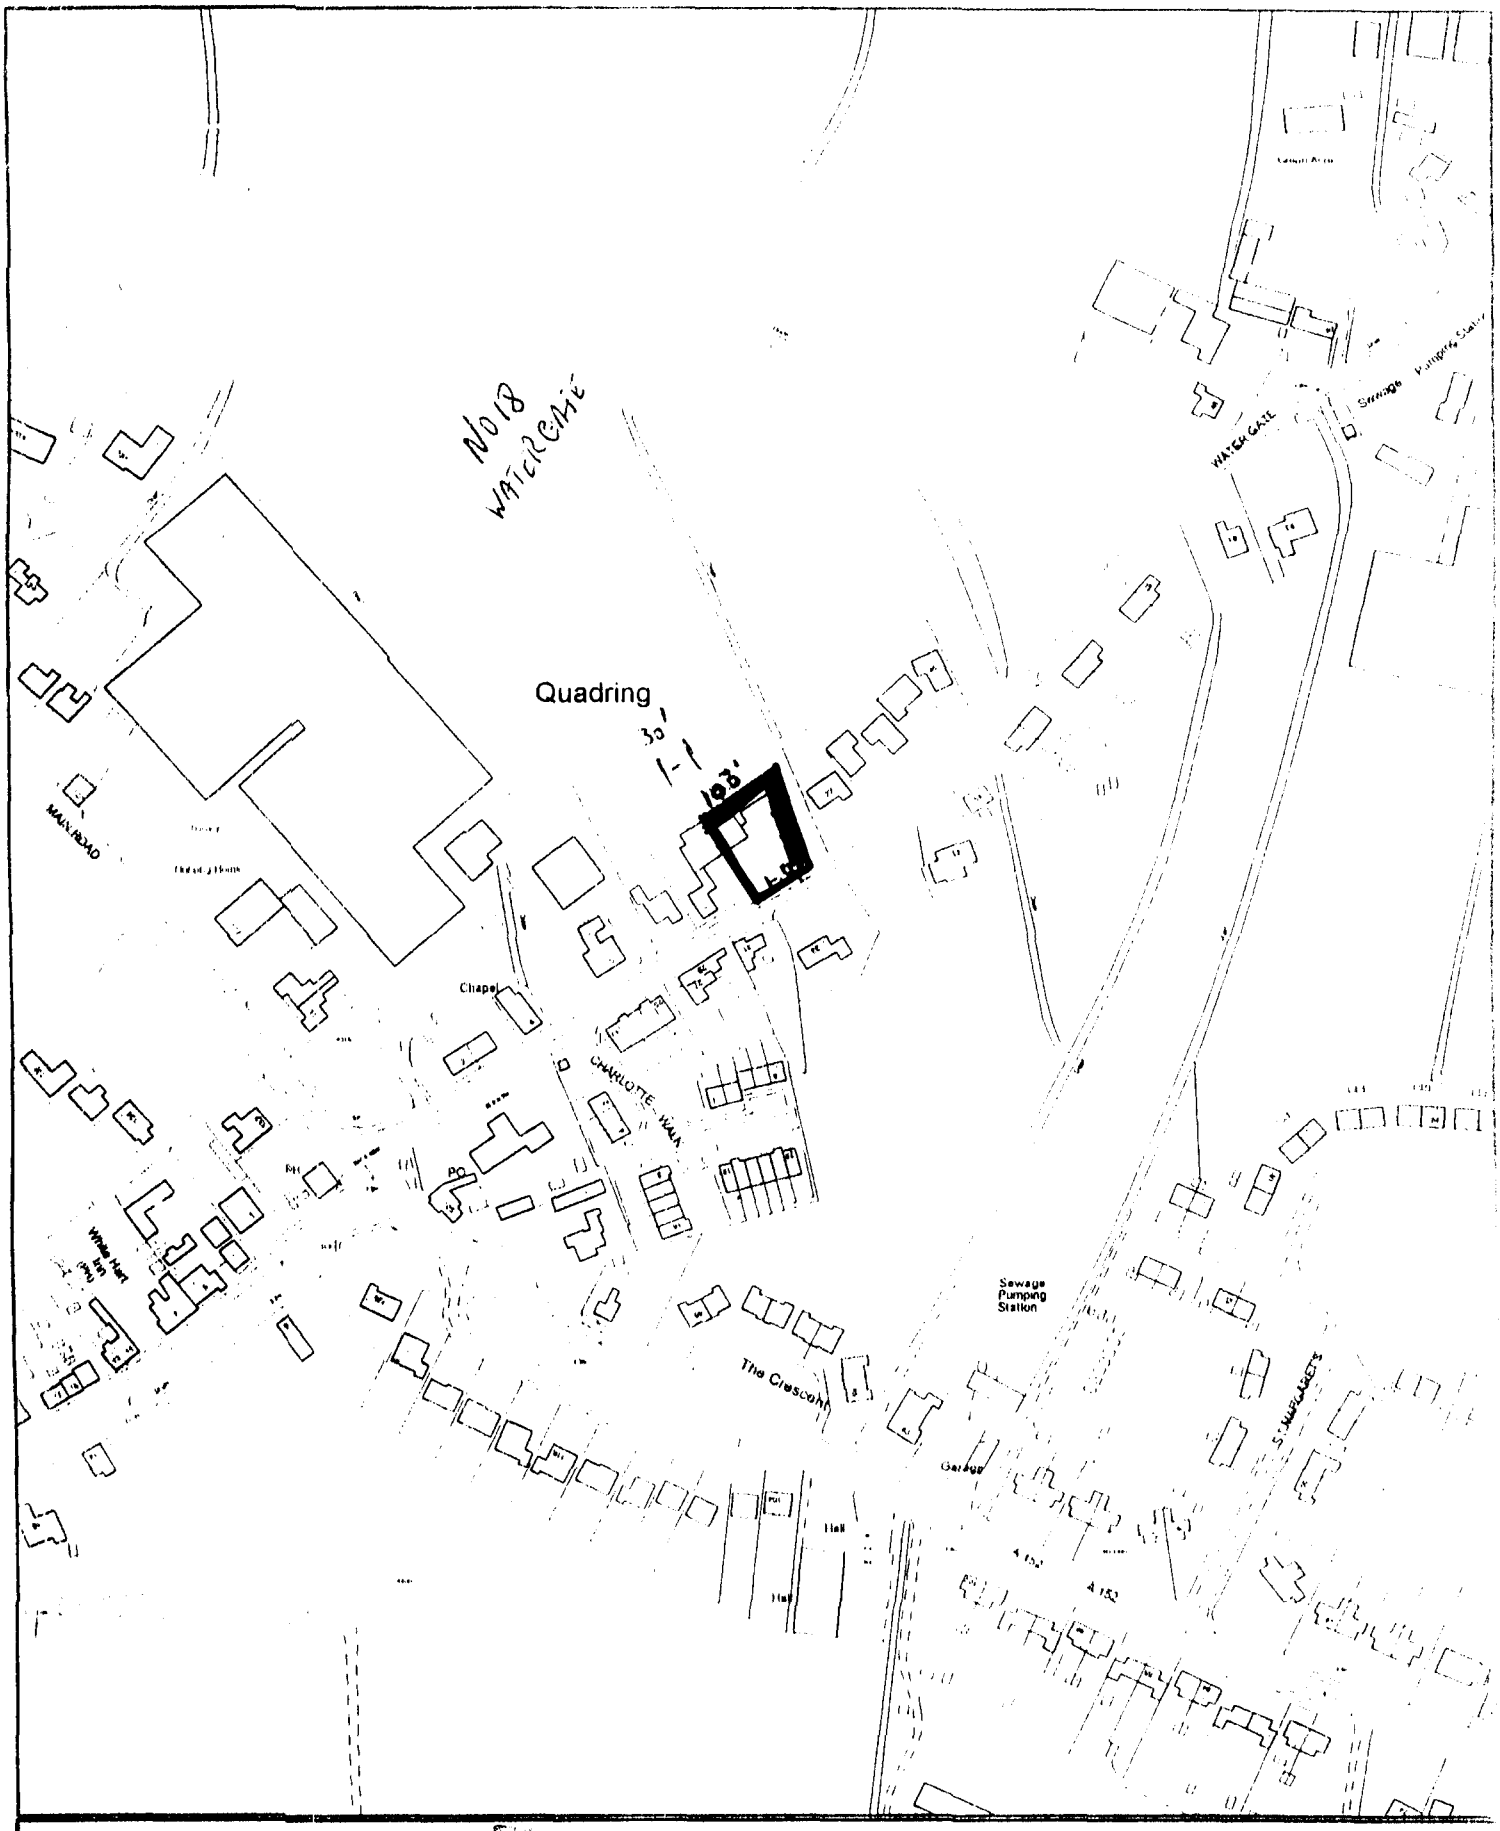
No 18
WATERGATE
Quadring
30'
105'
MAIN ROAD
Chapel
CHARLOTTE WAY
PO
White Hart
Sewage
Pumping
Station
The Crescent
Garage
Hall
ST MARGARETS
WATER GATE

Ref: 1279/00