

H.M. LAND REGISTRY

LL107081

ORDNANCE SURVEY
PLAN REFERENCE

TF2130 TF2131


Scale
1/2500

COUNTY LINCOLNSHIRE

DISTRICT SOUTH HOLLAND




© Crown copyright

The boundaries shown by dotted lines have been plotted from the plans on the deeds. The title plan may be updated from later survey information

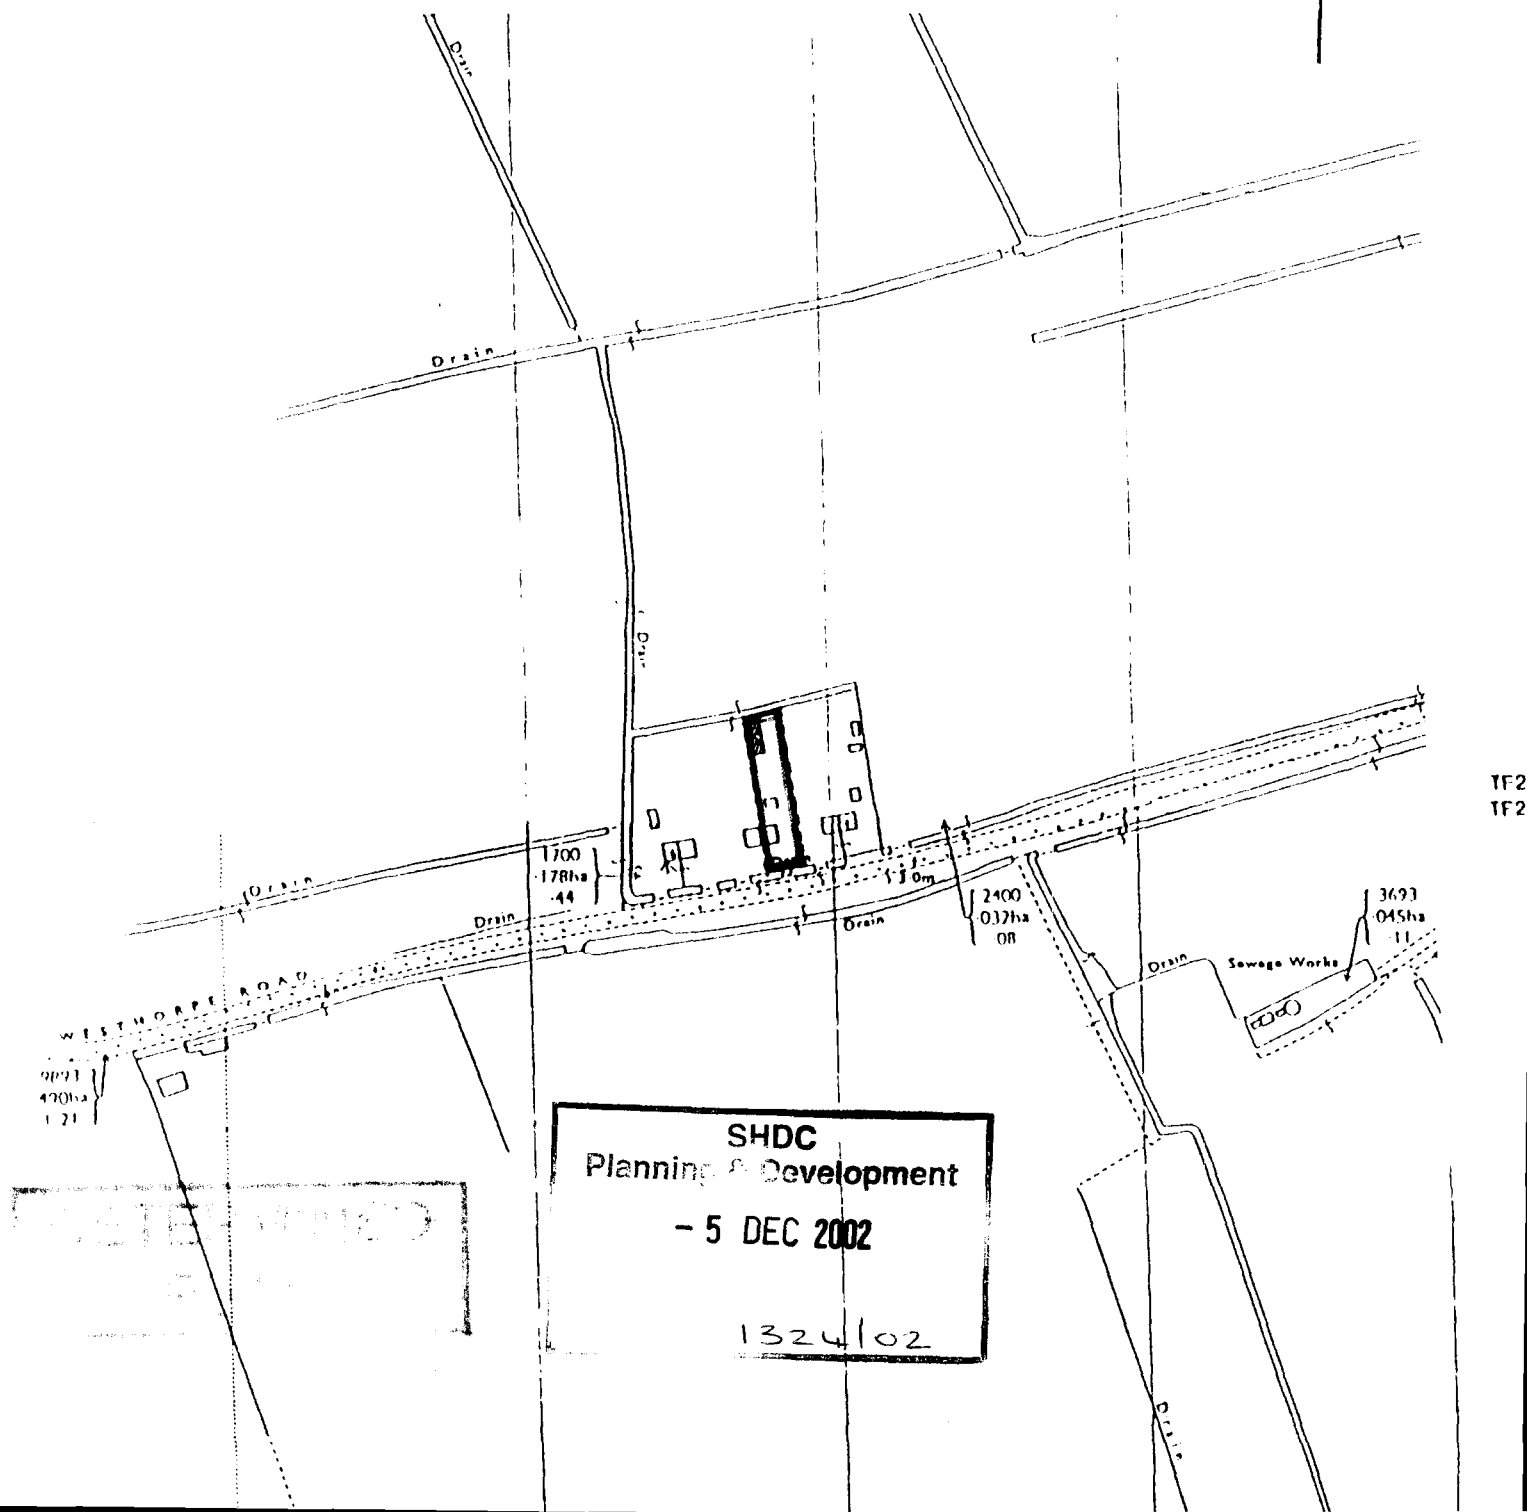


DO NOT SCALE FROM THIS DRAWING

This drawing is copyright and may not be altered, traced, copied, photographed or used for any other purpose other than that for which it is issued without consent of Mark Dennis - Architectural Services. The General Contractor is to check all dimensions on site and report any discrepancies to the Architect.

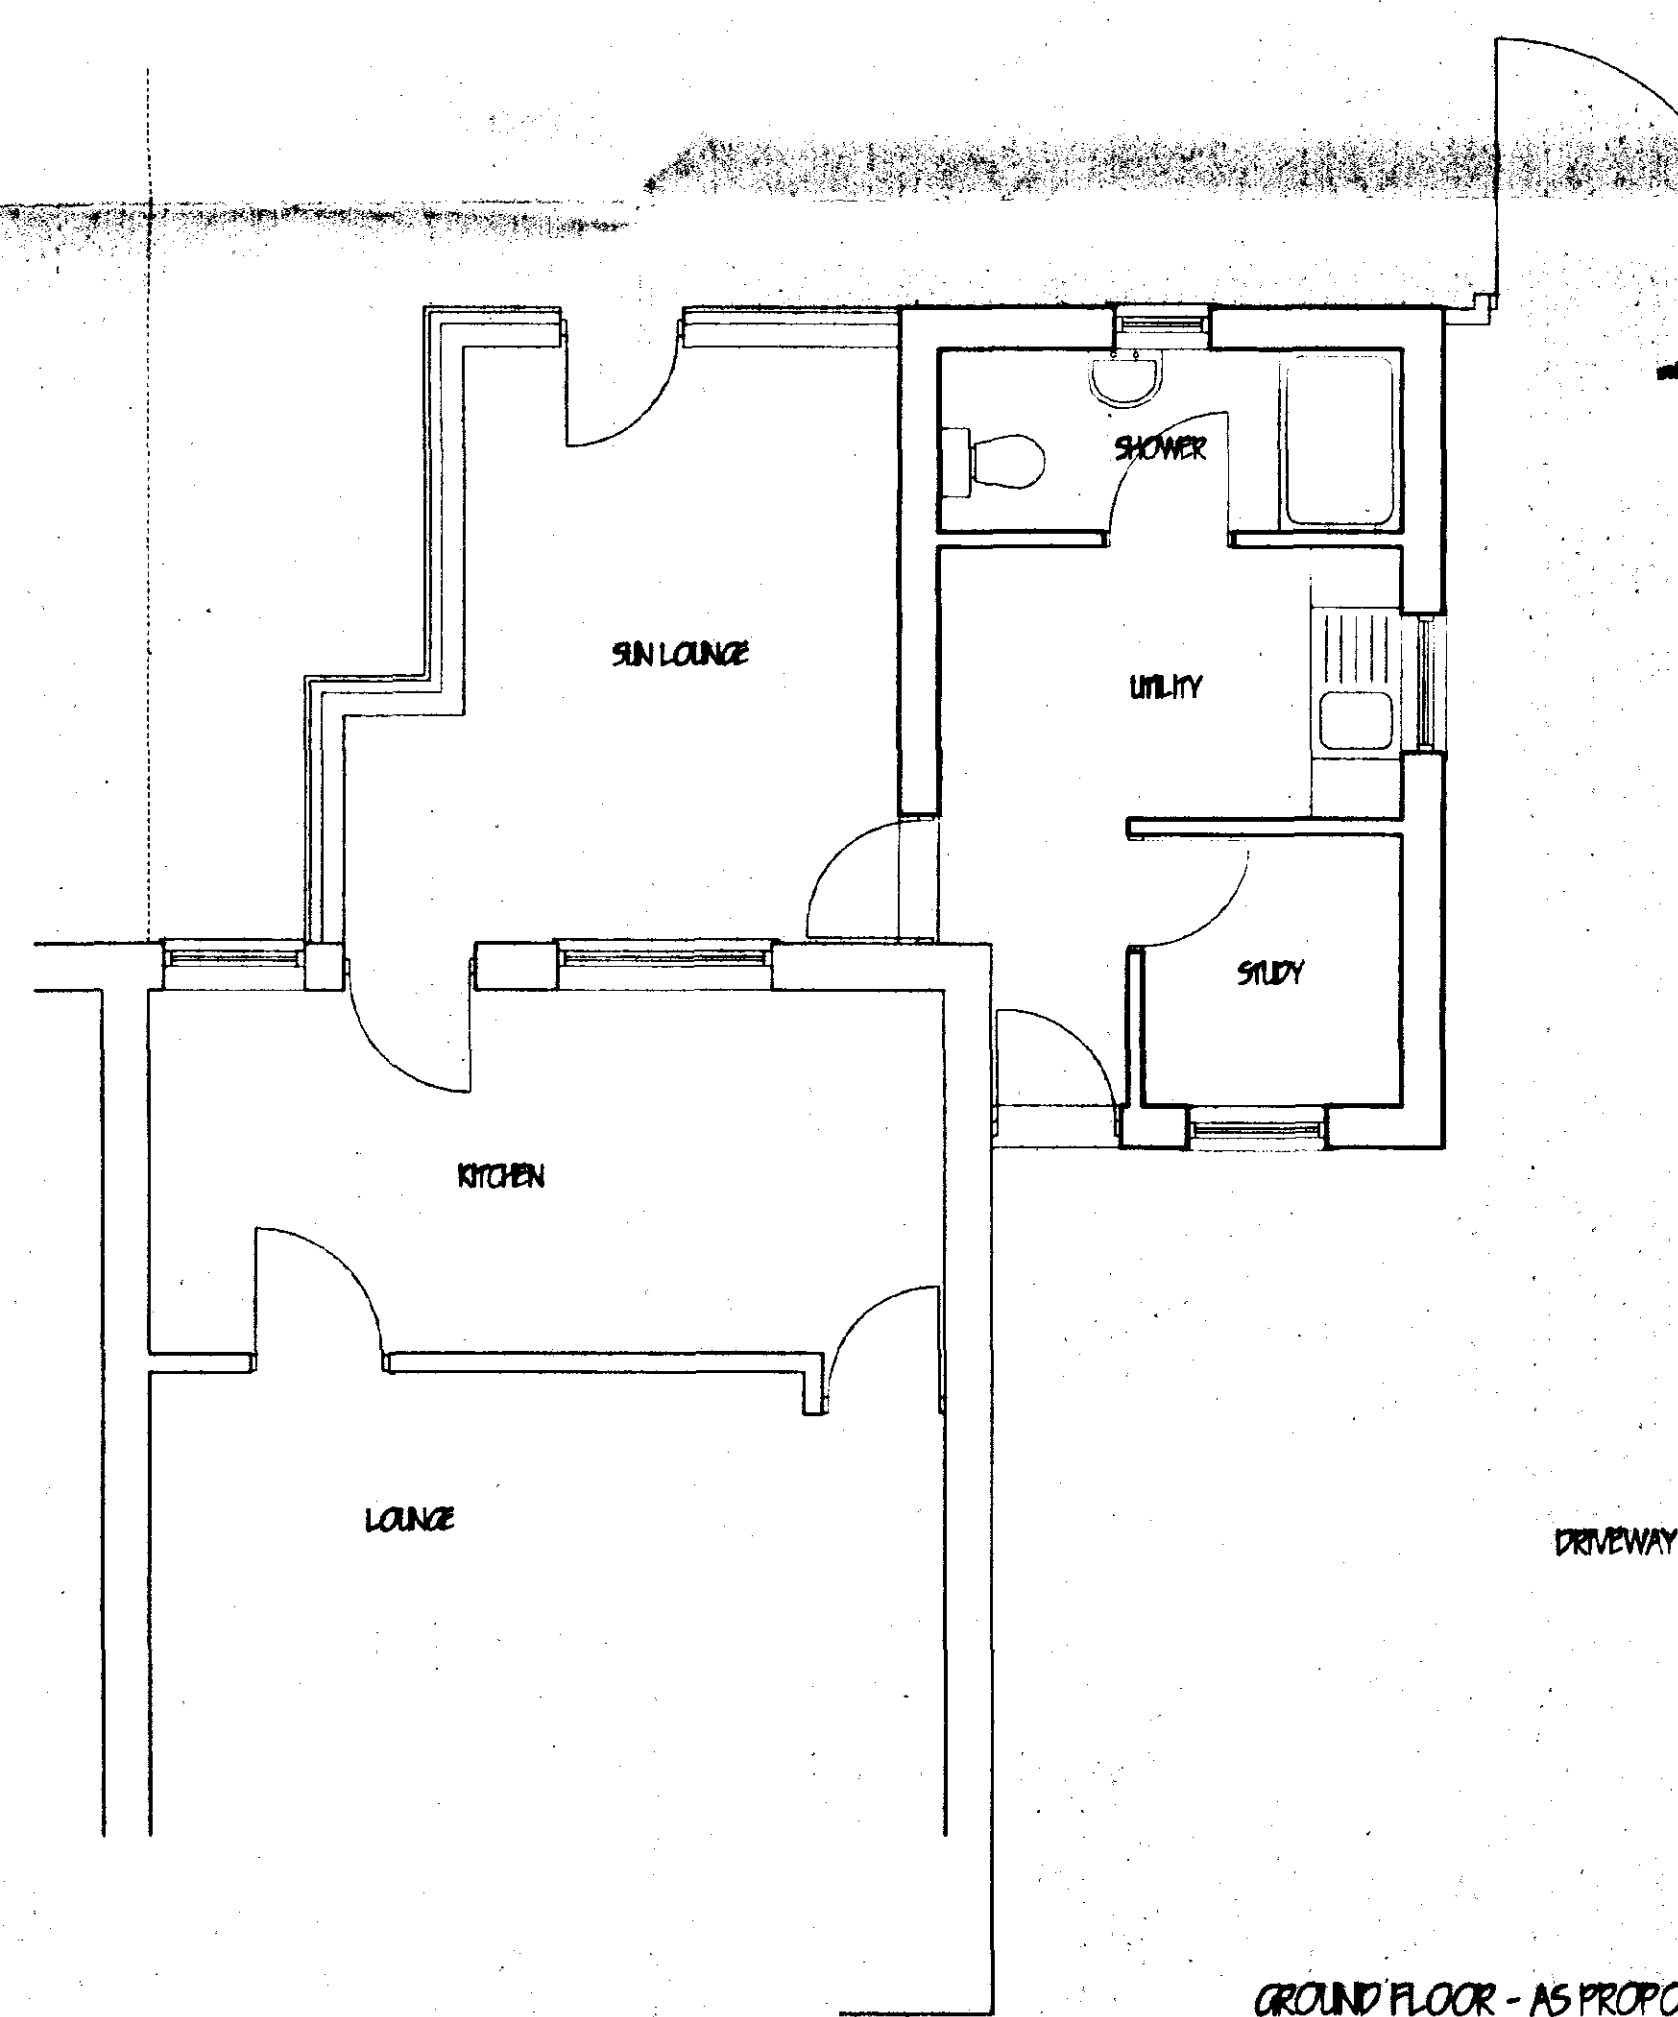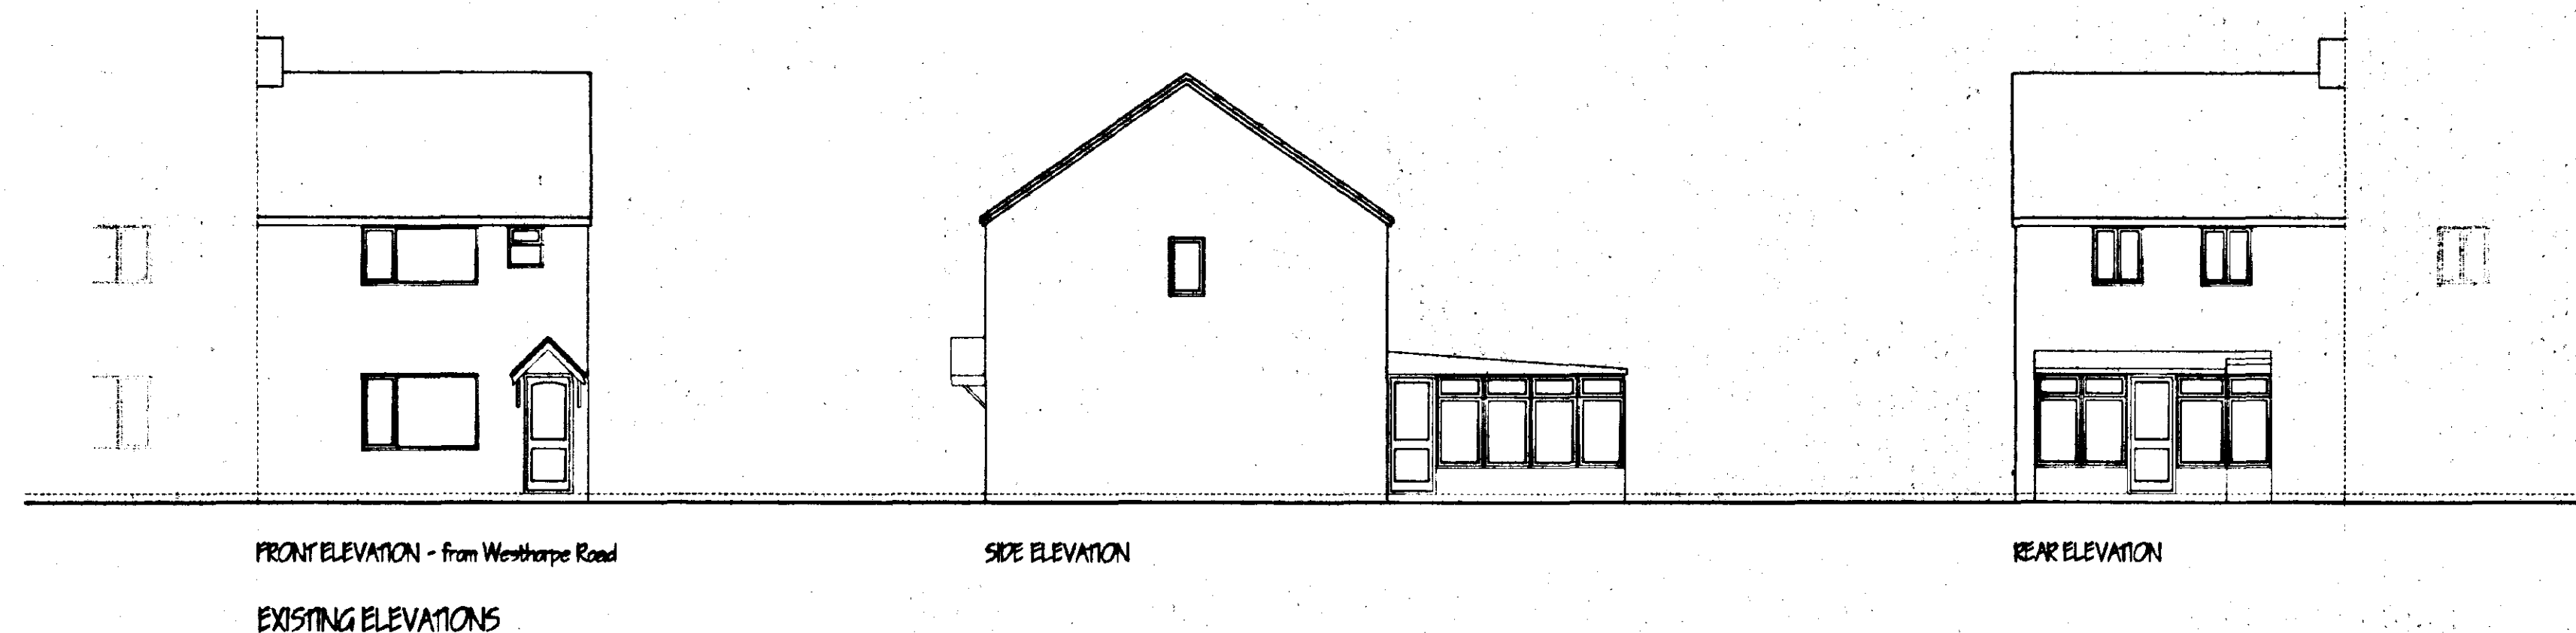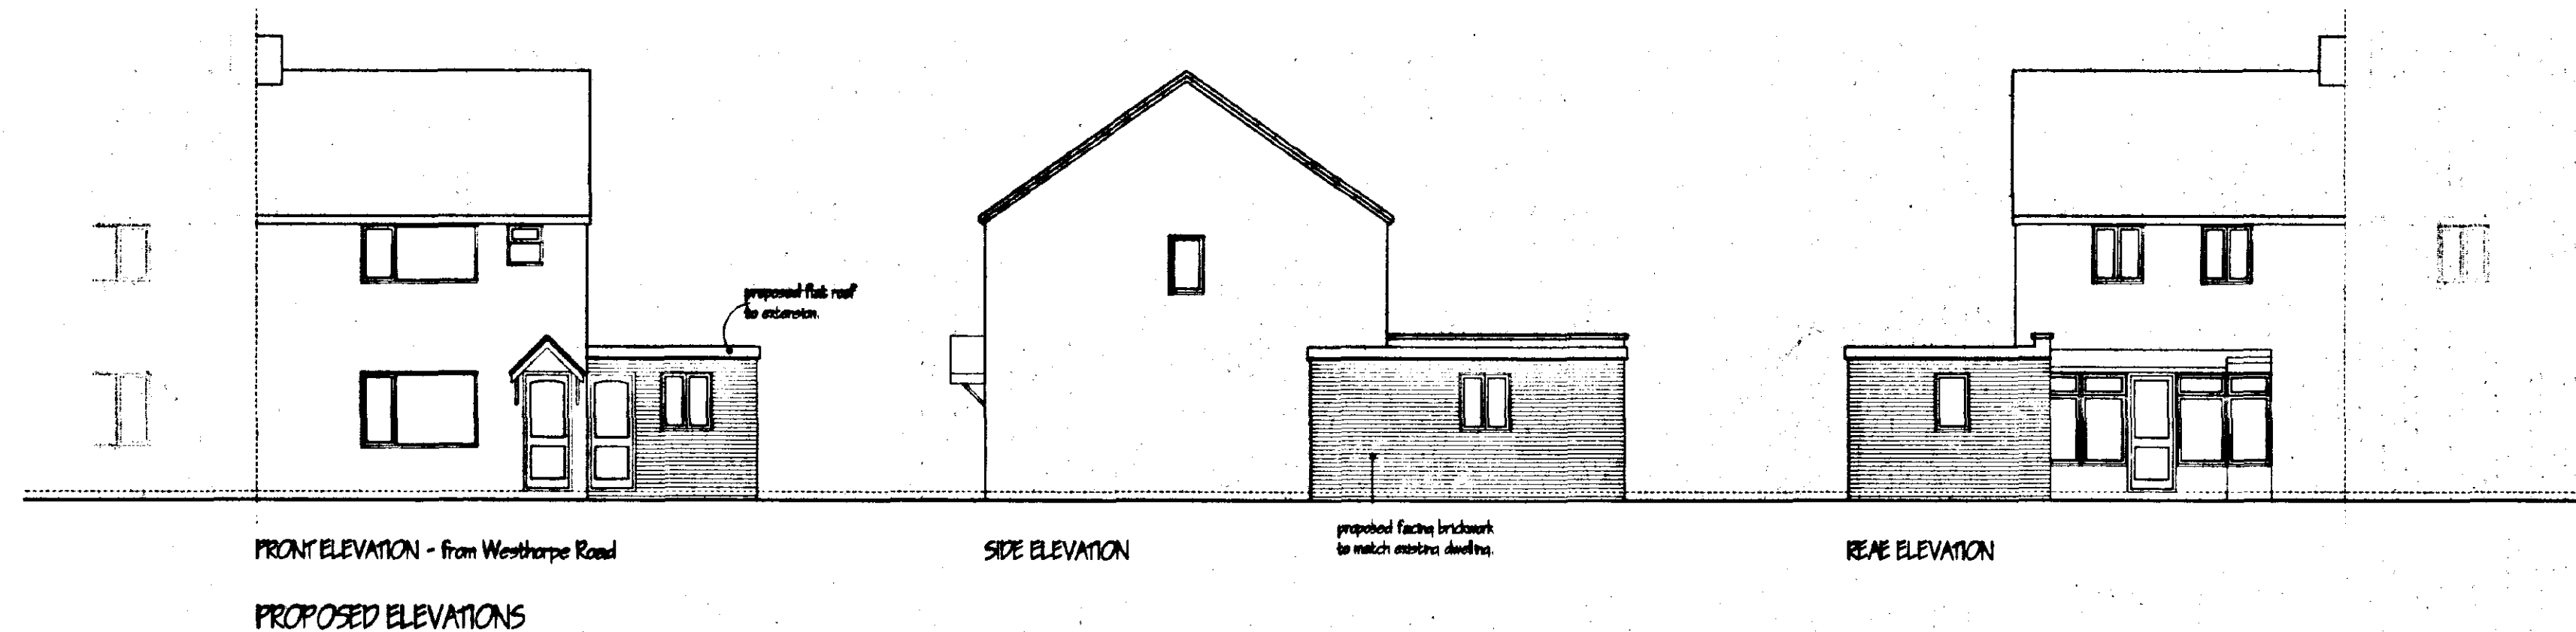

GROUND FLOOR - AS PROPOSED

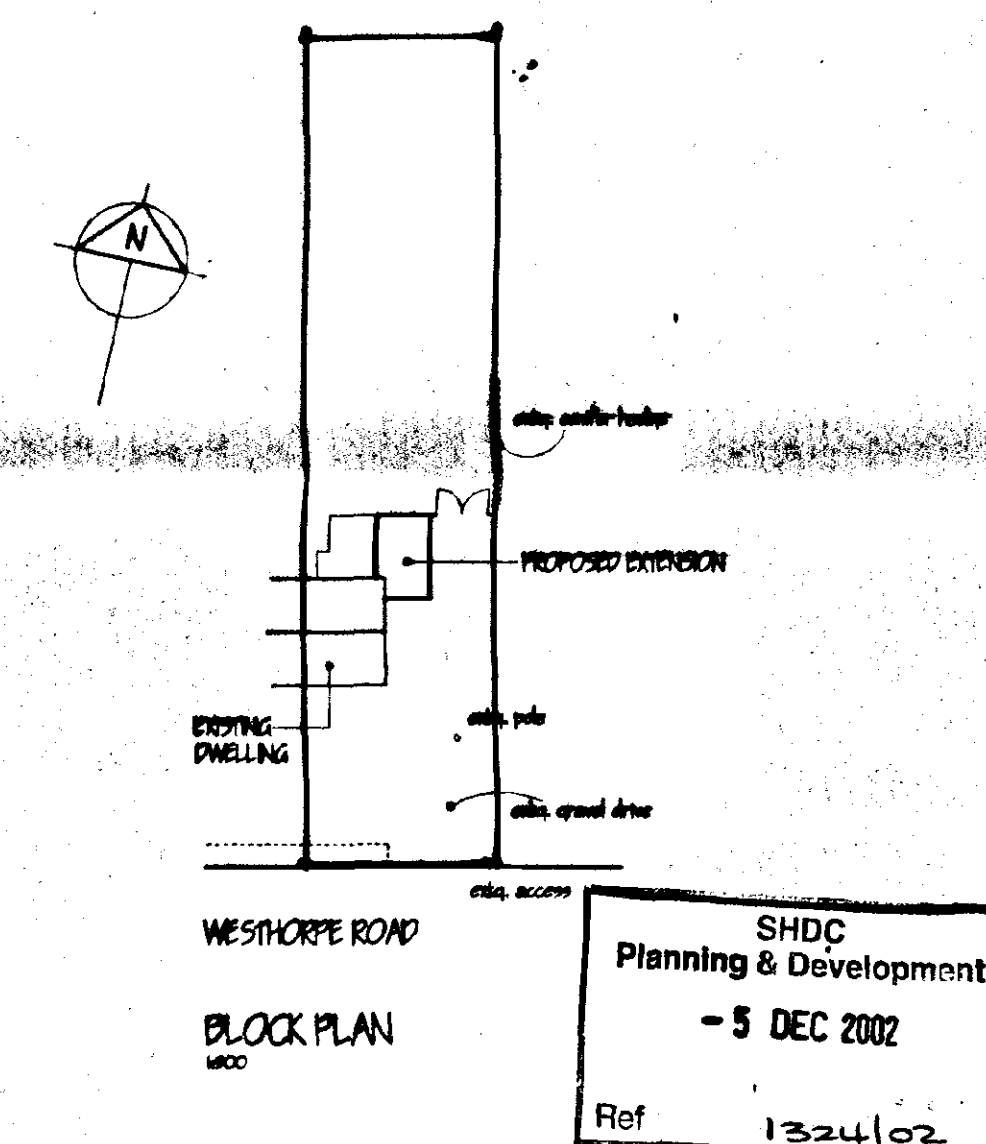

MARK DENNIS
architectural services
32 PRIMROSE CRESCENT - FINCHBECK
SPALDING - LINCOLNSHIRE - PE11 3RT
TEL: 01775 760396 FAX: 01775 760396

PROJECT TITLE
PROPOSED SINGLE STOREY EXTENSION AT
325 WESTHORPE ROAD, GOSBERTON,
SPALDING, LINCOLNSHIRE.

FOR: MR M HOLLAND

**DETERMINED
PLAN**

FLOOR LAYOUT, ELEVATIONS & BLOCK PLAN.

REV	DESCRIPTION	DATE	BY

SCALE 1:100, 1:50 DRAWN MD

DATE DEC 02 DRAWING No. 02/01/01