



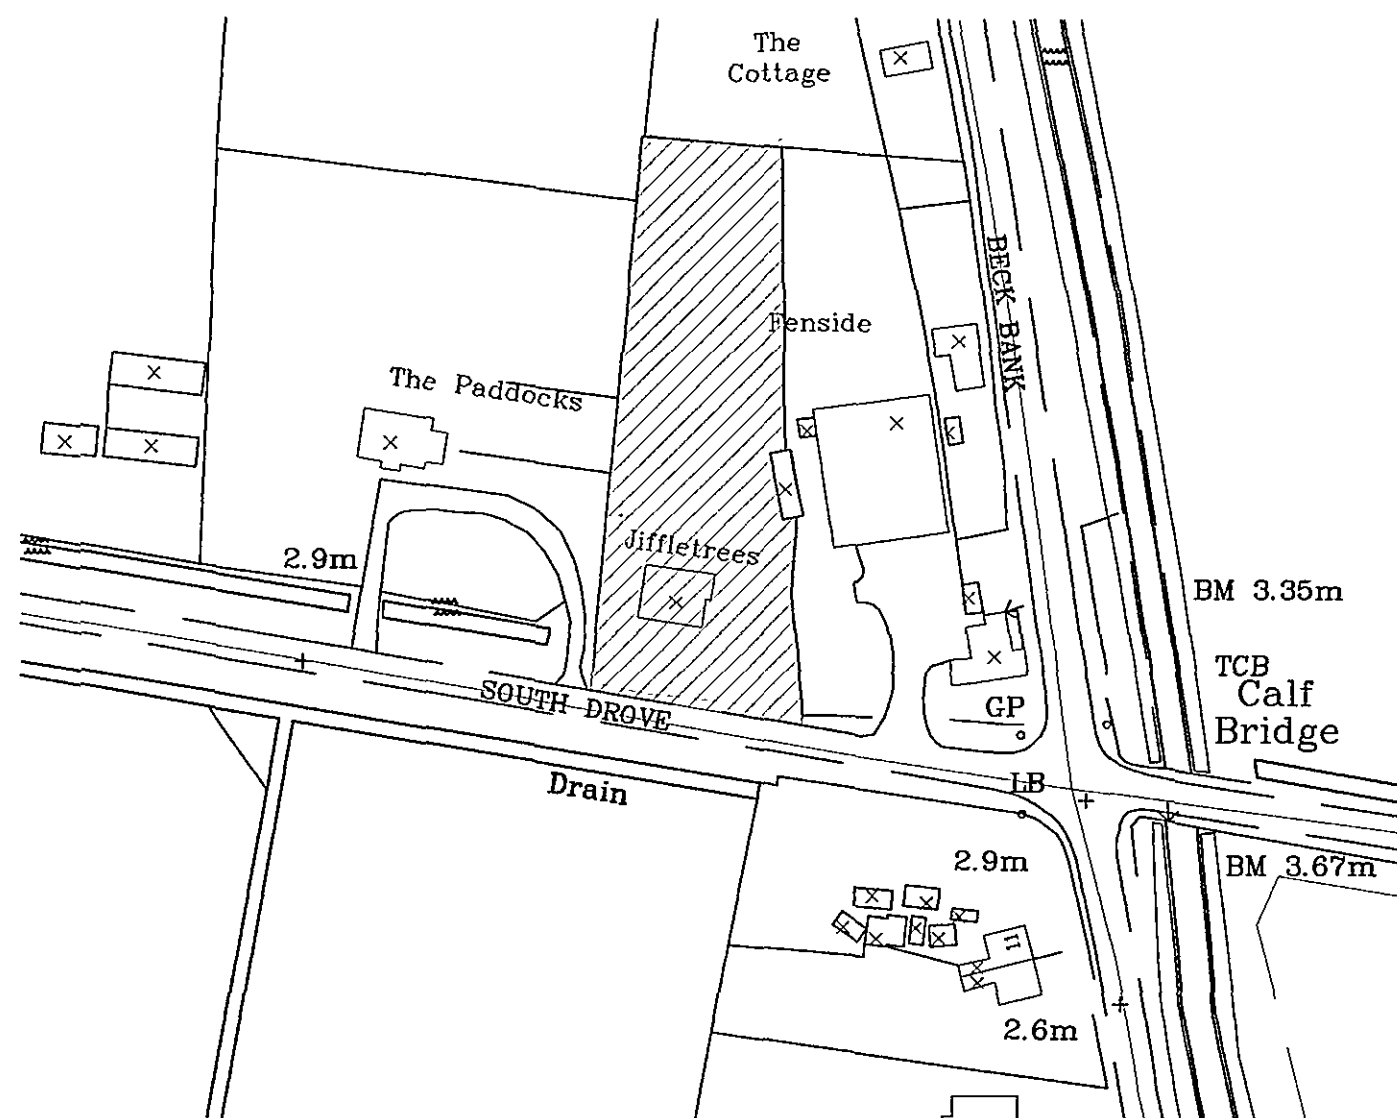

Site Location Plan
Scale 1:1250

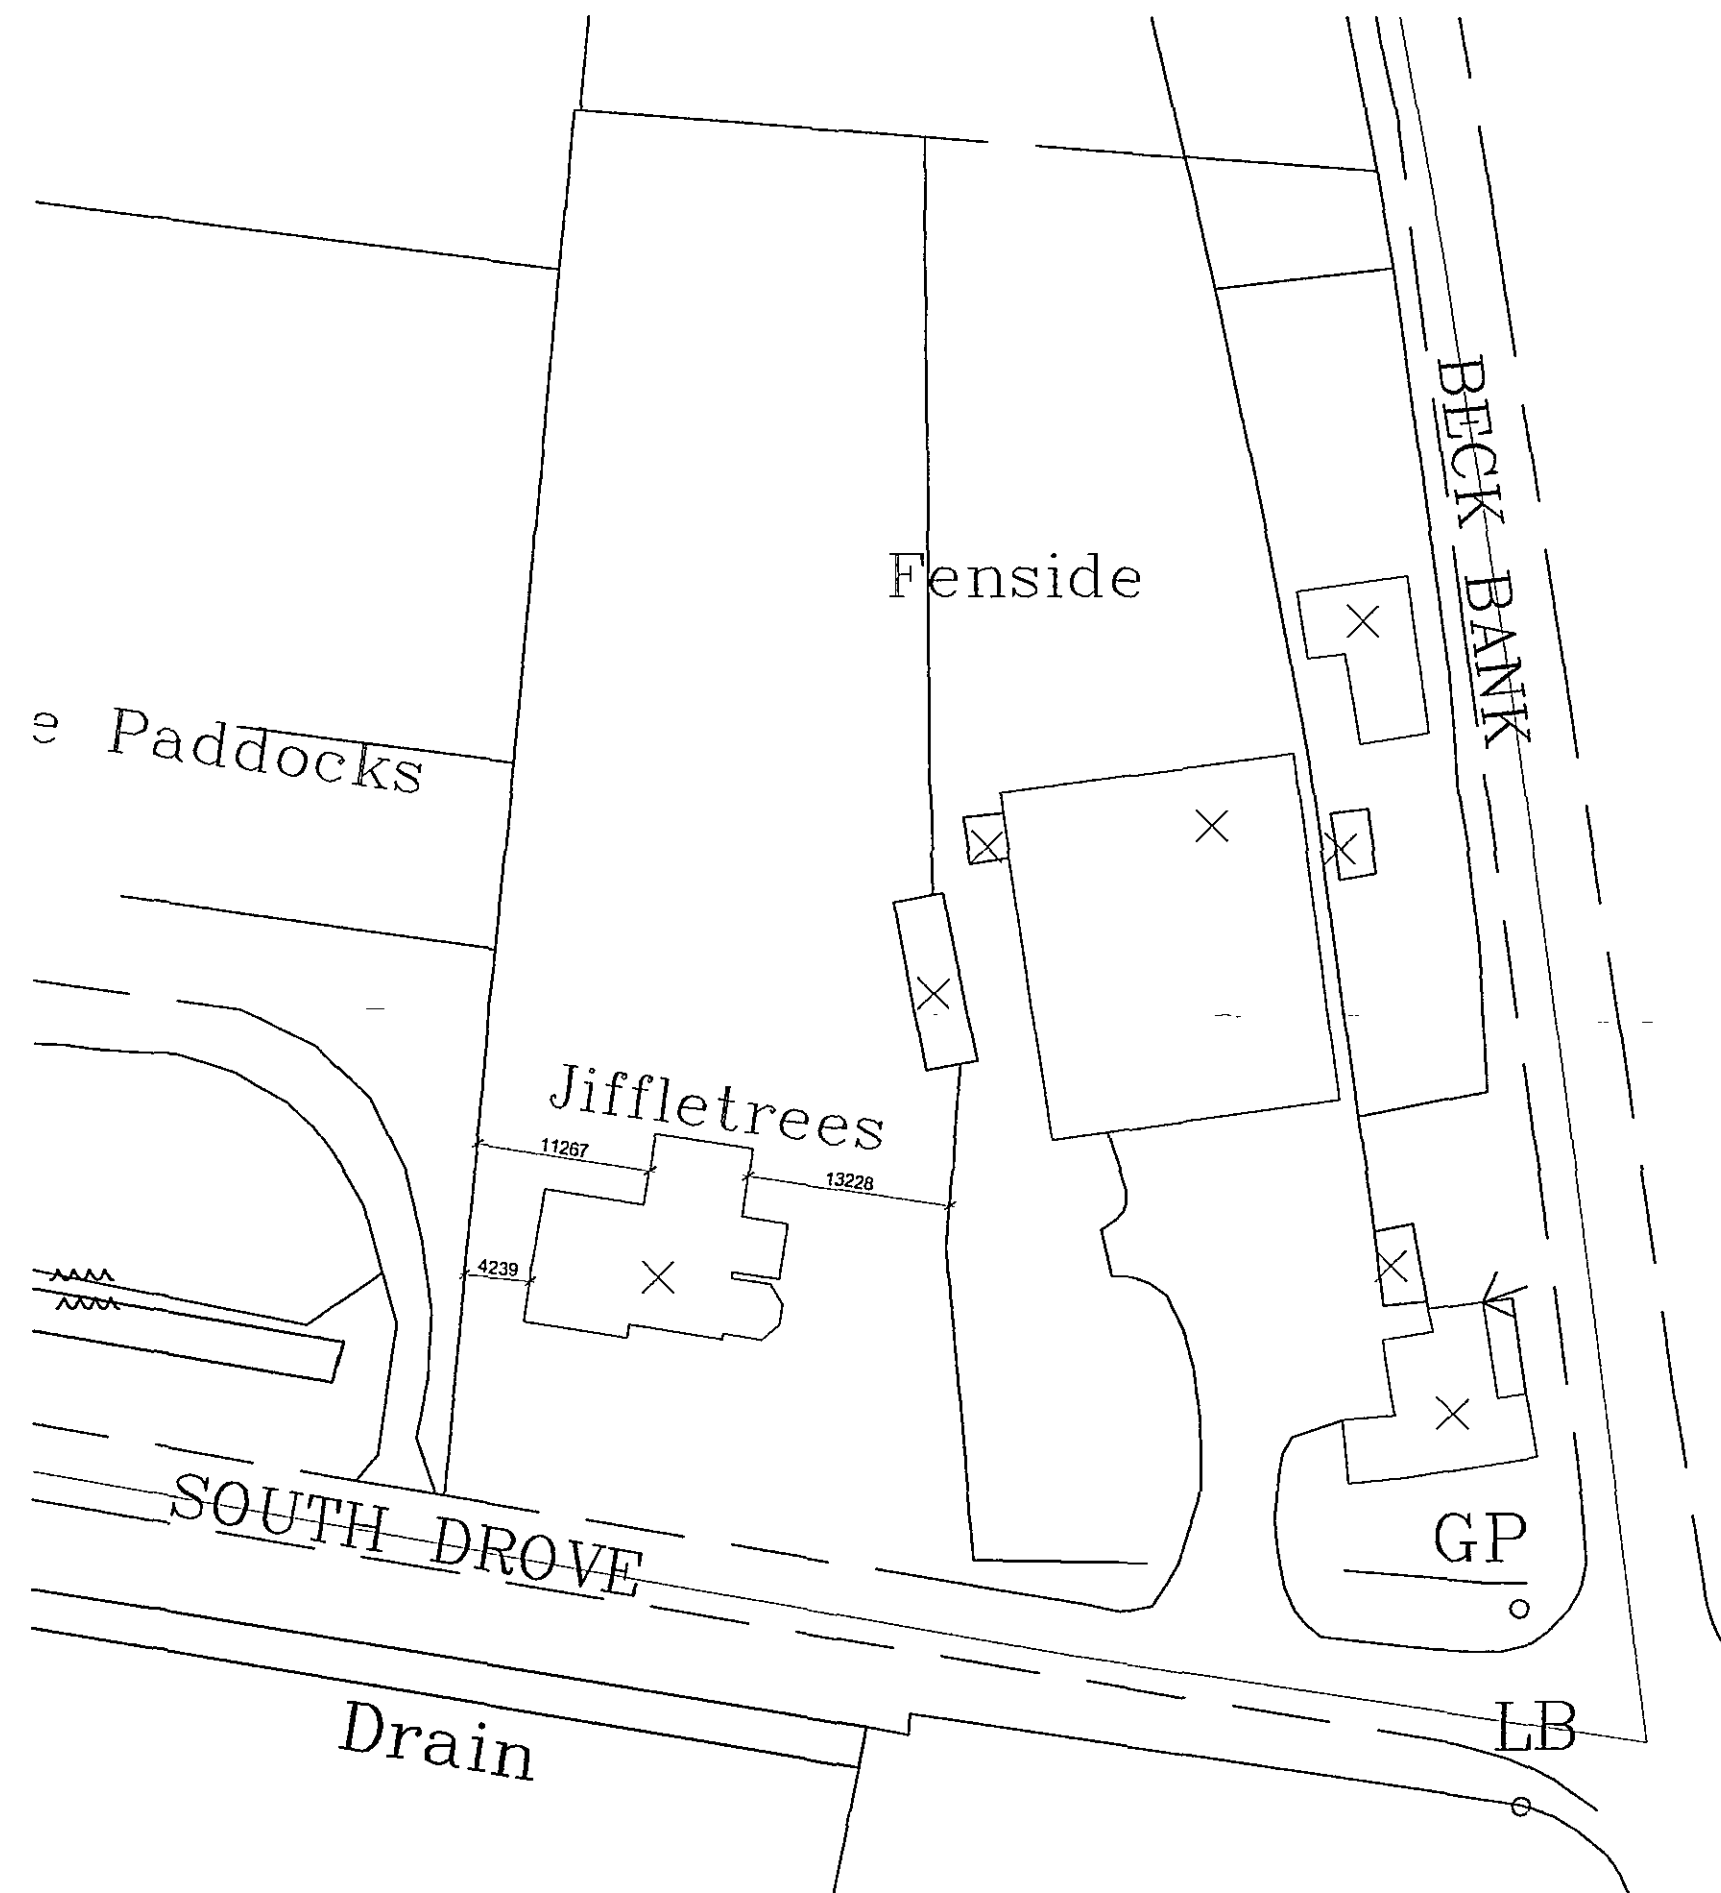

Site Block Plan
Scale 1:500

FILE COPY

INTERPRETED
PLAN

SHDC
Planning & Development
- 1 NOV 2007
Ref: 1449/07

Client: Mr & Mrs Cotton
Jiffletrees
South Drove
Quadrant Fen
PE11 4QX

Site:
**Site Location and
Block Plan**

remway
Design Ltd
2 Red Lion Street
Spalding
PE11 1SX
Tel / Fax: 01775 768 921
Mobile: 07815 112 058
e-mail: jason@remwaydesign.co.uk

Date: **July06** Scale: As Noted

Drawing No:
1471 - 03