

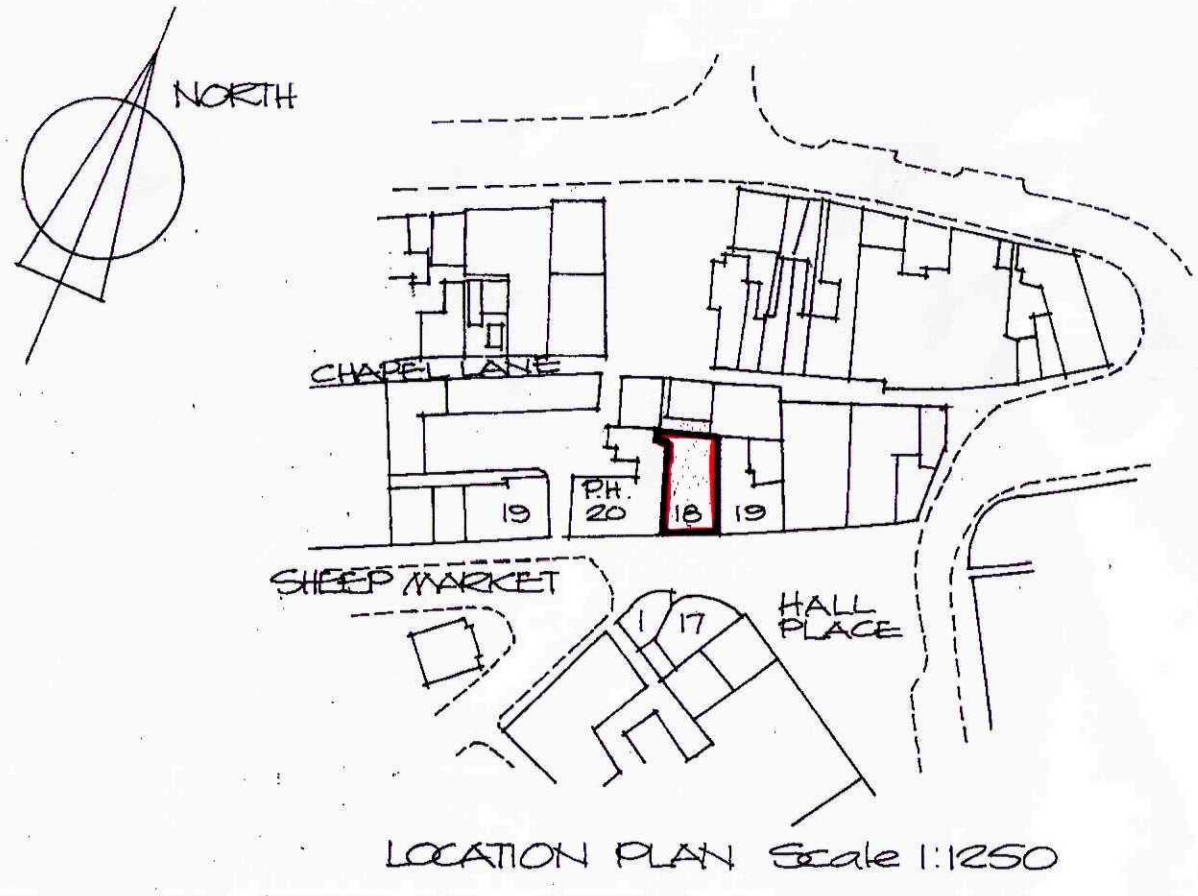


LOCATION PLAN Scale 1:1250

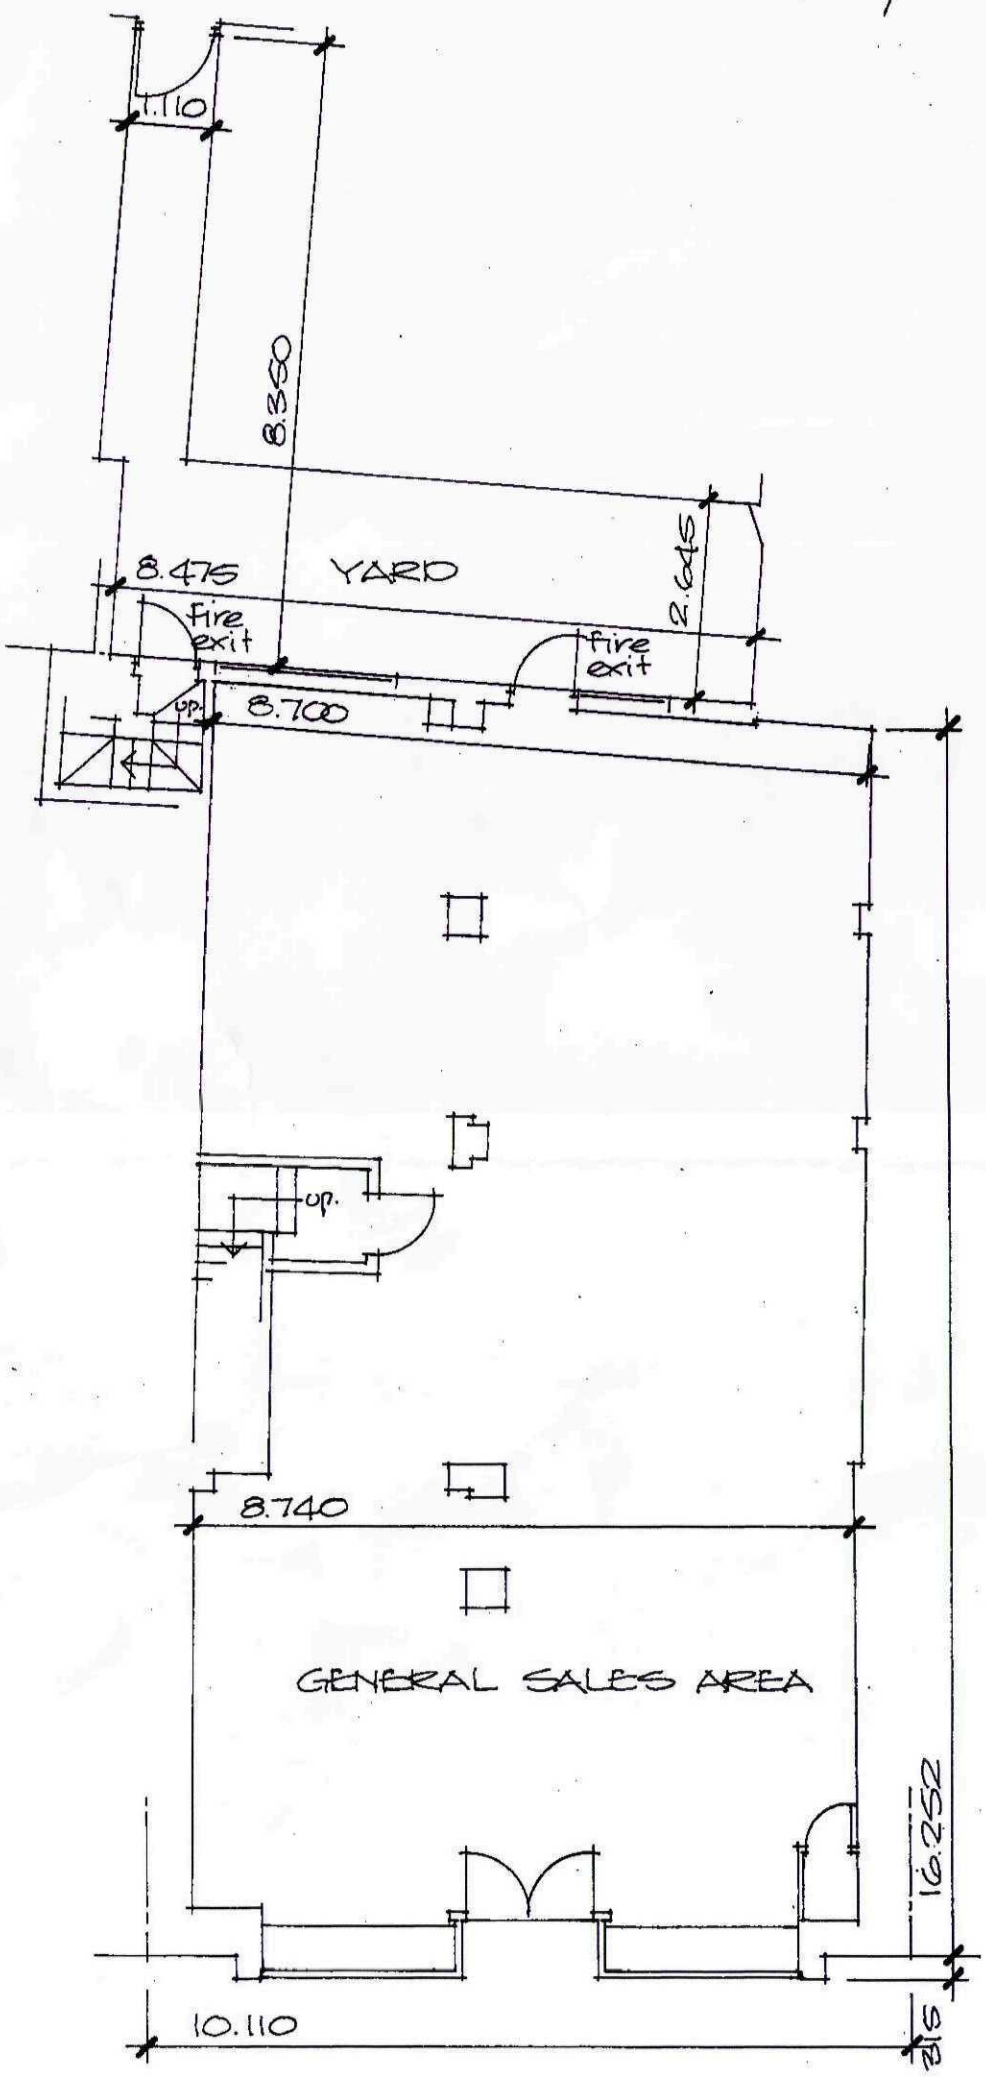

GROUND FLOOR LAYOUT.

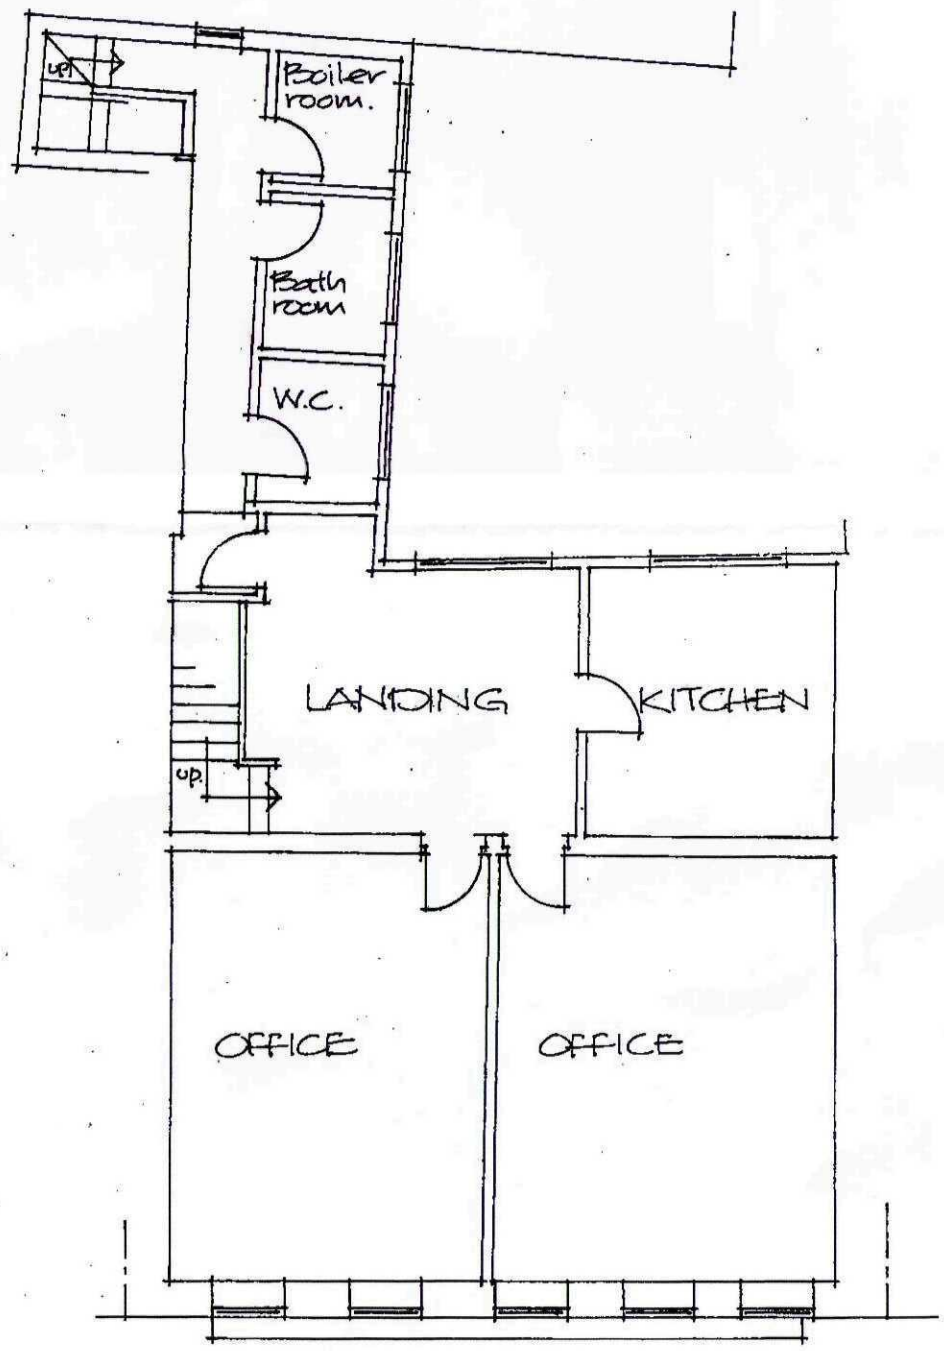

FIRST FLOOR LAYOUT.

SHDC
Planning & Development
0 3 JAN 2012
Ref: 0001-12

Project
SURVEY OF EXISTING PROPERTY, 18 HALL PLACE, SPALDING, LINCOLNSHIRE.

Client
RODI PROPERTY COMPANY LTD.

ALAN HORNSBY
ARCHITECTURAL SERVICES LTD
"Little Acre"
35 Peak Hill, Cowbit,
Spalding, Lincs. PE12 6AW
Tel. Holbeach (01406) 380591

Scale 1:100 & 1:1250 Drg. no. 11/31/01
Date November 2011