



Existing Block Plan @ 1:200

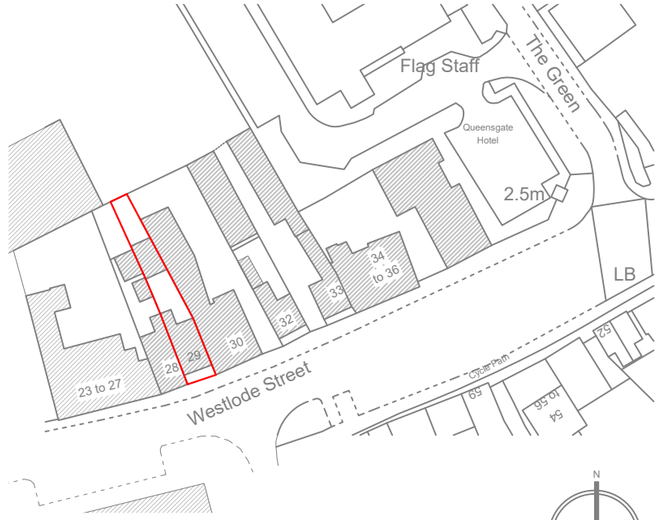


Proposed Block Plan @ 1:200




Location Plan @ 1:250

N

N

| | | |
|---|---|---|
| | JOB TITLE : Ground floor shop front extension<br>29 Westlode Street,<br>Spalding,<br>PE11 2AF | DWG. NO. : 013-01 |
| | DWG TITLE : Location & Block Plans | SCALE : As shown (@A3) |
| | | DATE : 08/12/2016 |

CLAYTON ARCHITECTURE LIMITED. Tel: 07435569465 E: joeclayton_91@hotmail.co.uk