

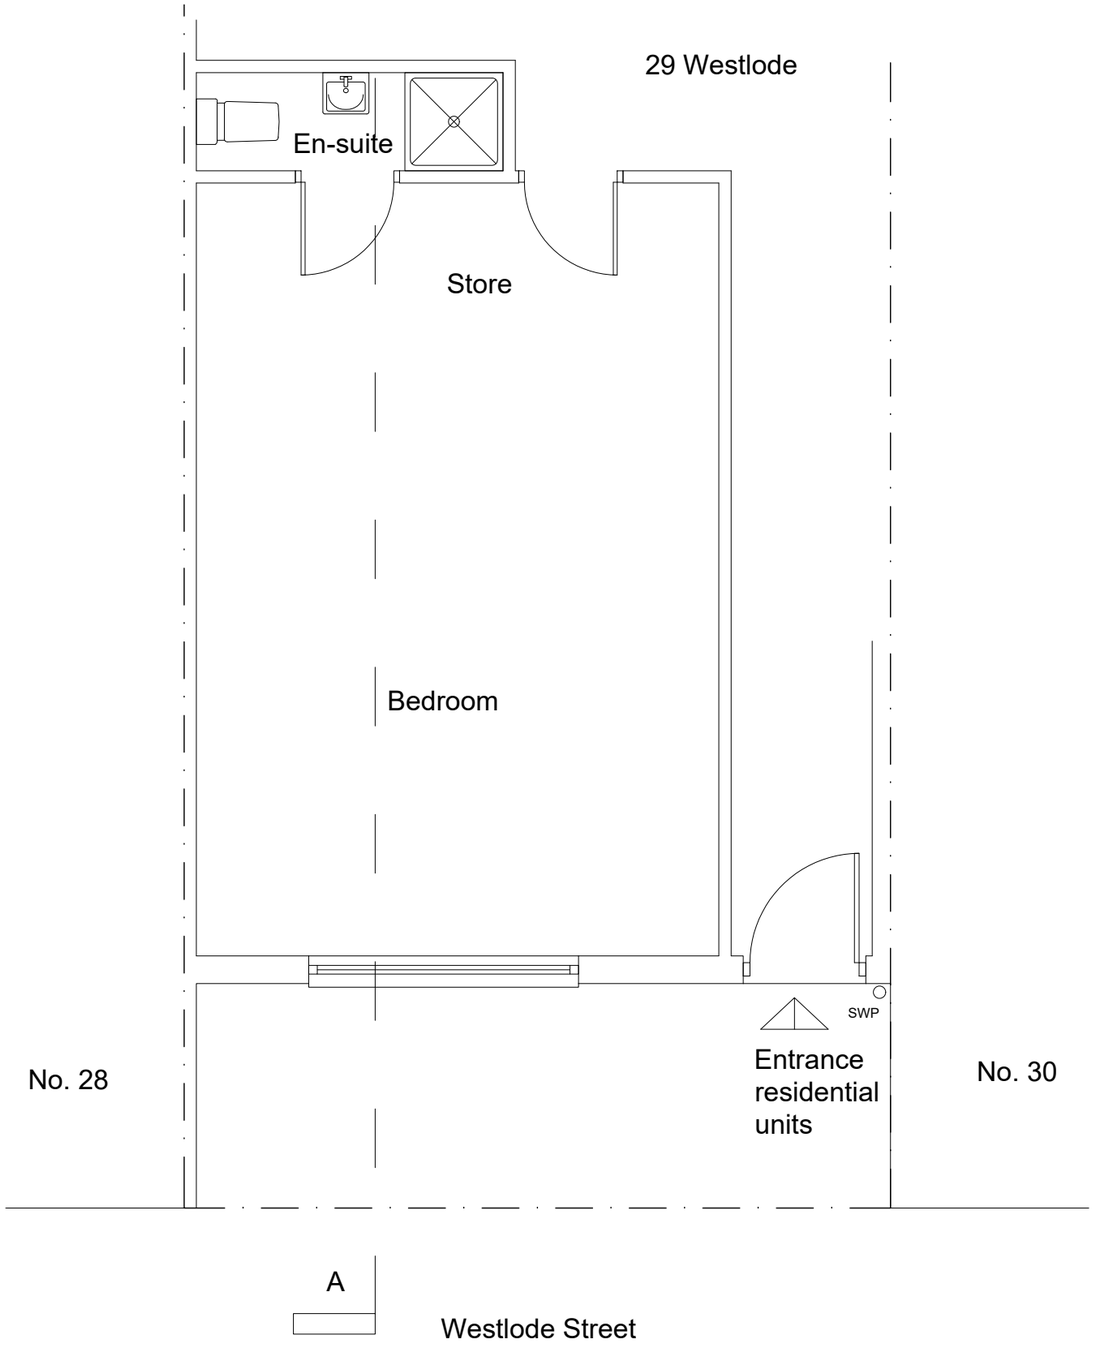


Existing Plans

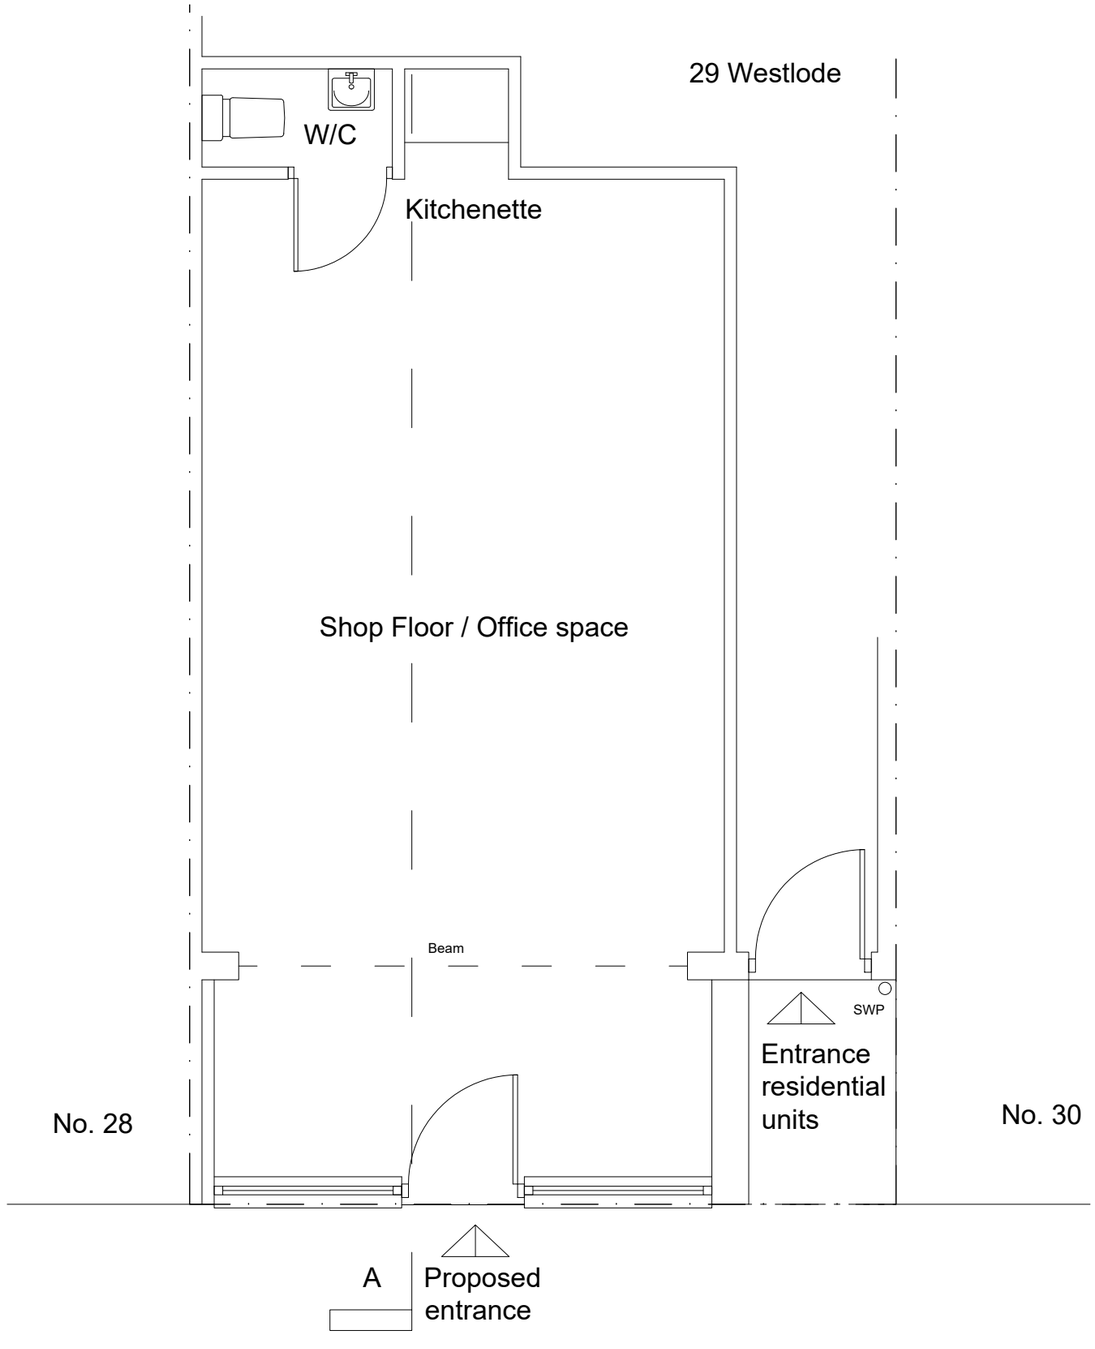

Proposed Plans

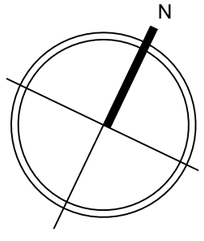

JOB TITLE : Ground floor shop front extension 29 Westlode Street, Spalding, PE11 2AF		DWG. NO. : 013-02
DWG TITLE : Existing & Proposed Plans		SCALE : 1:50 (@A3)
		DATE : 08/12/2016
CLAYTON ARCHITECTURE LIMITED.	Tel: 07435569465 E: joeclayton_91@hotmail.co.uk	