
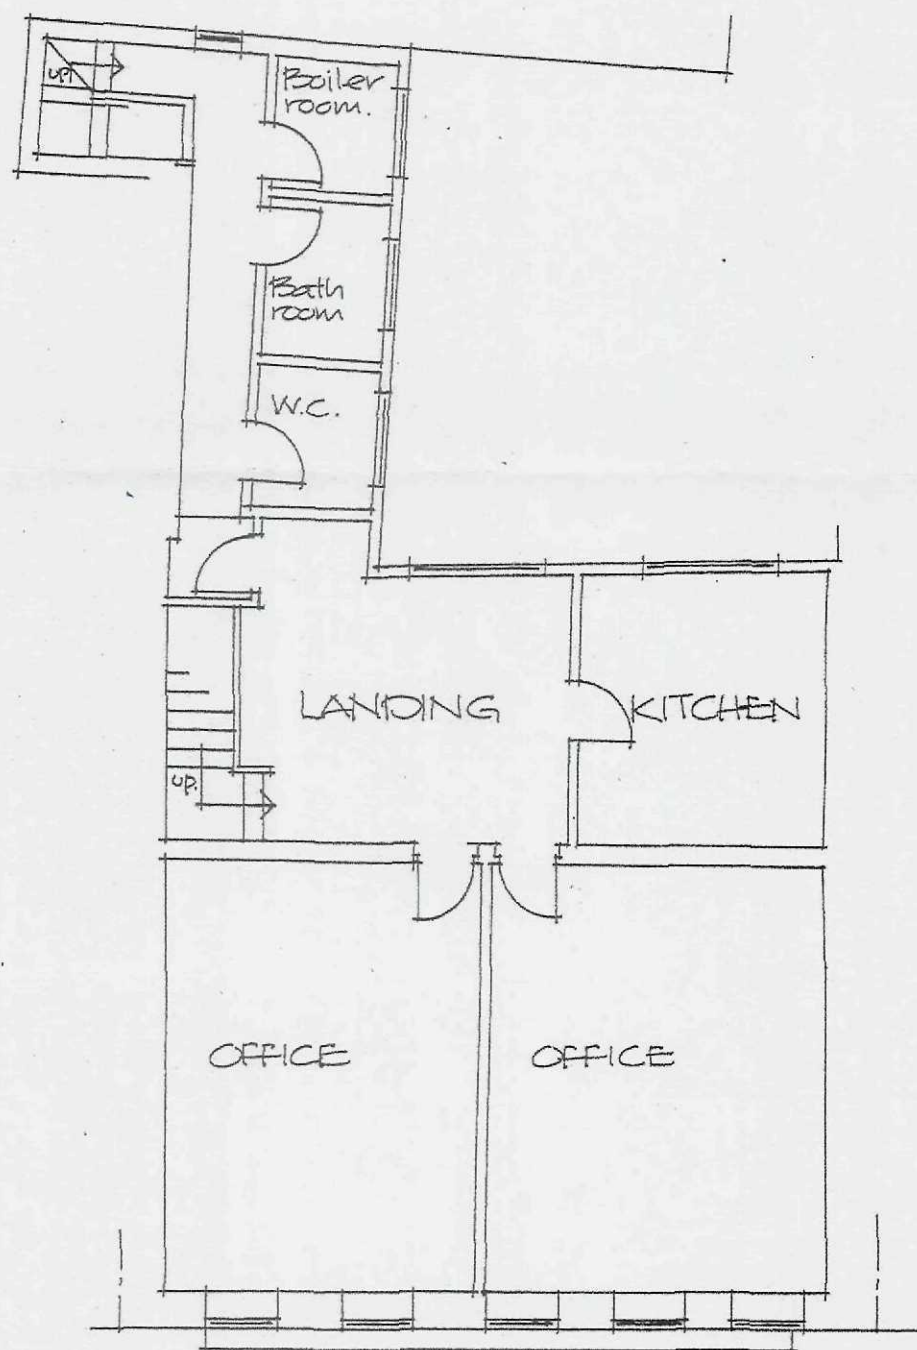
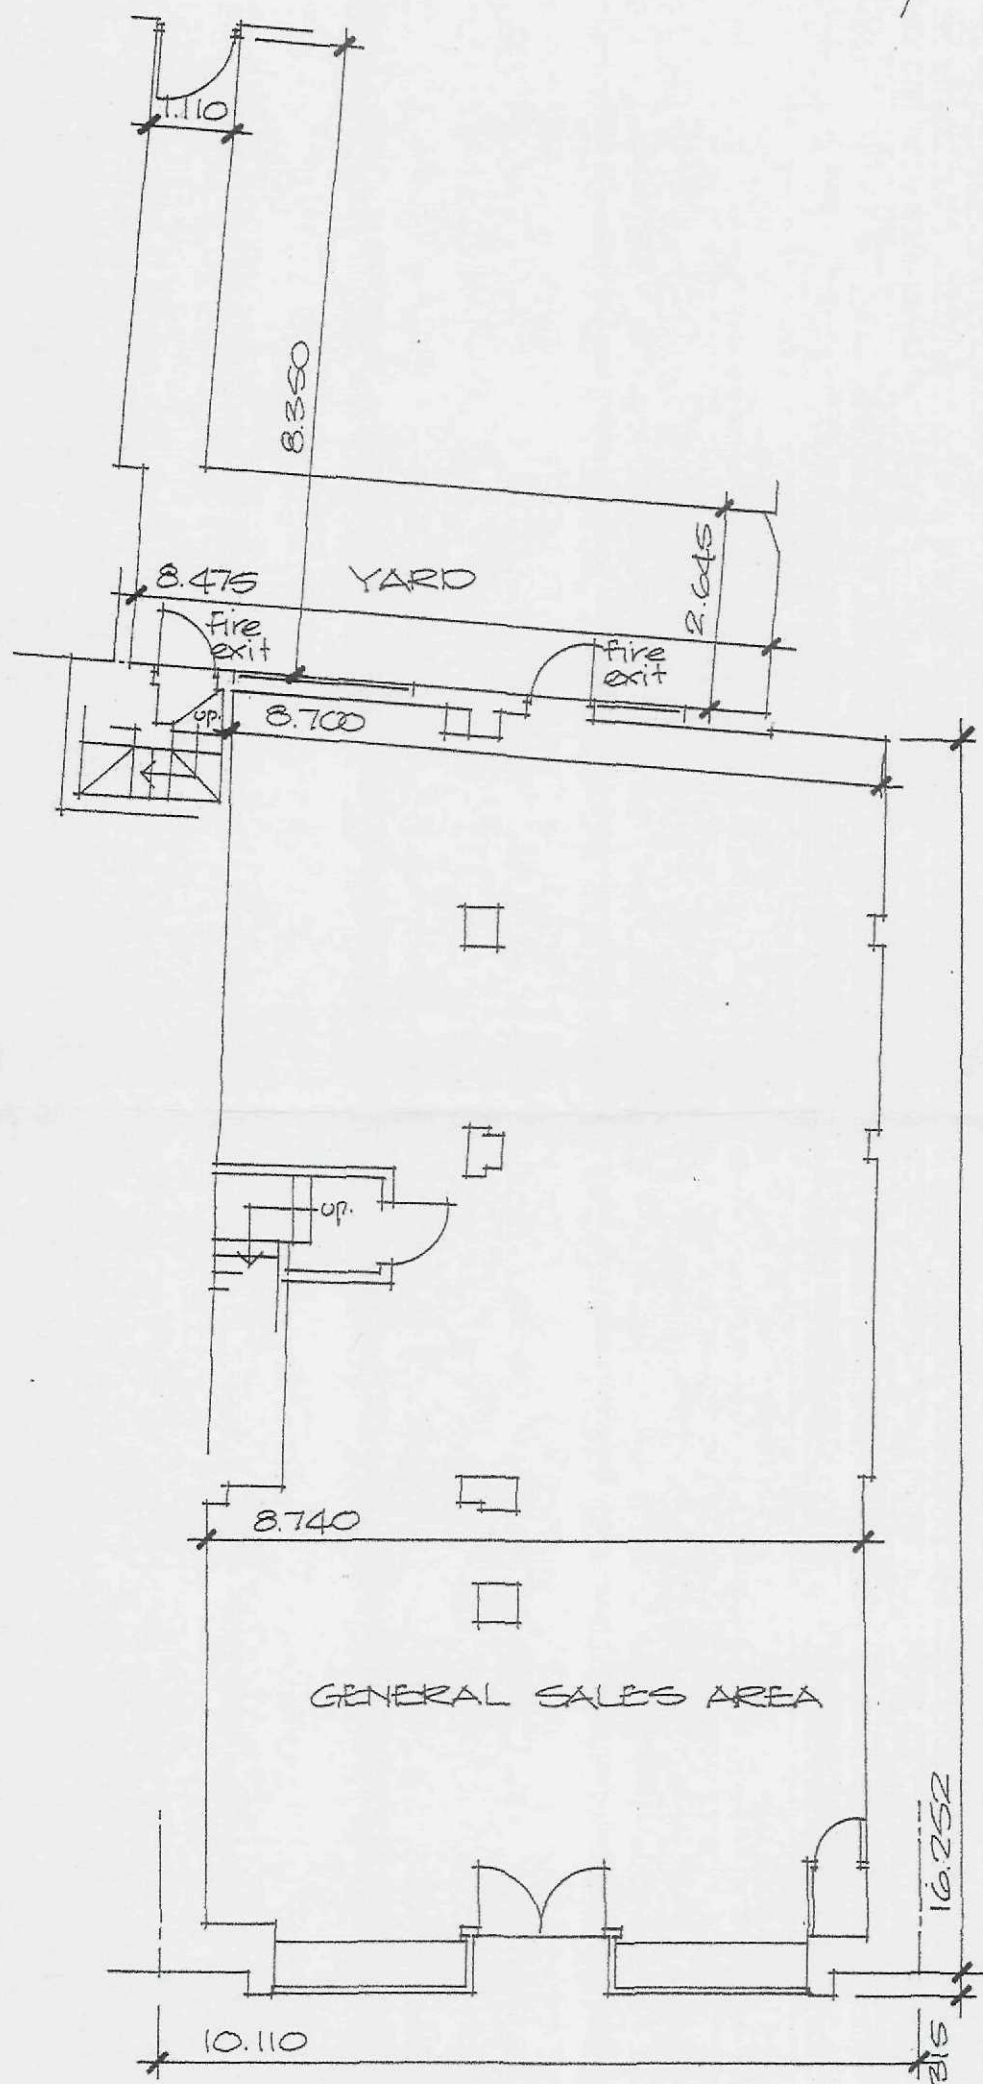


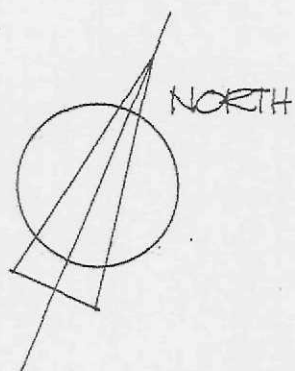

SHDC
Planning & Development
03 JAN 2012
0002-12

Project
**SURVEY OF EXISTING
PROPERTY,
18 HALL PLACE,
SPALDING, LINCOLNSHIRE.**

Client
RODI PROPERTY COMPANY LTD.

ALAN HORNSBY
ARCHITECTURAL SERVICES LTD
"Little Acre"
35 Peak Hill, Cowbit,
Spalding, Lincs. PE12 6AW
Tel. Holbeach (01406) 380591

Scale 1:100 & 1:1250 Drg. no. 11/31/01
Date November 2011