


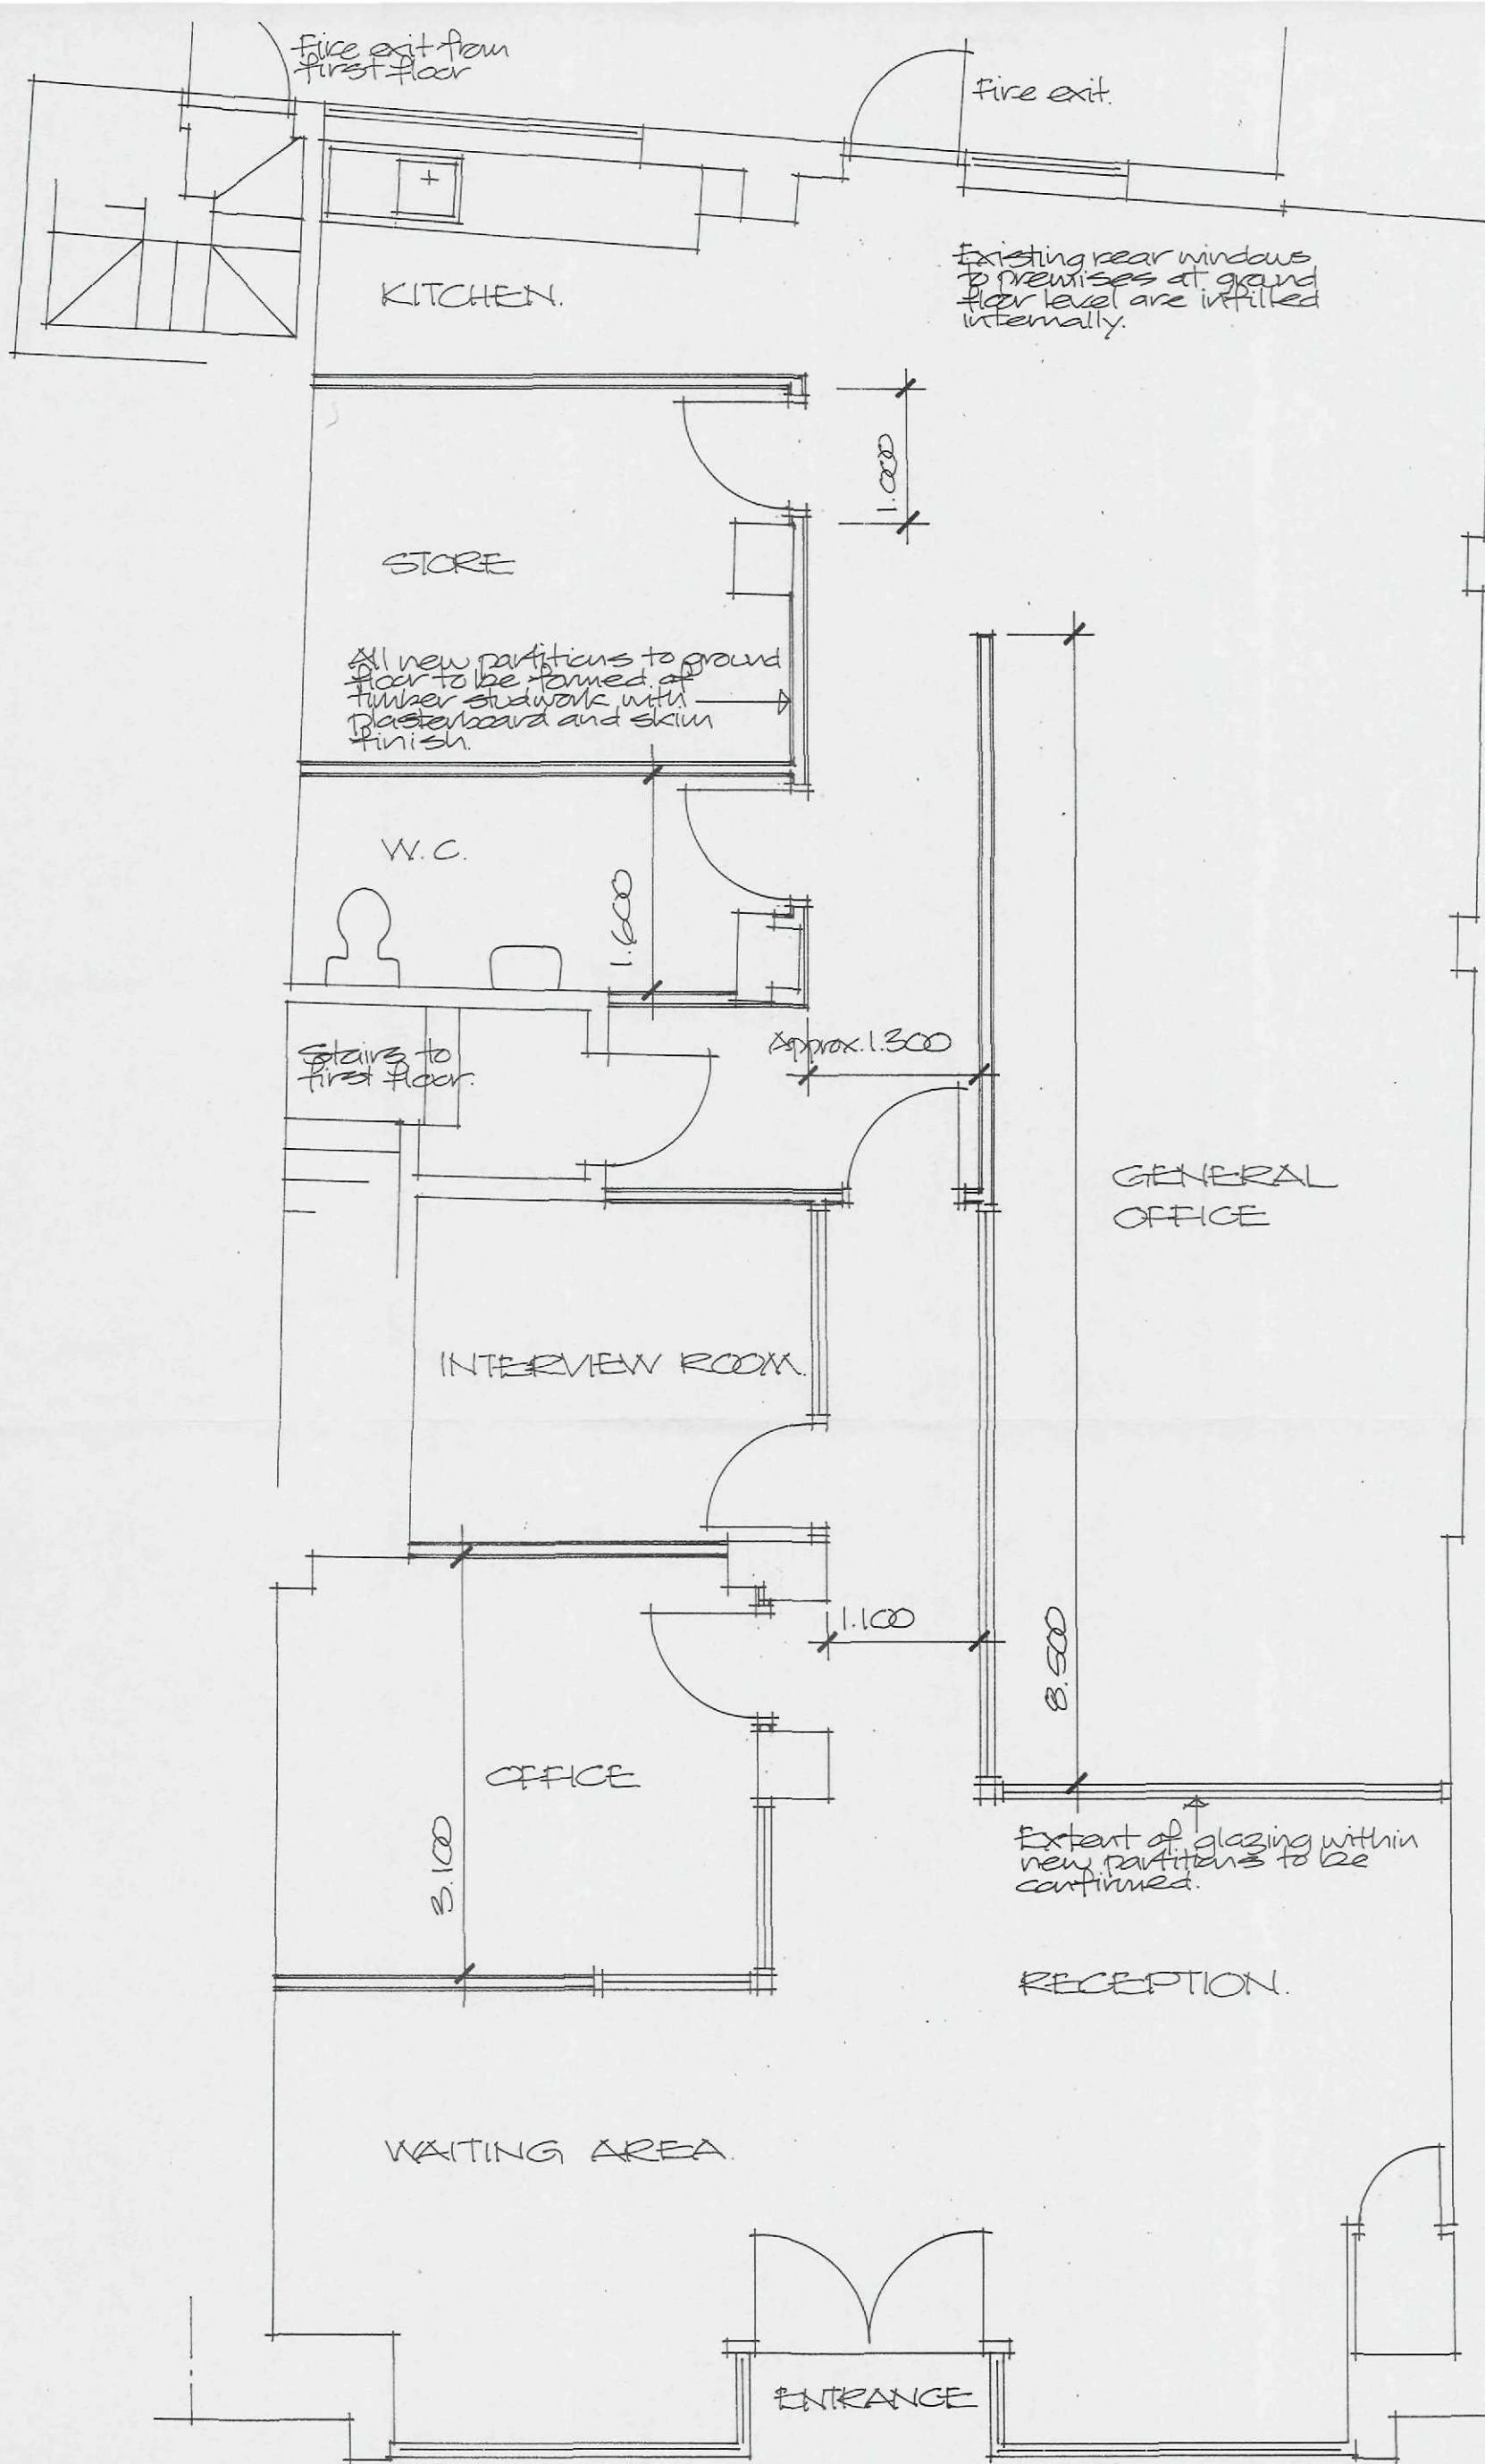

SHDC
Planning & Development
22 FEB 2012
Ref: 0002-R

Project
PROPOSED INTERNAL ALTERATIONS TO GROUND FLOOR OF EXISTING PREMISES AT 18 HALL PLACE, SPALDING.
Client
RINGROSE LAW

ALAN HORNSBY
ARCHITECTURAL SERVICES LTD
"Little Acre"
35 Peak Hill, Cowbit,
Spalding, Lincs. PE12 6AW
Tel. Holbeach (01406) 380591

Drg. no. **V6** Revised
Scale 1:50
Date February 2012