
OS Sitemap®

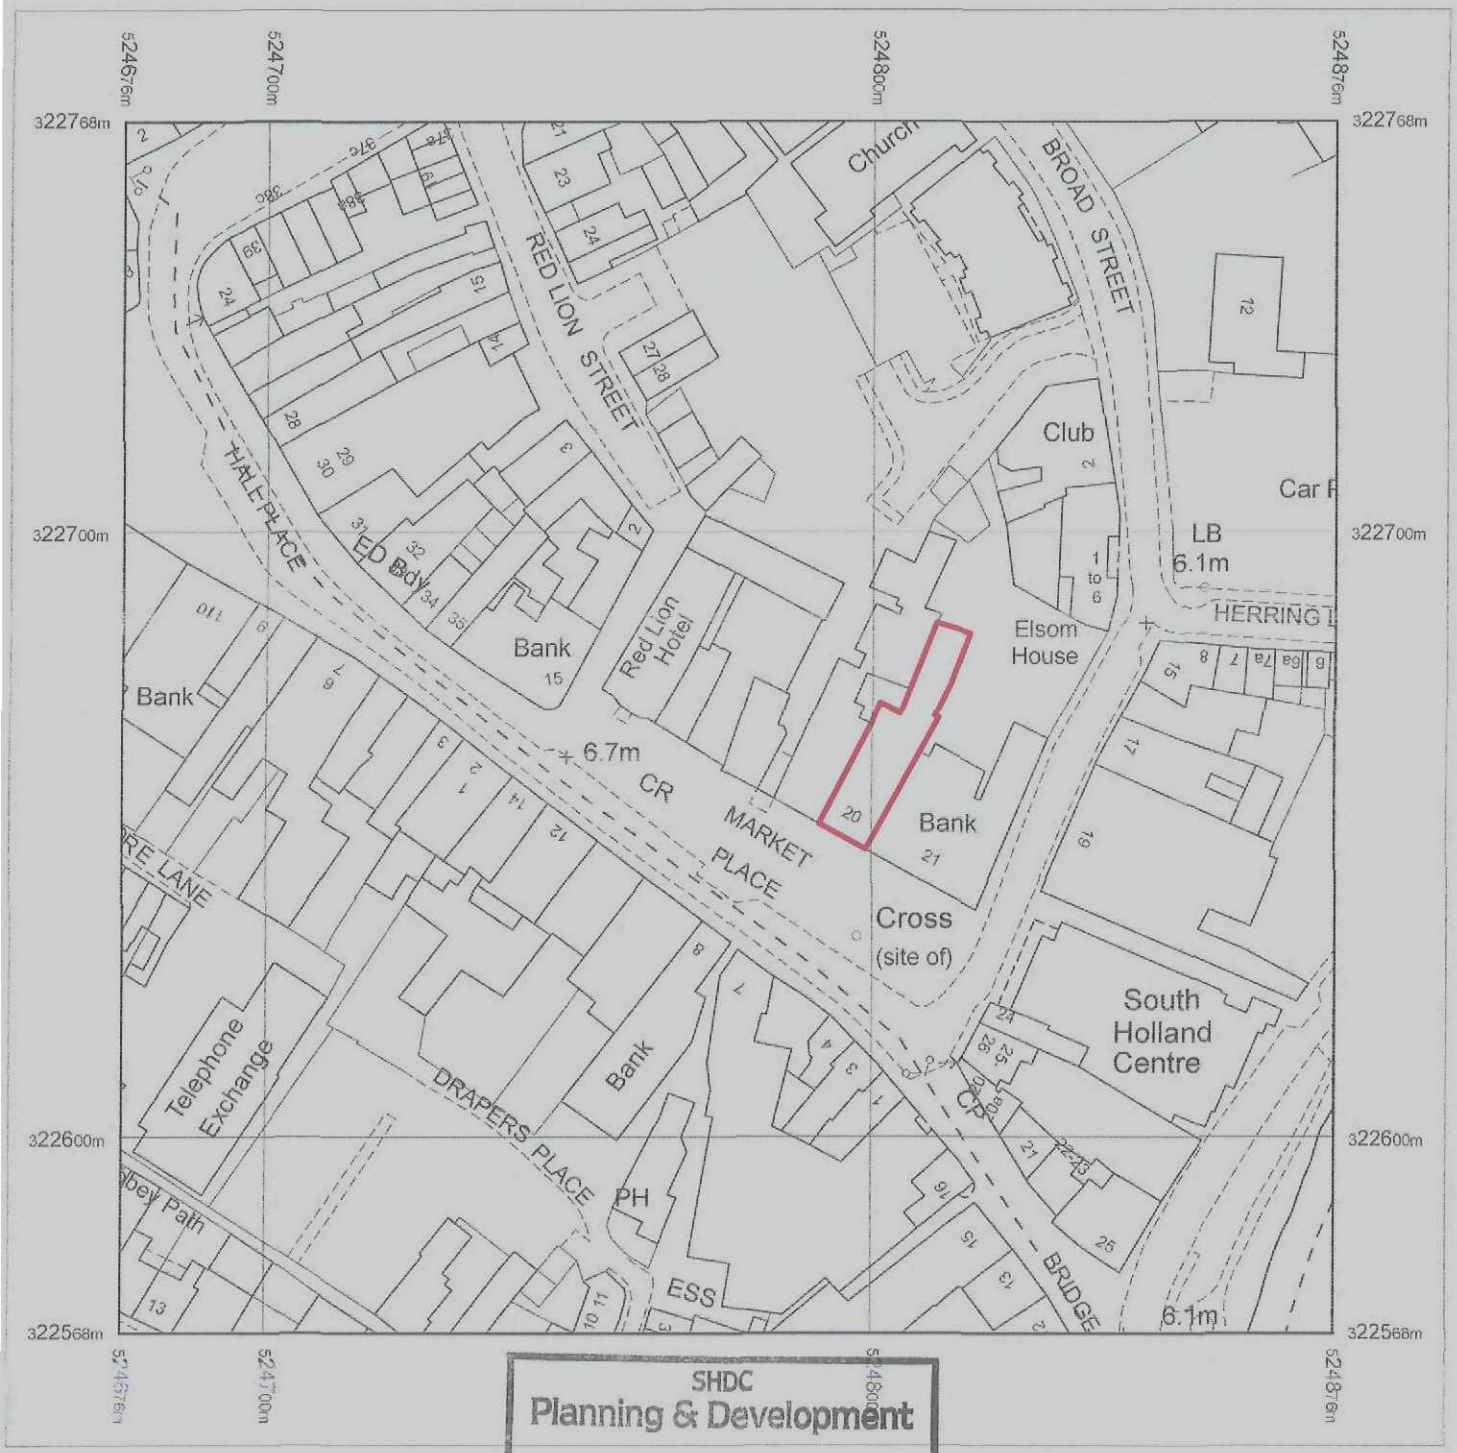

SHDC
Planning & Development
- 6 JAN 2010
Ref: 0004-10

Produced 13.02.2009 from the Ordnance Survey National Geographic Database and incorporating surveyed revision available at this date. © Crown Copyright 2009.

Reproduction in whole or part is prohibited without the prior permission of Ordnance Survey.

Ordnance Survey, the OS Symbol and OS Sitemap are registered trademarks of Ordnance Survey, the national mapping agency of Great Britain.

The representation of a road, track or path is no evidence of a right of way.

The representation of features as lines is no evidence of a property boundary.

Part or all of this OS Sitemap is enlarged from mapping produced at one or more of the following scales: 1:1250

Metres
0 20 40
Scale 1:1250

Supplied by: **Outlet User**
Serial number: 00038200
Centre coordinates: 524776.5 322667.5

Further information can be found on the OS Sitemap Information leaflet or the Ordnance Survey web site:


Wimpy Spalding 75293

20 Market Place

Spalding


PE11 1SU

projection sign face elevation - scale 1:10

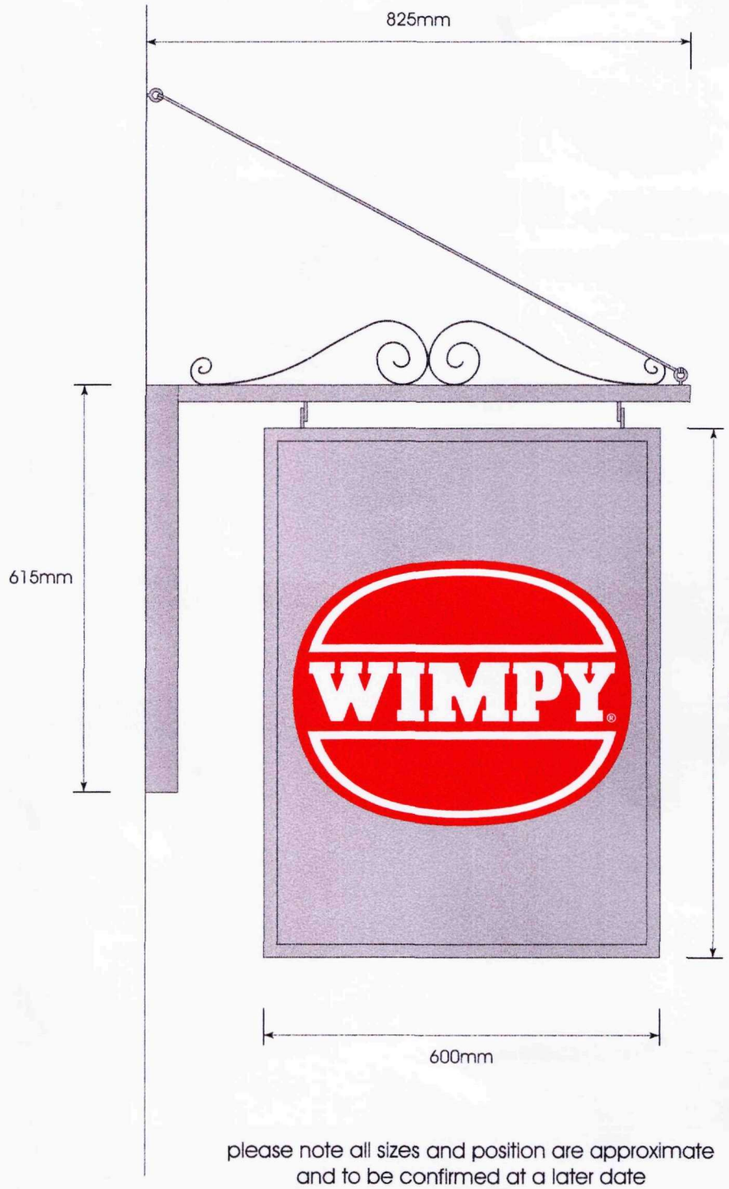

please note all sizes and position are approximate
and to be confirmed at a later date

existing view

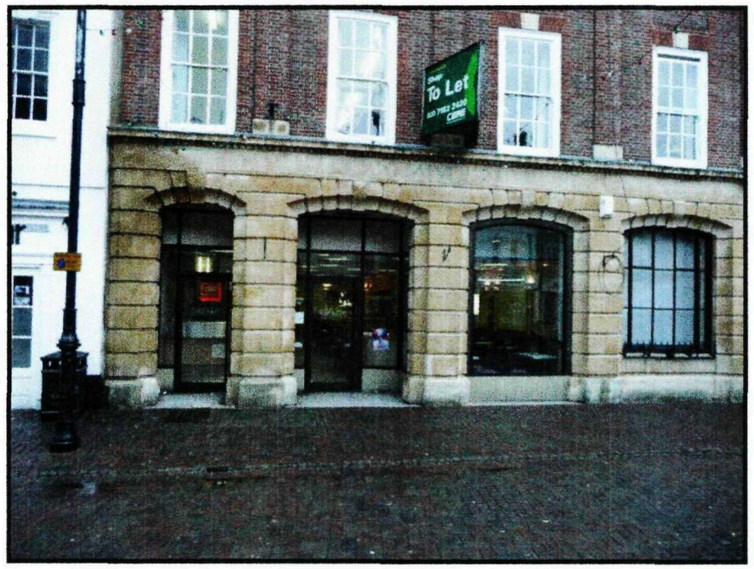

proposed view showing projection sign

SHDC
Planning & Development
- 6 JAN 2010
Ref: 0004-10

comments

DO NOT USE FOR MANUFACTURE

amendments

no.	revision	date
A	**	00-00-00
B		
C		
D		
E		
F		
G		
H		
I		
J		

asg
brighter sign solutions
asg (essex) ltd
1 bentalls
basildon
essex
ss14 3bs
t : 01268 706800
f : 01268 706801
enquiries@asg.co.uk
asg.co.uk

client
Wimpy International Ltd

client contact
**

project
Wimpy
20 Market Place
Spalding
Lincs
PE11 1SU

title
Proposed Projection
Signage Visual

date	designer
16-12-09	Ross Aubin

project manager
Darren Edmondson

approved	checked
00-00-00 **	**

scale
1:10

dwg no.
81805 1/1

SCALE APPLIES TO AN ORIGINAL COPY ON A3 TEMPLATE SHEET ONLY

© THIS DRAWING IS COPYRIGHT AND IS THE PROPERTY OF ASG. IT IS TO BE USED BETWEEN THEMSELVES AND THE CLIENT. ANY REPRODUCTION WITHOUT THE WRITTEN PERMISSION OF ASG IS STRICTLY PROHIBITED

PLEASE CONSIDER THE ENVIRONMENT BEFORE PRINTING THIS DRAWING