


EXISTING LAYOUT @ 1:100
Indicating Revised Heights to Retaing Walls

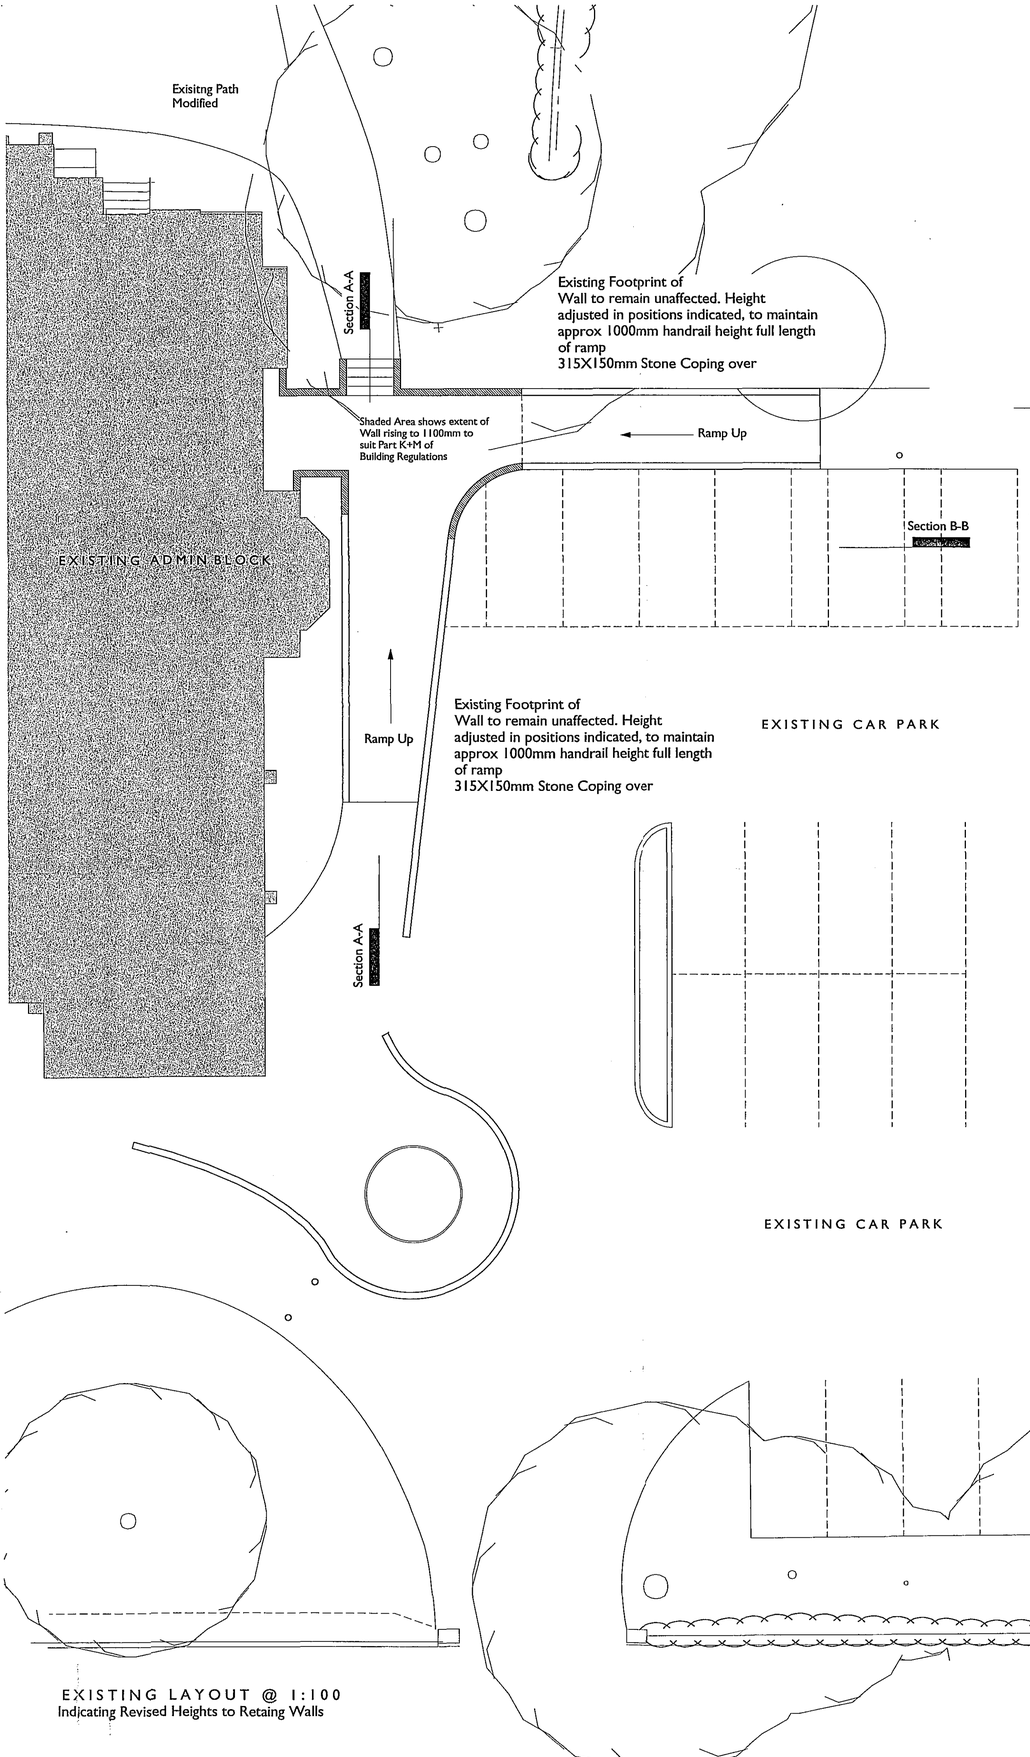

ACCESS RAMP ELEVATION @ 1:100

DO NOT SCALE THIS DRAWING USE DIMENSIONS ONLY

VERIFY ALL DIMENSIONS ON SITE BEFORE COMMENCING ANY WORK OR SHOP DRAWINGS

INFORM THE ARCHITECT BEFORE ANY WORK STARTS IF THIS DRAWING EXCEEDS THE QUANTITIES IN ANY WAY

Revision	Date	
A	Oct06	Coping / levels amended

DRAWING ISSUE STATUS	REVISION N°	DATE	SIGNED
RISK ASSESSMENT UNDERTAKEN			
PLANNING APPLICATION N° 1			
PLANNING APPLICATION N° 2	A.	Nov 06	MSS.
PLANNING CONSENT			
LISTED BLDG APPLICATION			
LISTED BLDG CONSENT			
DAC APPROVAL			
BLDG CONTROL APPLICATION			
BLDG CONTROL APPROVAL			
TENDER DOCUMENT			
CONTRACT DOCUMENT			

SHDC
Planning & Development
03 JAN 2007
Ref: 0005/07

CLIENT
Queen Elizabeth Royal Free Grammar School

PROJECT
Proposed Refurbishment of Headmasters House

TITLE
Amendments to External Ramps
Proposed Site Layout

SCALE
1: 100

DATE
Aug 06

DRAWN
npt/mss

JOB N°
04_189

DRAWING N°
26A

Acanthus Clews architects
Acanthus House
57 Hightown Road
Banbury • Oxfordshire
OX16 9BE
Tel: 01295 702600
Fax: 01295 702601
architects@acanthusclews.co.uk
www.acanthusclews.co.uk

©