



- [illegible]

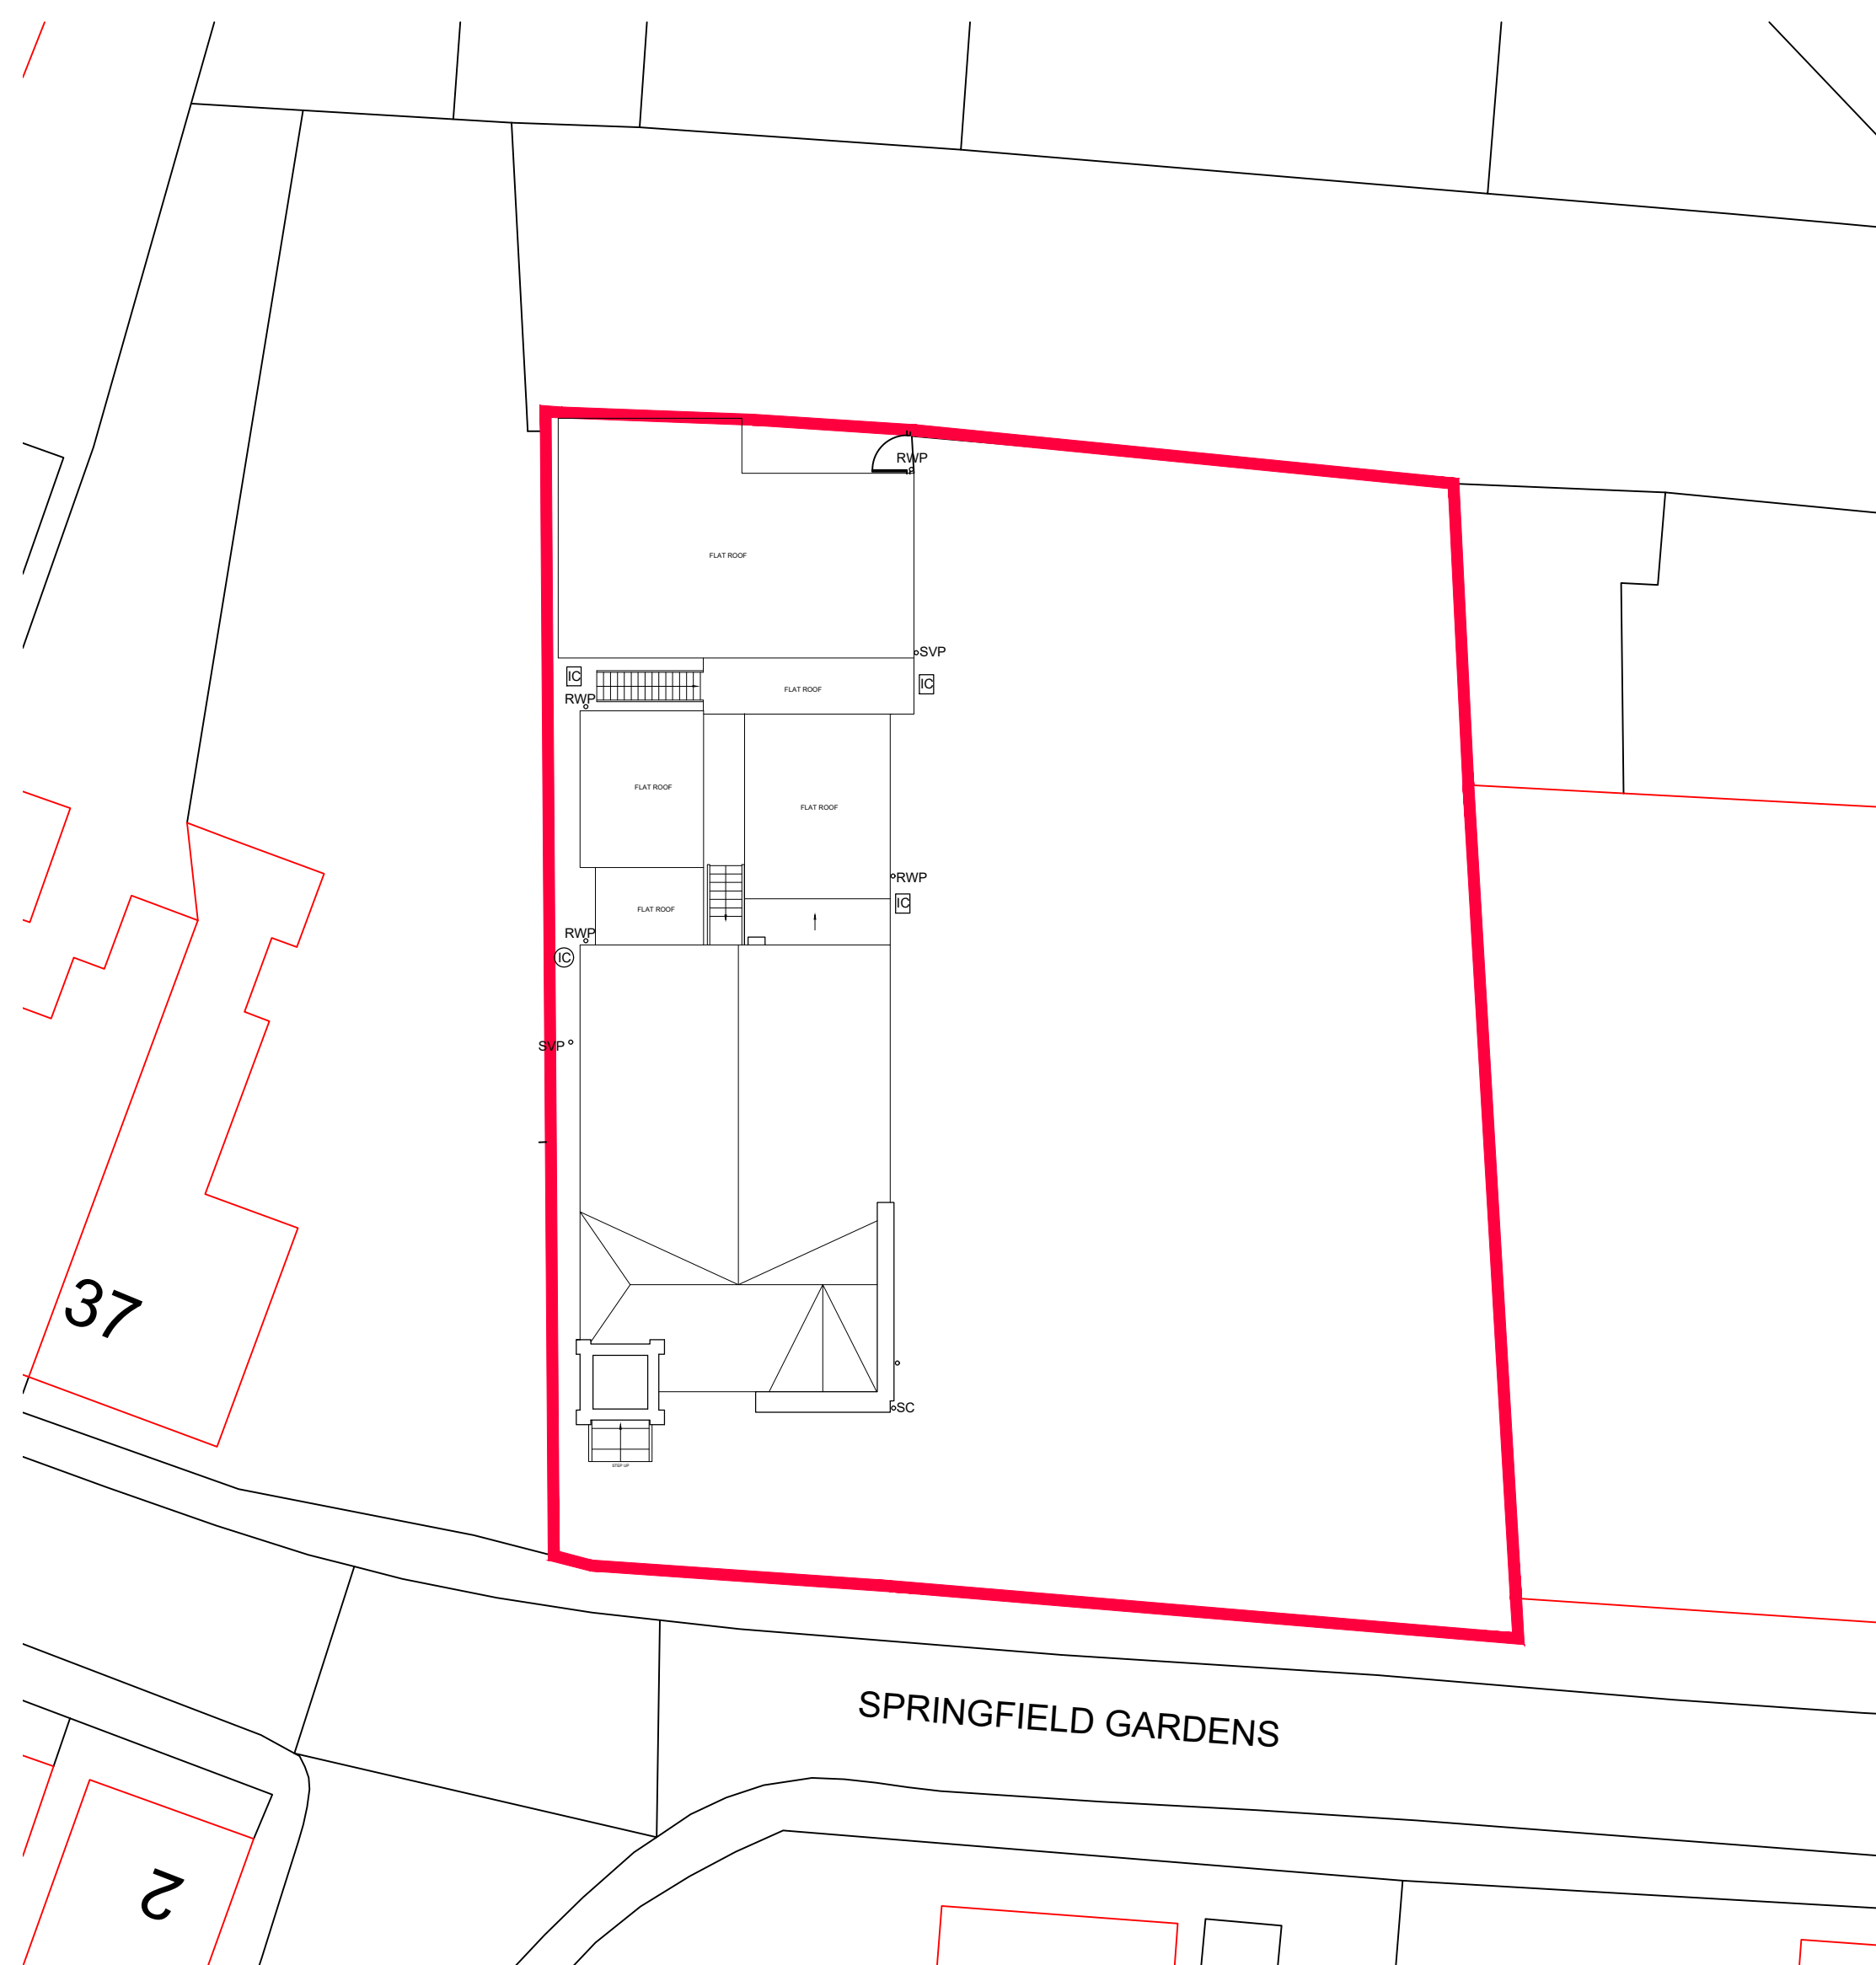

EXISTING BLOCK PLAN
Scale 1:200

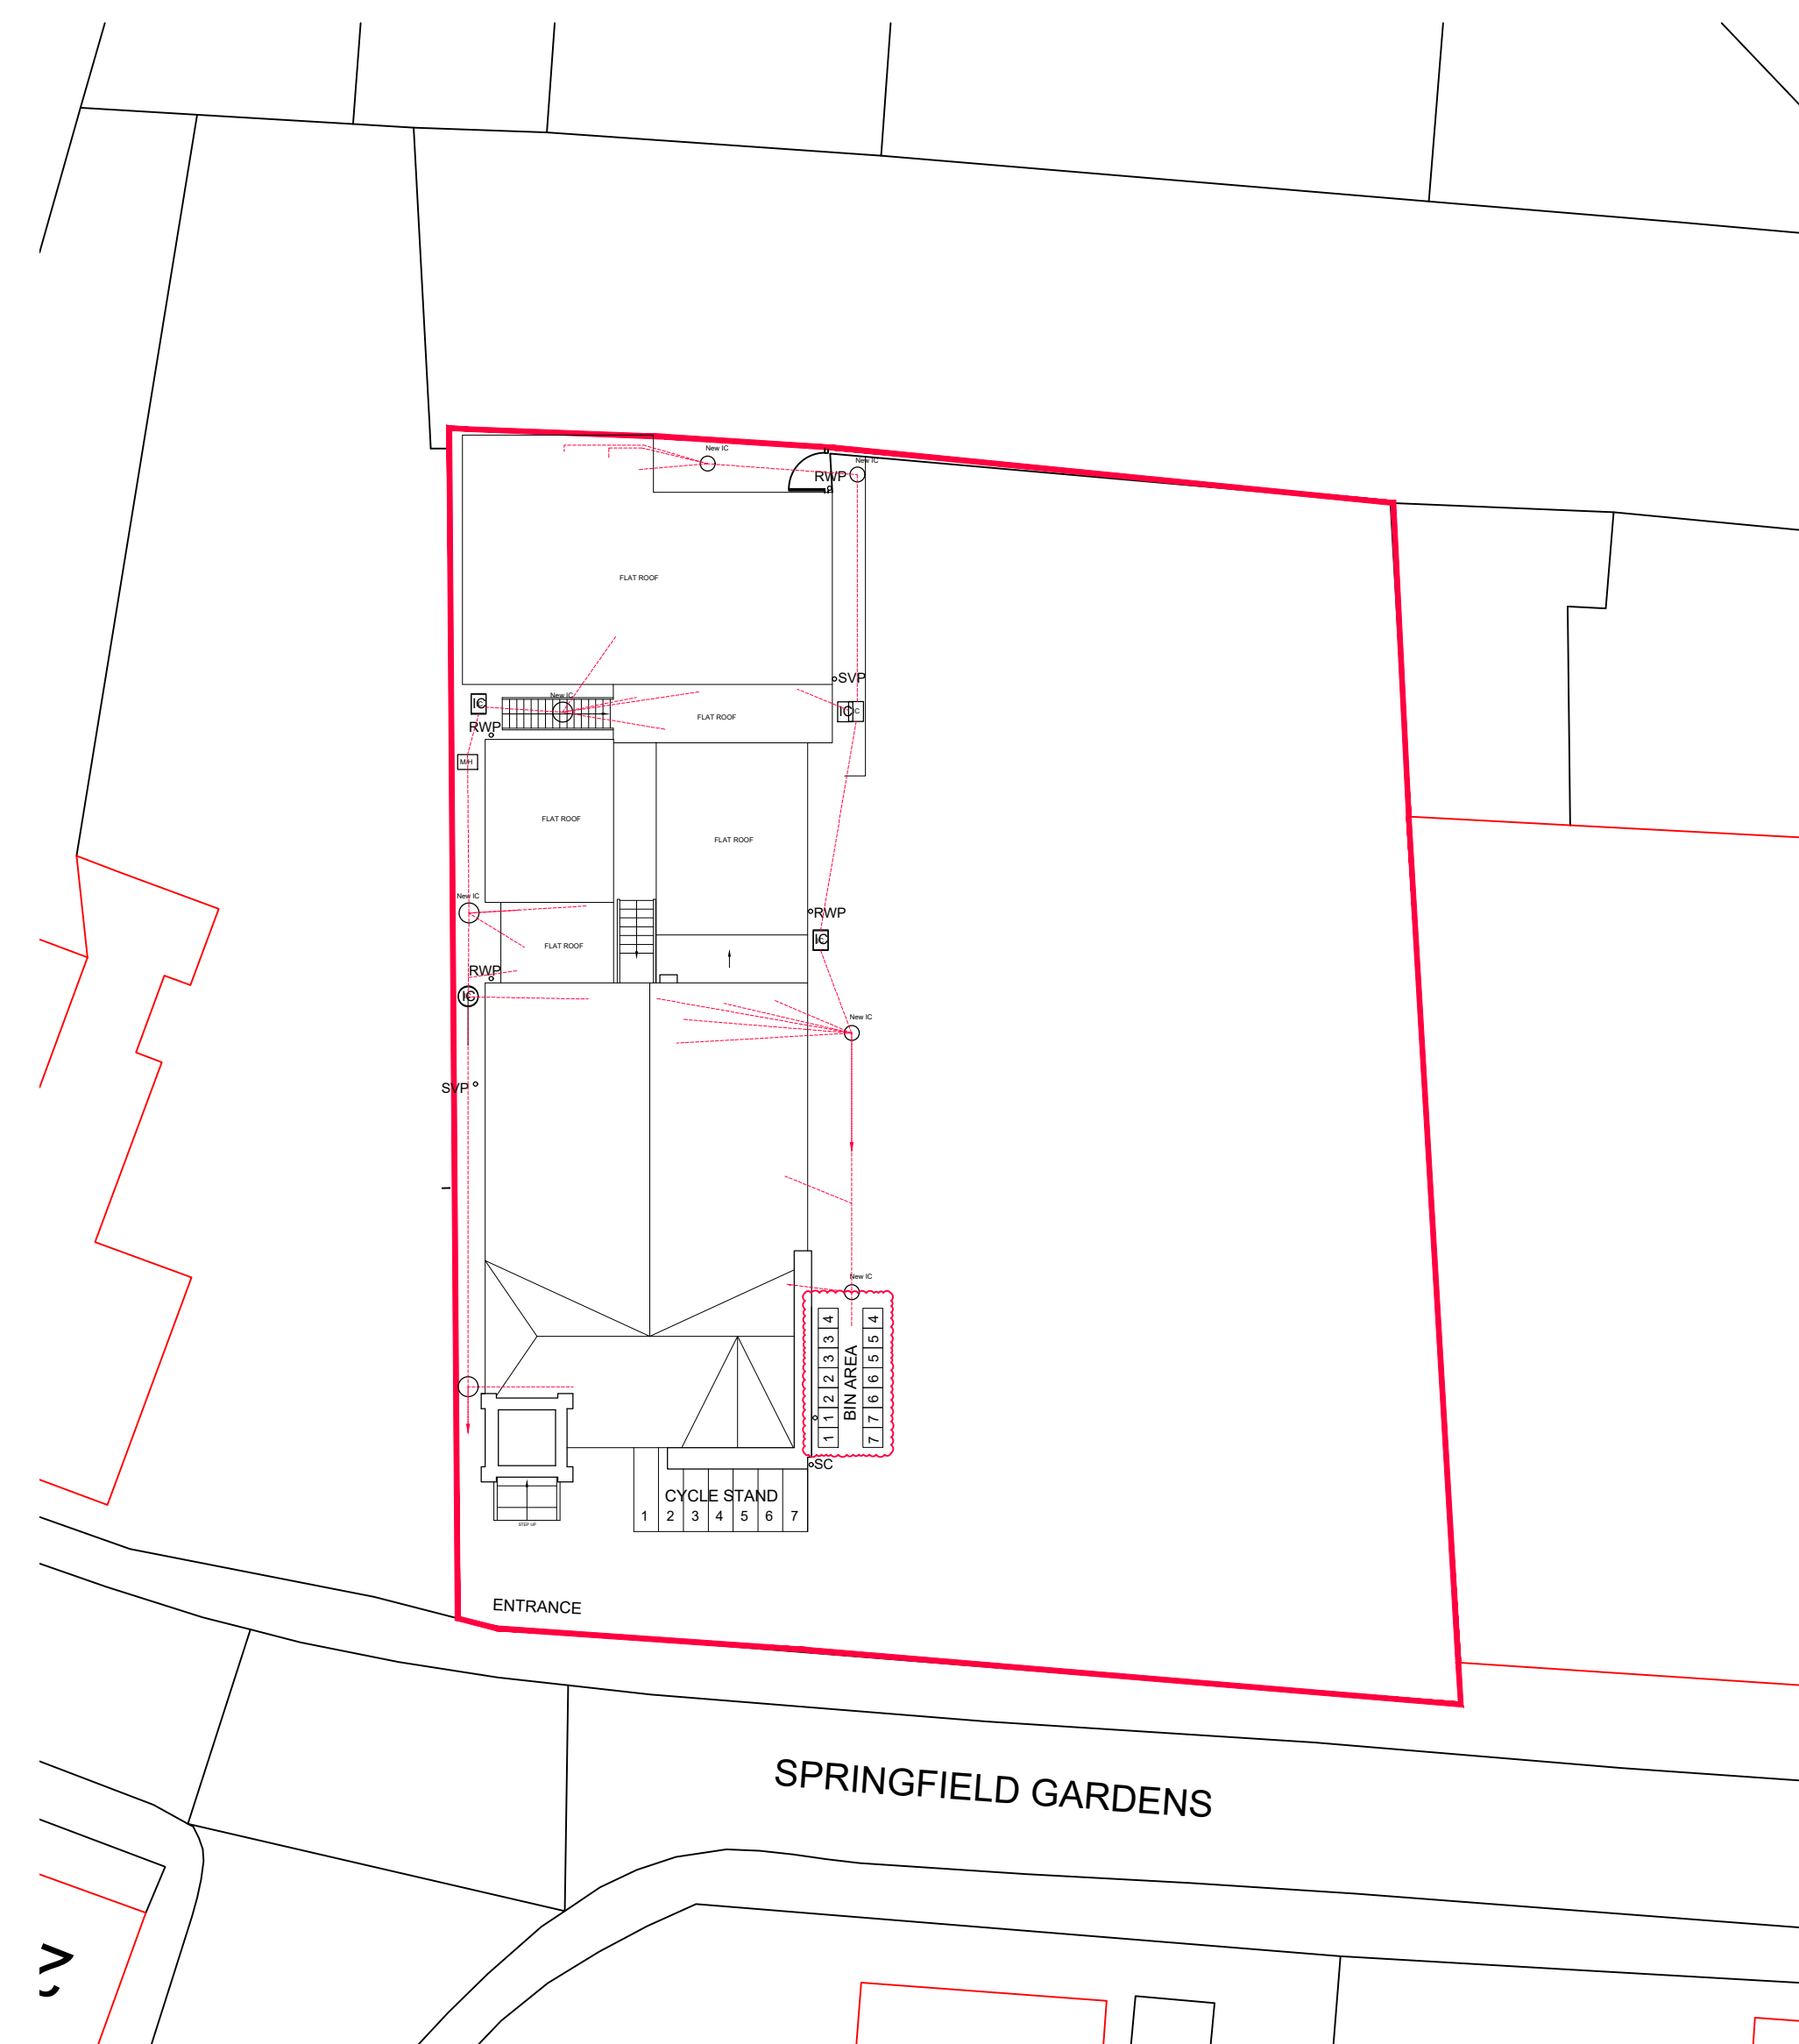

PROPOSED BLOCK PLAN
Scale 1:200

20.05.24 Rev "A" Relocated Bin area

Client :
38 Spring Garden ,
Spalding, PE11 2XL

Site :
Propose change of use from
class E to Residential class C3
to 38 Spring Garden, Spalding,
PE11 2XL (Ref. H16-1131-21)

Drawing Title

Block Plans

 **BRETWAY**
DESIGNS LTD
Architectural Consultancy
Pinnacle House Business Centre, Newark
Road, Peterborough, PE1 5YD, U.K.
Tel : 01733857631, 07852332121
e-mail: info@bretwaydesigns.com

Oct 2023	Scale : As Noted
----------	------------------

Print @ A1 Sheet Size

PP/23/0758 - 03 "A"

