AMENDED PLAN

Ref. A-1

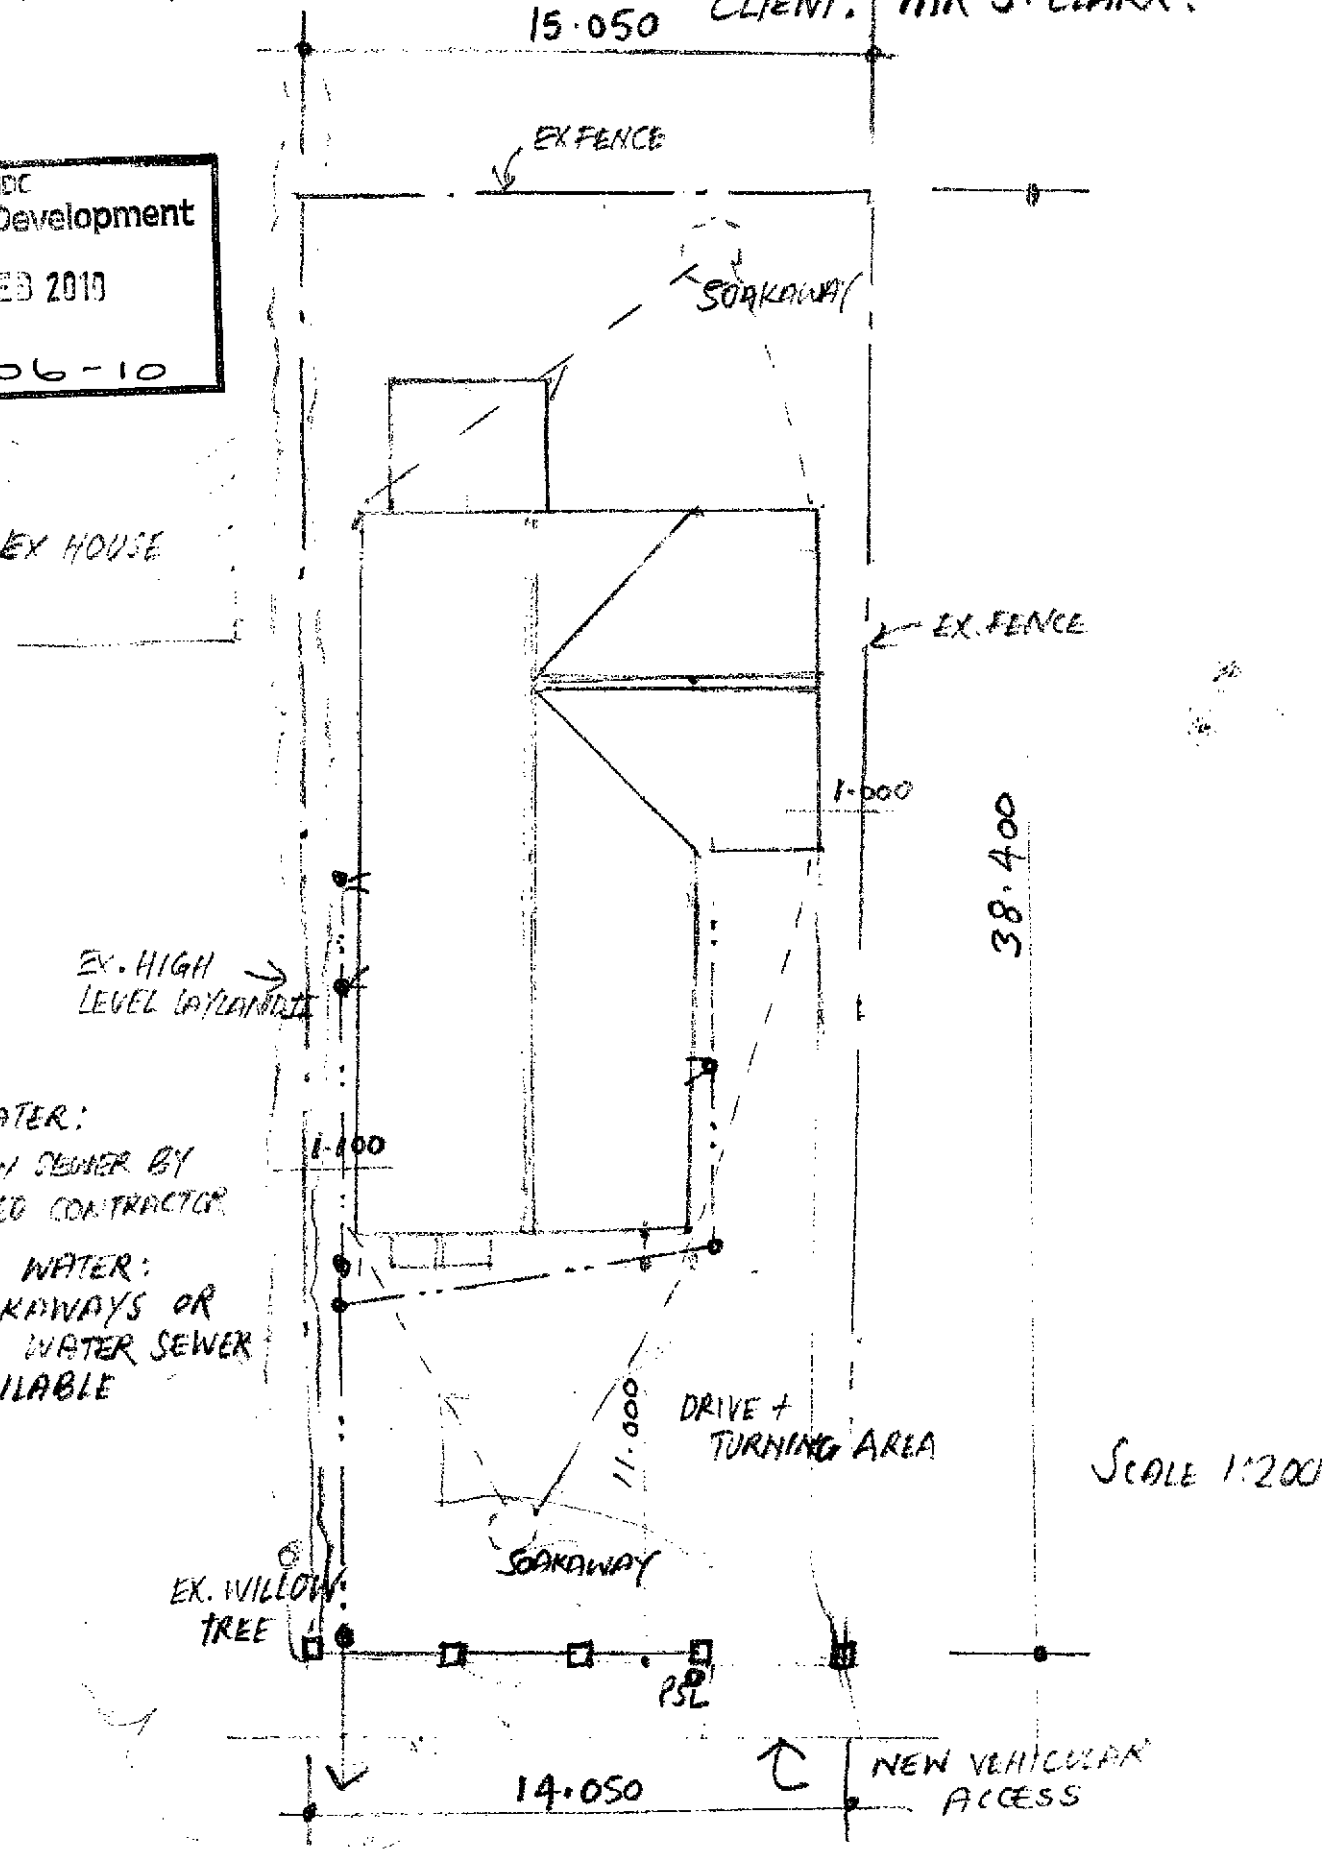
NOTE: FINISHED FLOOR LEVEL TO COMPLY WITH OUTLINE PLANNING APPROVAL REF: H16/0539/07

PROJECT: PROPOSED DETACHED TWO BED BUNGALOW INCLUDING VEHICULAR ACCESS.

SITE: SPALDING LAWN TENNIS CLUB, CLAY LAKE, SPALDING. LINCS

CLIENT: MR S. CLARK.

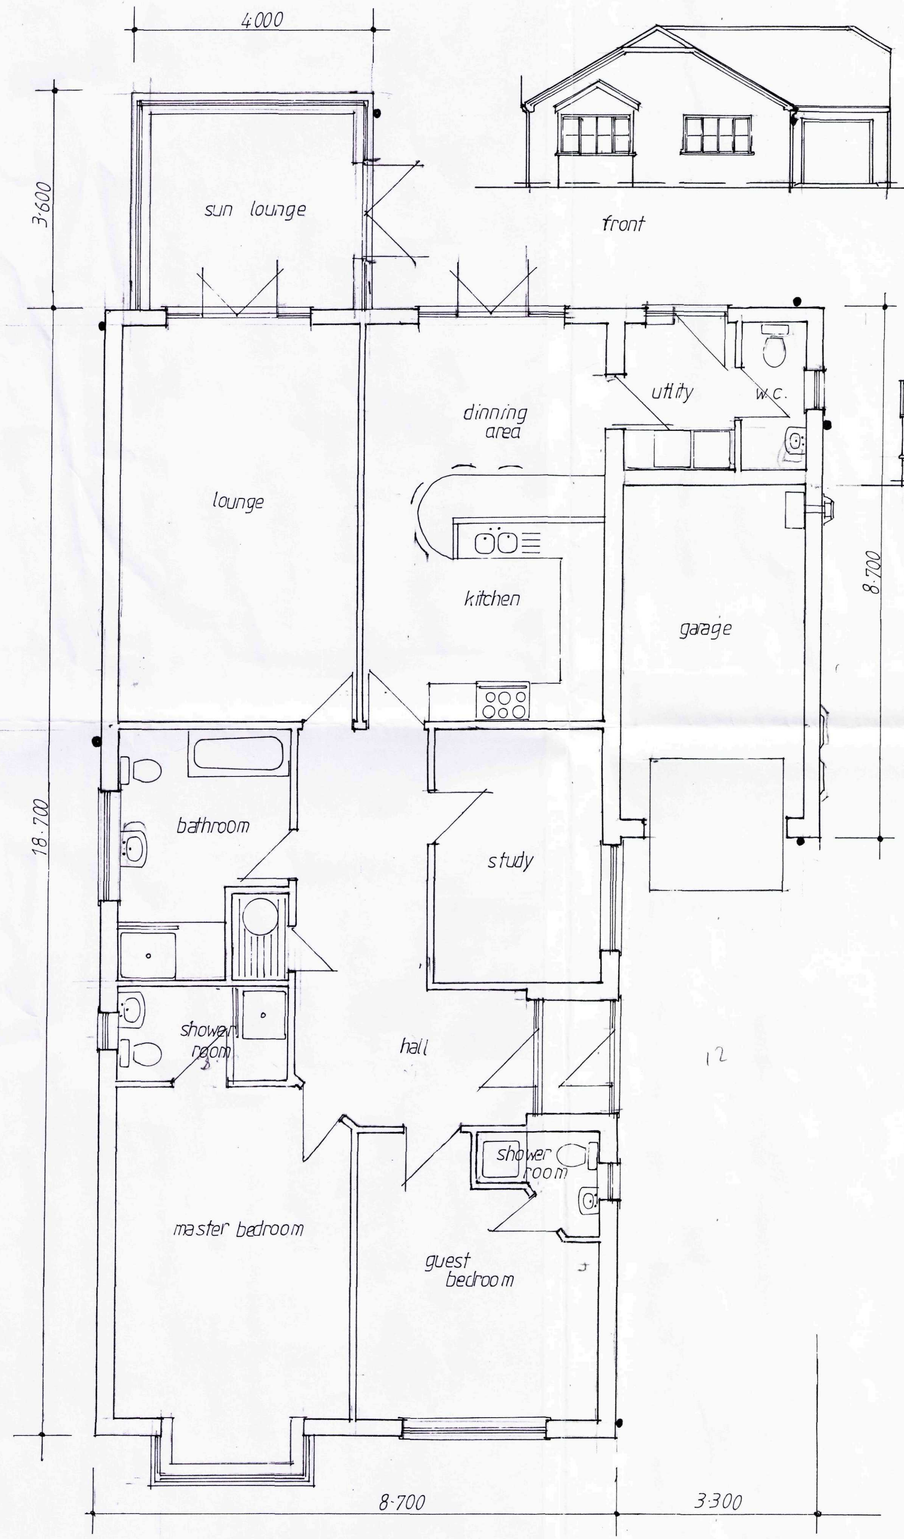
SHDC
Planning & Development
18 FEB 2010
Ref: 0006-10



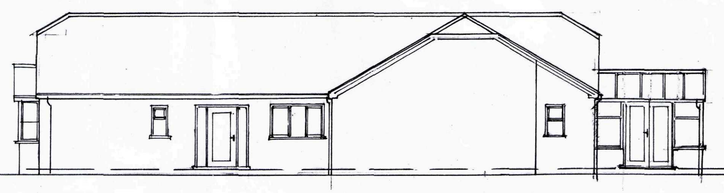
FOUL WATER:
TO MAIN SEWER BY APPROVED CONTRACTOR

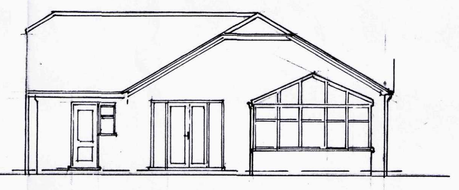
SURFACE WATER:
TO SOAKAWAYS OR SURFACE WATER SEWER IF AVAILABLE

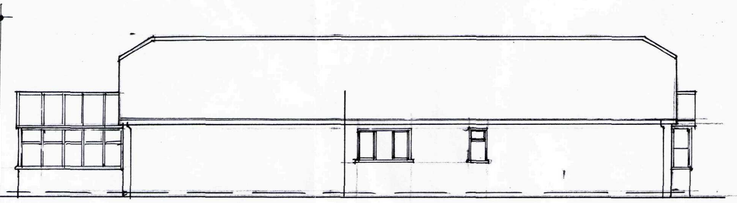
SCALE 1:200



front


side


rear


side

AMENDED PLAN
Ref. A1

SHDC
Planning & Development
18 FEB 2010
Ref: 0006-10

project : new bungalow

clients : s.clark.

scales : 1:50, 1:100.

date : feb, 2010.