

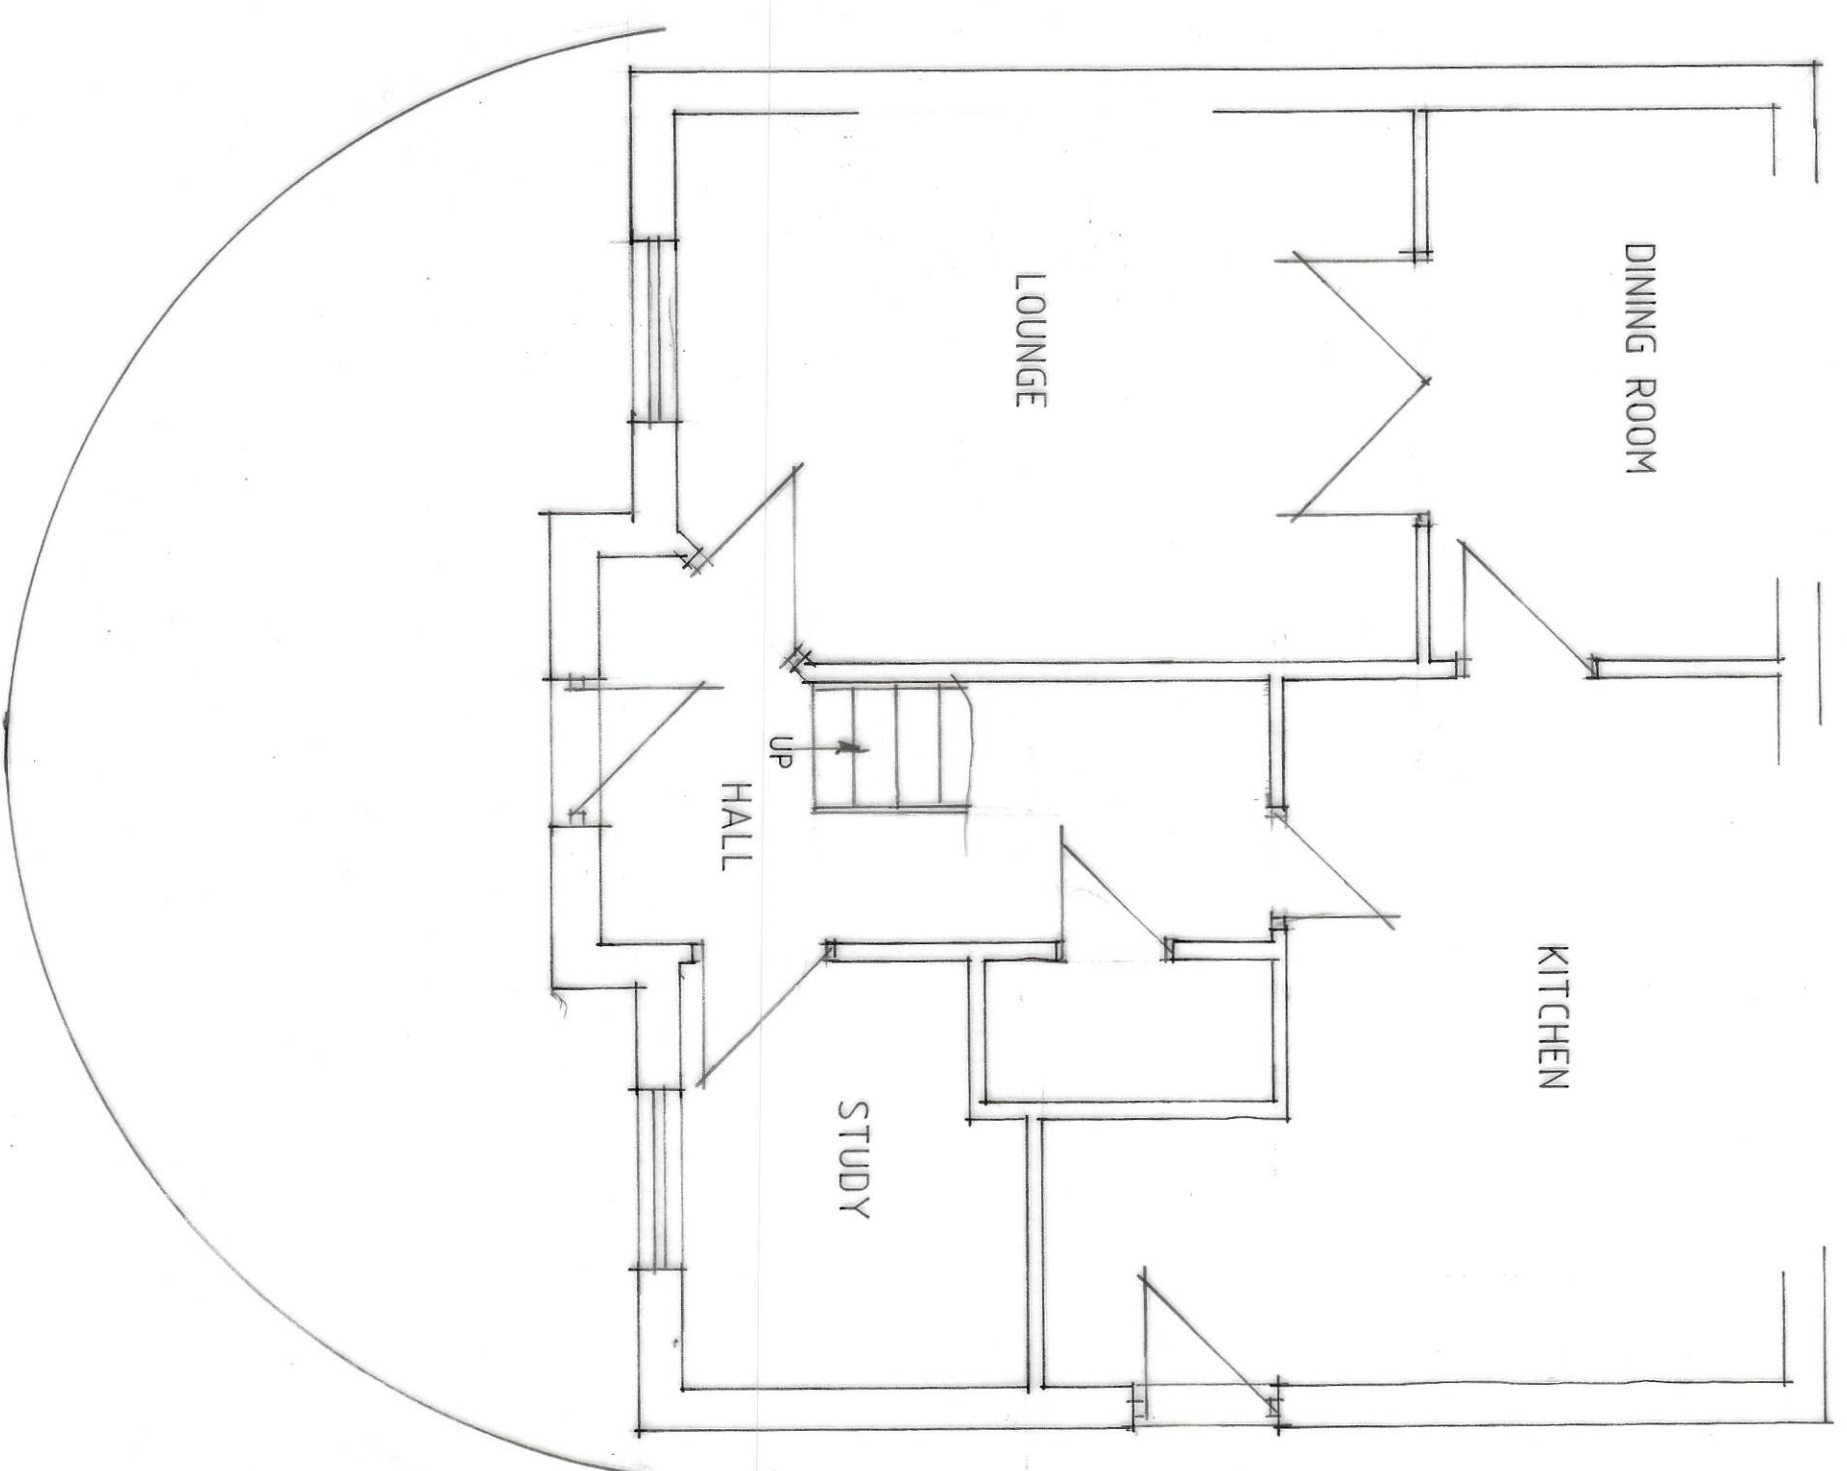
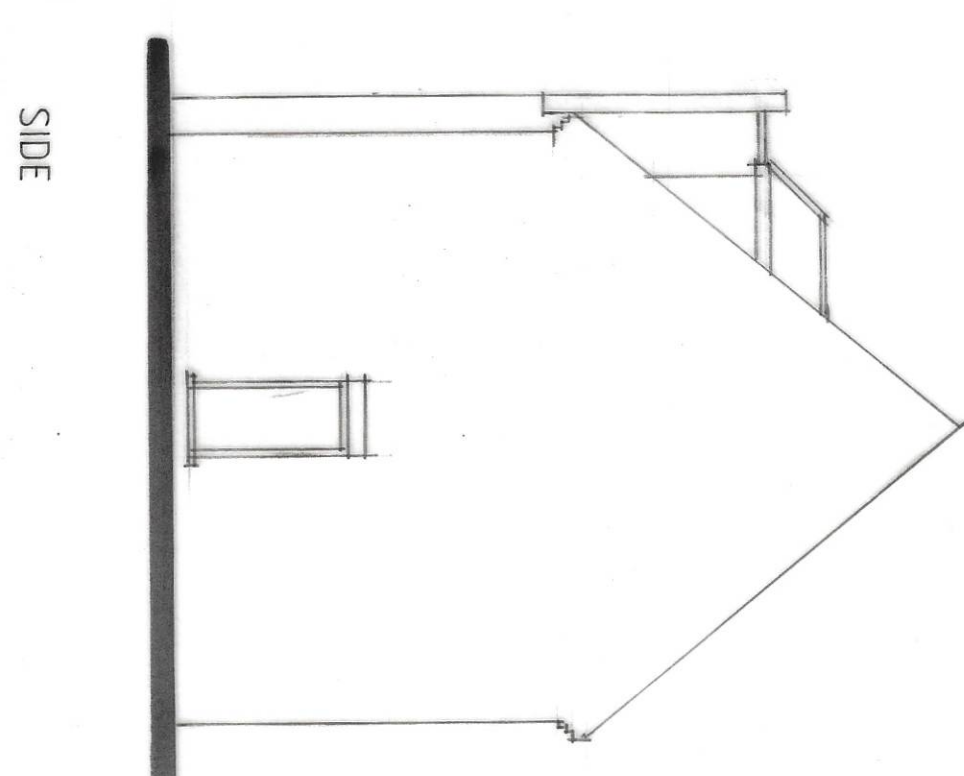


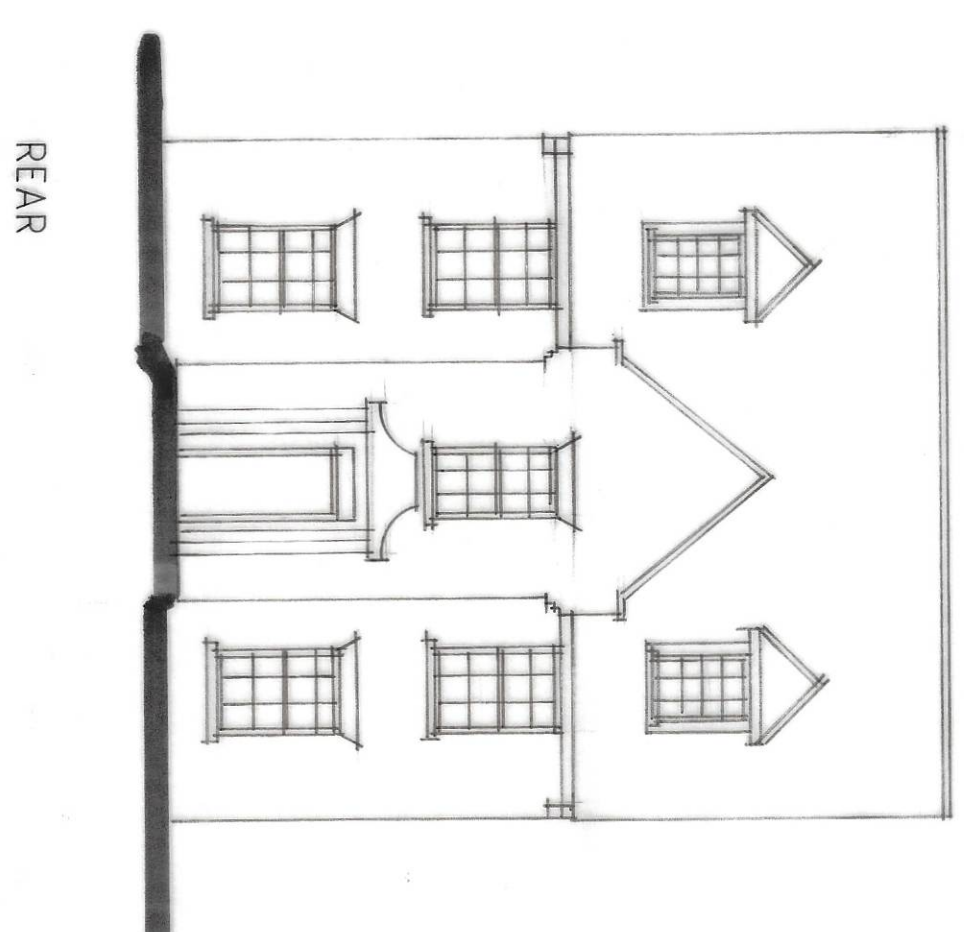

GROUND FLOOR PLAN

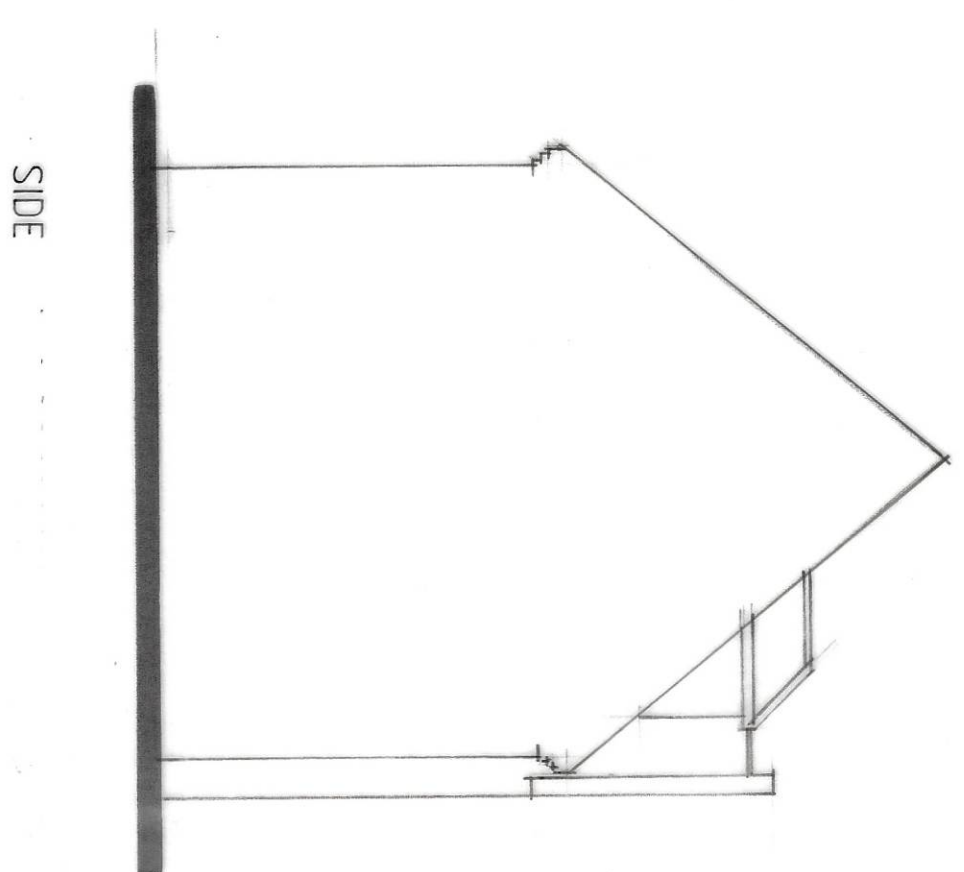

Status
DESIGN
CONSULTANTS IN ARCHITECTURE & PLANNING

PROPOSED PORCH EXTENSION
AT 1 ROWAN WAY,
SPALDING

MR. I. McANDREW.

PLAN AS EXISTING

1:50 1:100 SD22-035/1
DEC-22 B.GILHAM.

2 Edinburgh Walk, Holbeach,
Spalding, Lincs. PE12 7AP
Tel: 01406 424343 Fax: 01406 430002

