


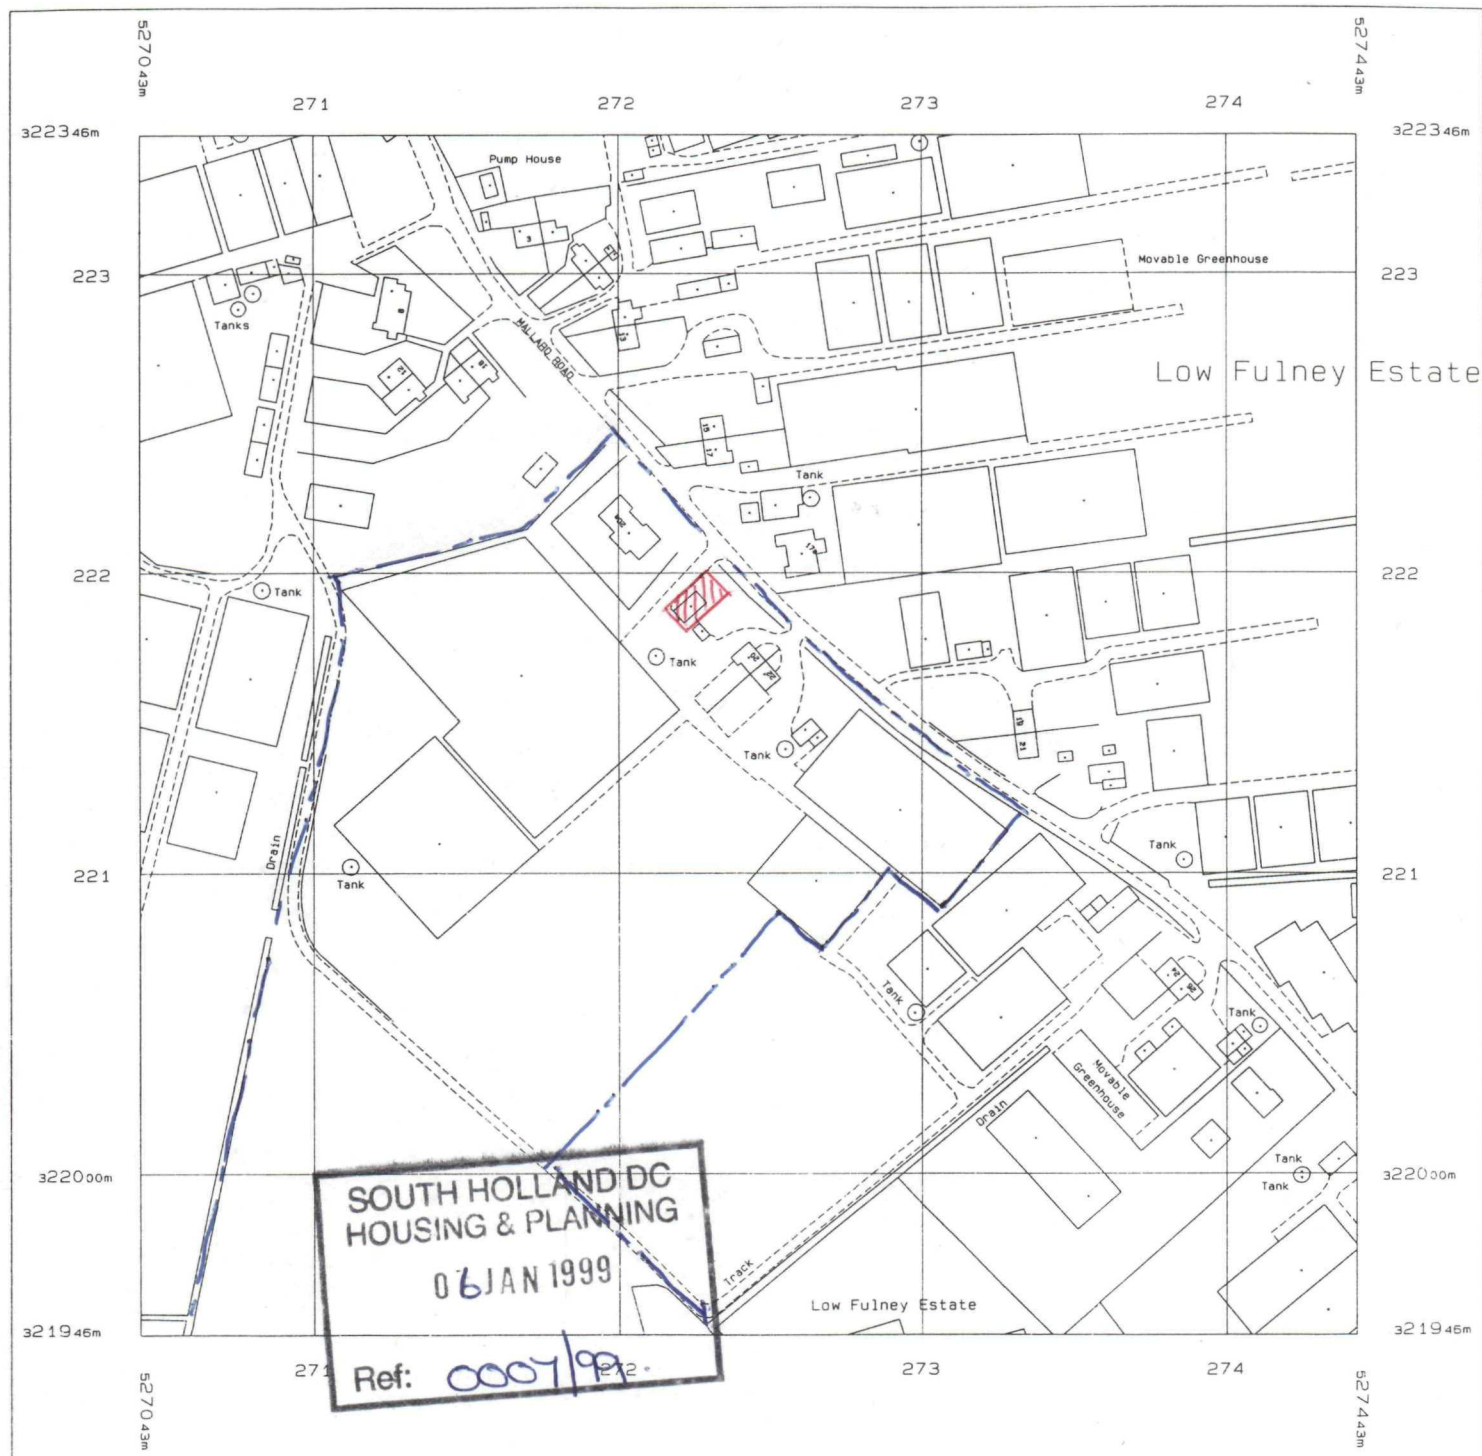

Produced 04 Jan 1999 from Ordnance Survey digital data and incorporating surveyed revision available at this date. © Crown Copyright 1999.

Reproduction in whole or in part is prohibited without the prior permission of Ordnance Survey.



PROPOSED SITE OF NEW BUILDING



BOUNDARY OF LAND IN UNIT

National Grid sheet reference at centre of this Superplan: TF2722

Scale 1: 2500