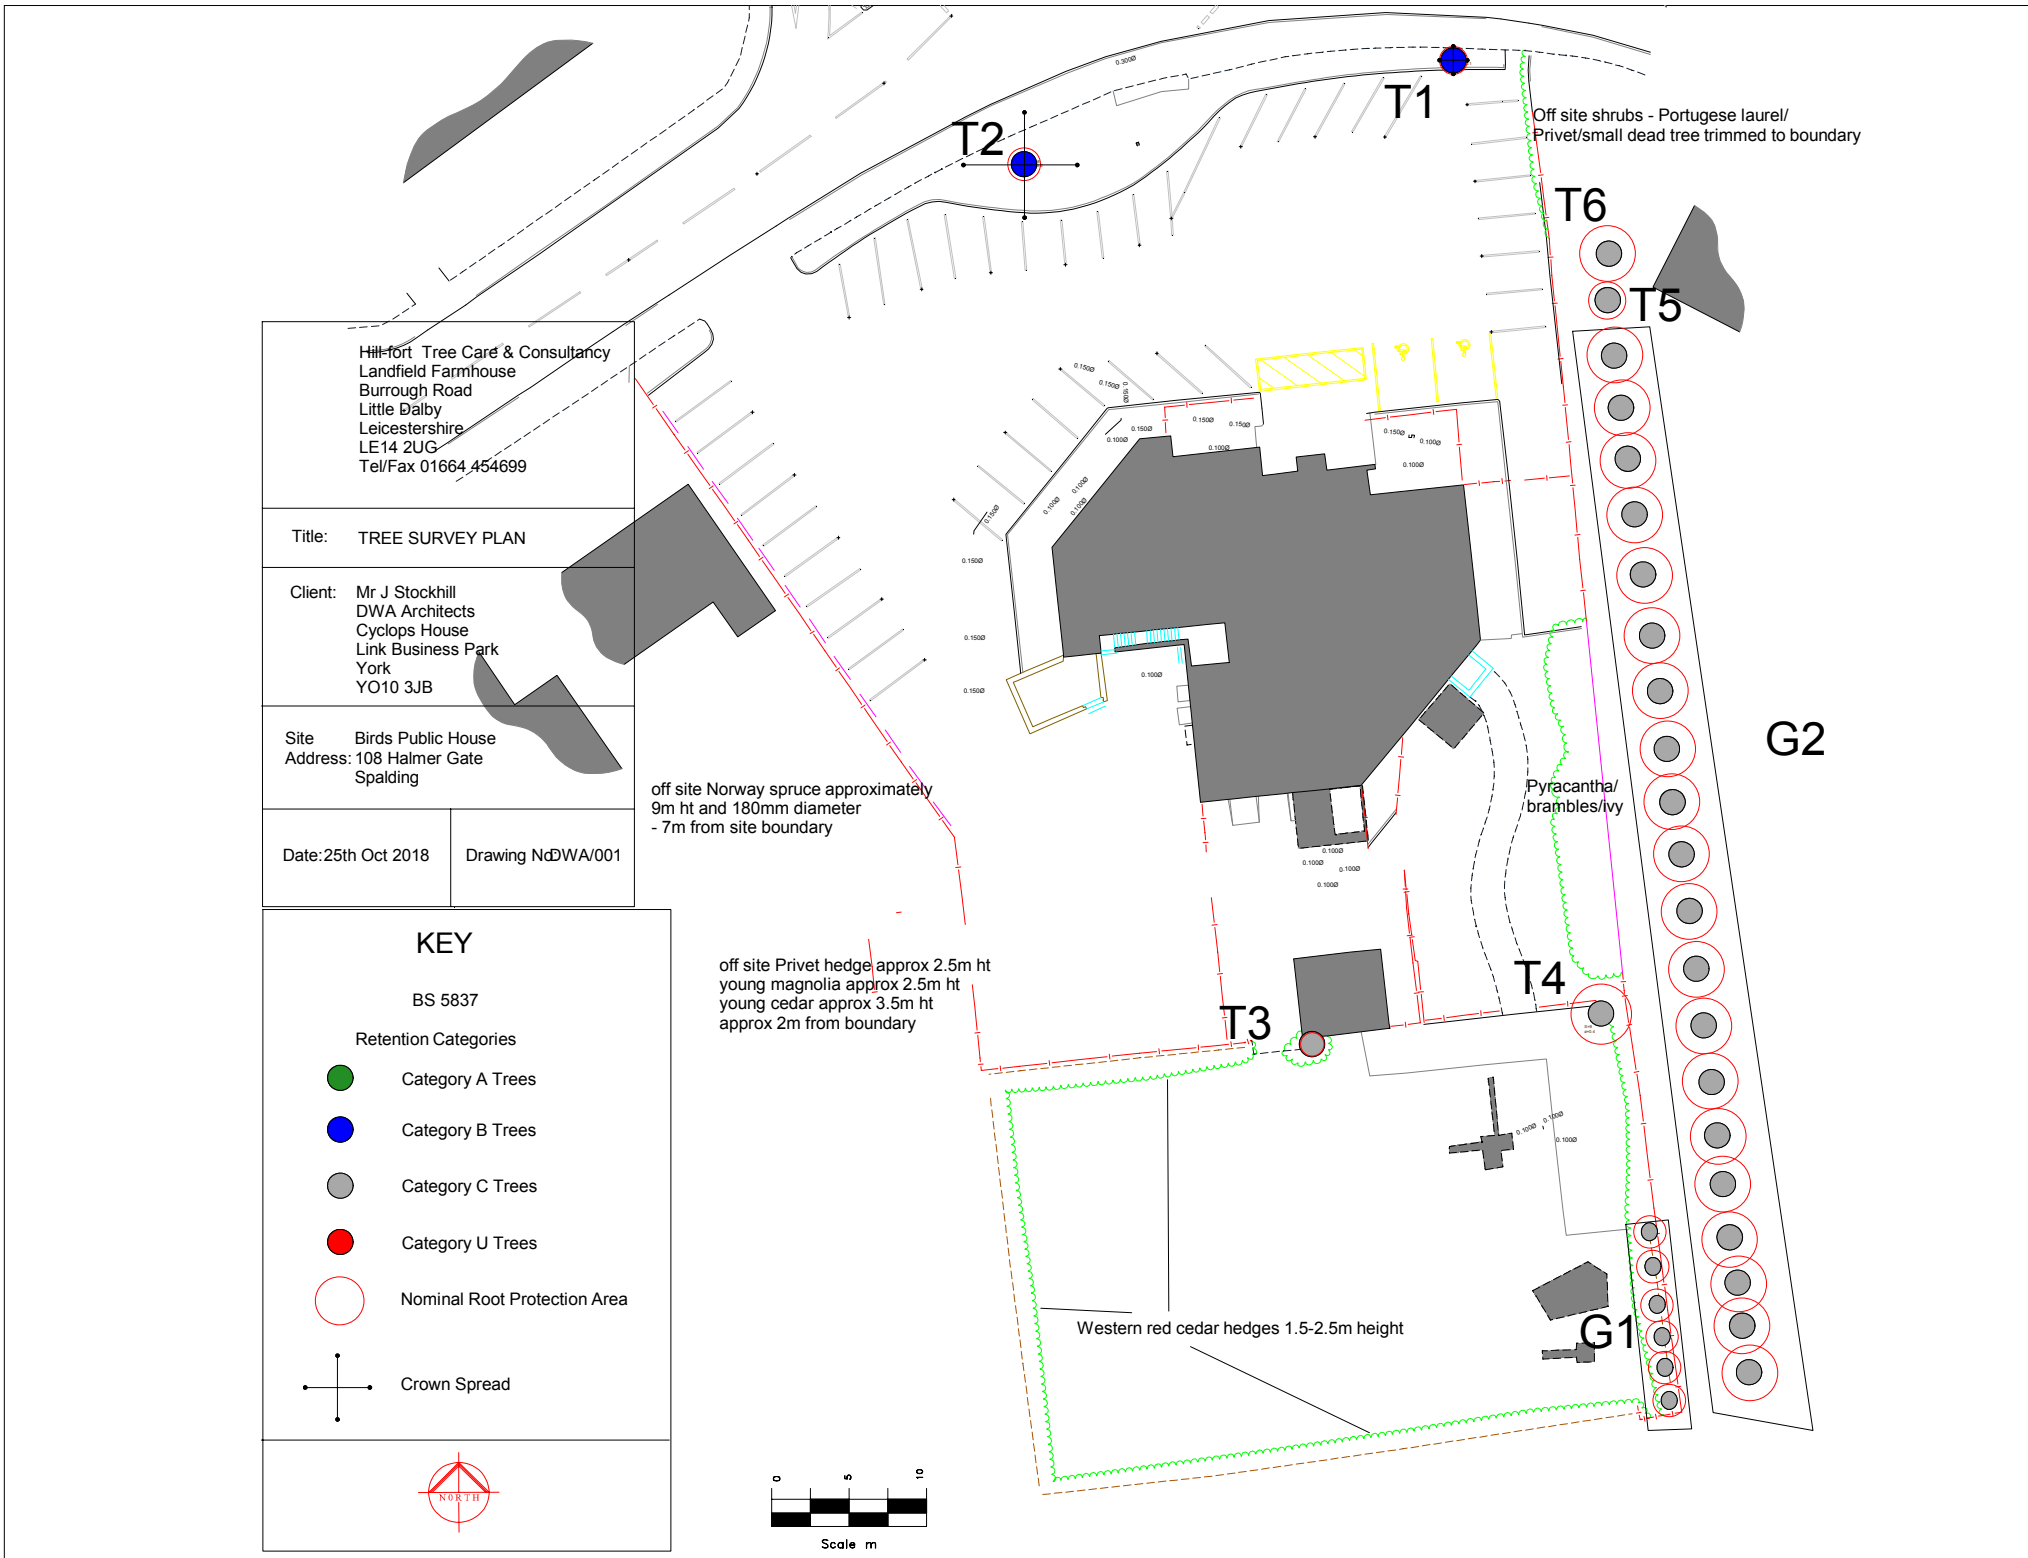

T1
T2
T3
T4
T5
T6
G1
G2
Off site shrubs - Portugese laurel/
Privet/small dead tree trimmed to boundary
off site Norway spruce approximately
9m ht and 180mm diameter
- 7m from site boundary
Pyracantha/
brambles/ivy
off site Privet hedge approx 2.5m ht
young magnolia approx 2.5m ht
young cedar approx 3.5m ht
approx 2m from boundary
Western red cedar hedges 1.5-2.5m height
Hill-fort Tree Care & Consultancy
Landfield Farmhouse
Burrough Road
Little Dalby
Leicestershire
LE14 2UG
Tel/Fax 01664 454699
Title: TREE SURVEY PLAN
Client: Mr J Stockhill
DWA Architects
Cyclops House
Link Business Park
York
YO10 3JB
Site Address: Birds Public House
108 Halmer Gate
Spalding
Date: 25th Oct 2018
Drawing No DWA/001
KEY
BS 5837
Retention Categories
Category A Trees
Category B Trees
Category C Trees
Category U Trees
Nominal Root Protection Area
Crown Spread
NORTH
0
5
10
Scale m