
12
1

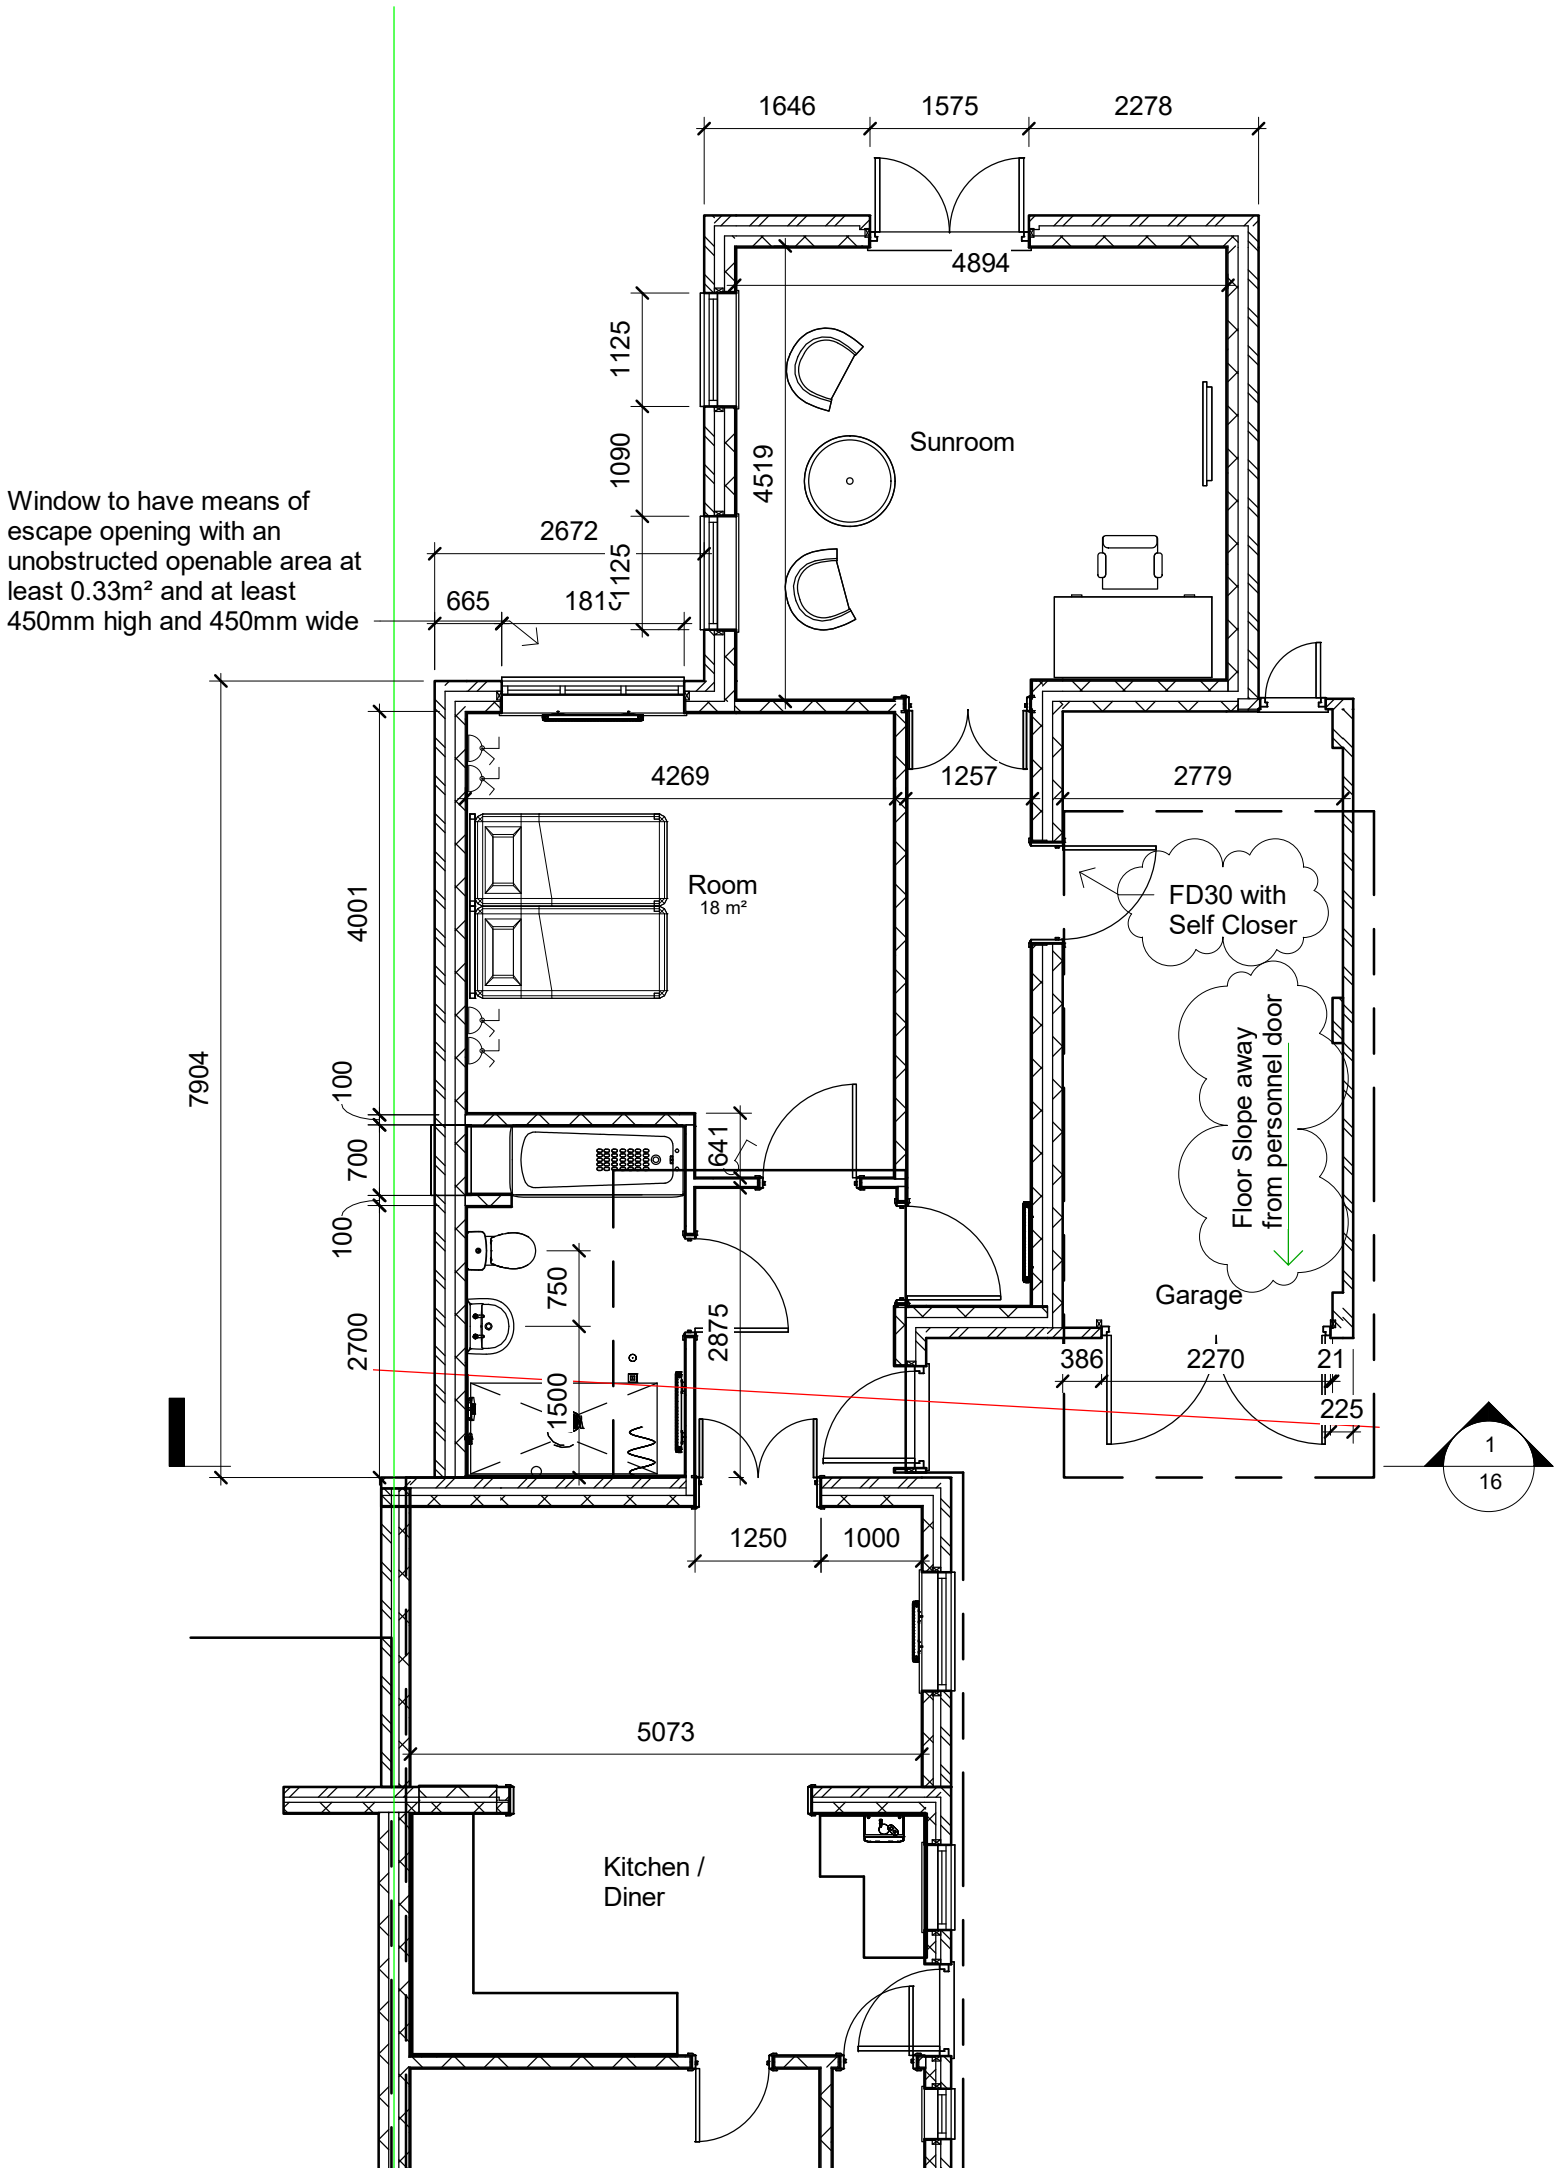

1 Ground Floor - (Phase 2 New)

1 : 75

Rev.	Description	Date
B	Dimensional adjustments	08/11/18
C	Internal doors added	29/11/18

CLIENT
Mr S LeFeuvre

ADDRESS
89 Hereward Road
Spalding
PE11 1HG

PROJECT	Date	Project number	Scale (@ A3)
Disabled Adaptations	12/10/2017	857/Grant	1 : 75

SHEET	Drawn by	DRAWING NUMBER	REV
Proposed Ground Ph 2	SG	07	C