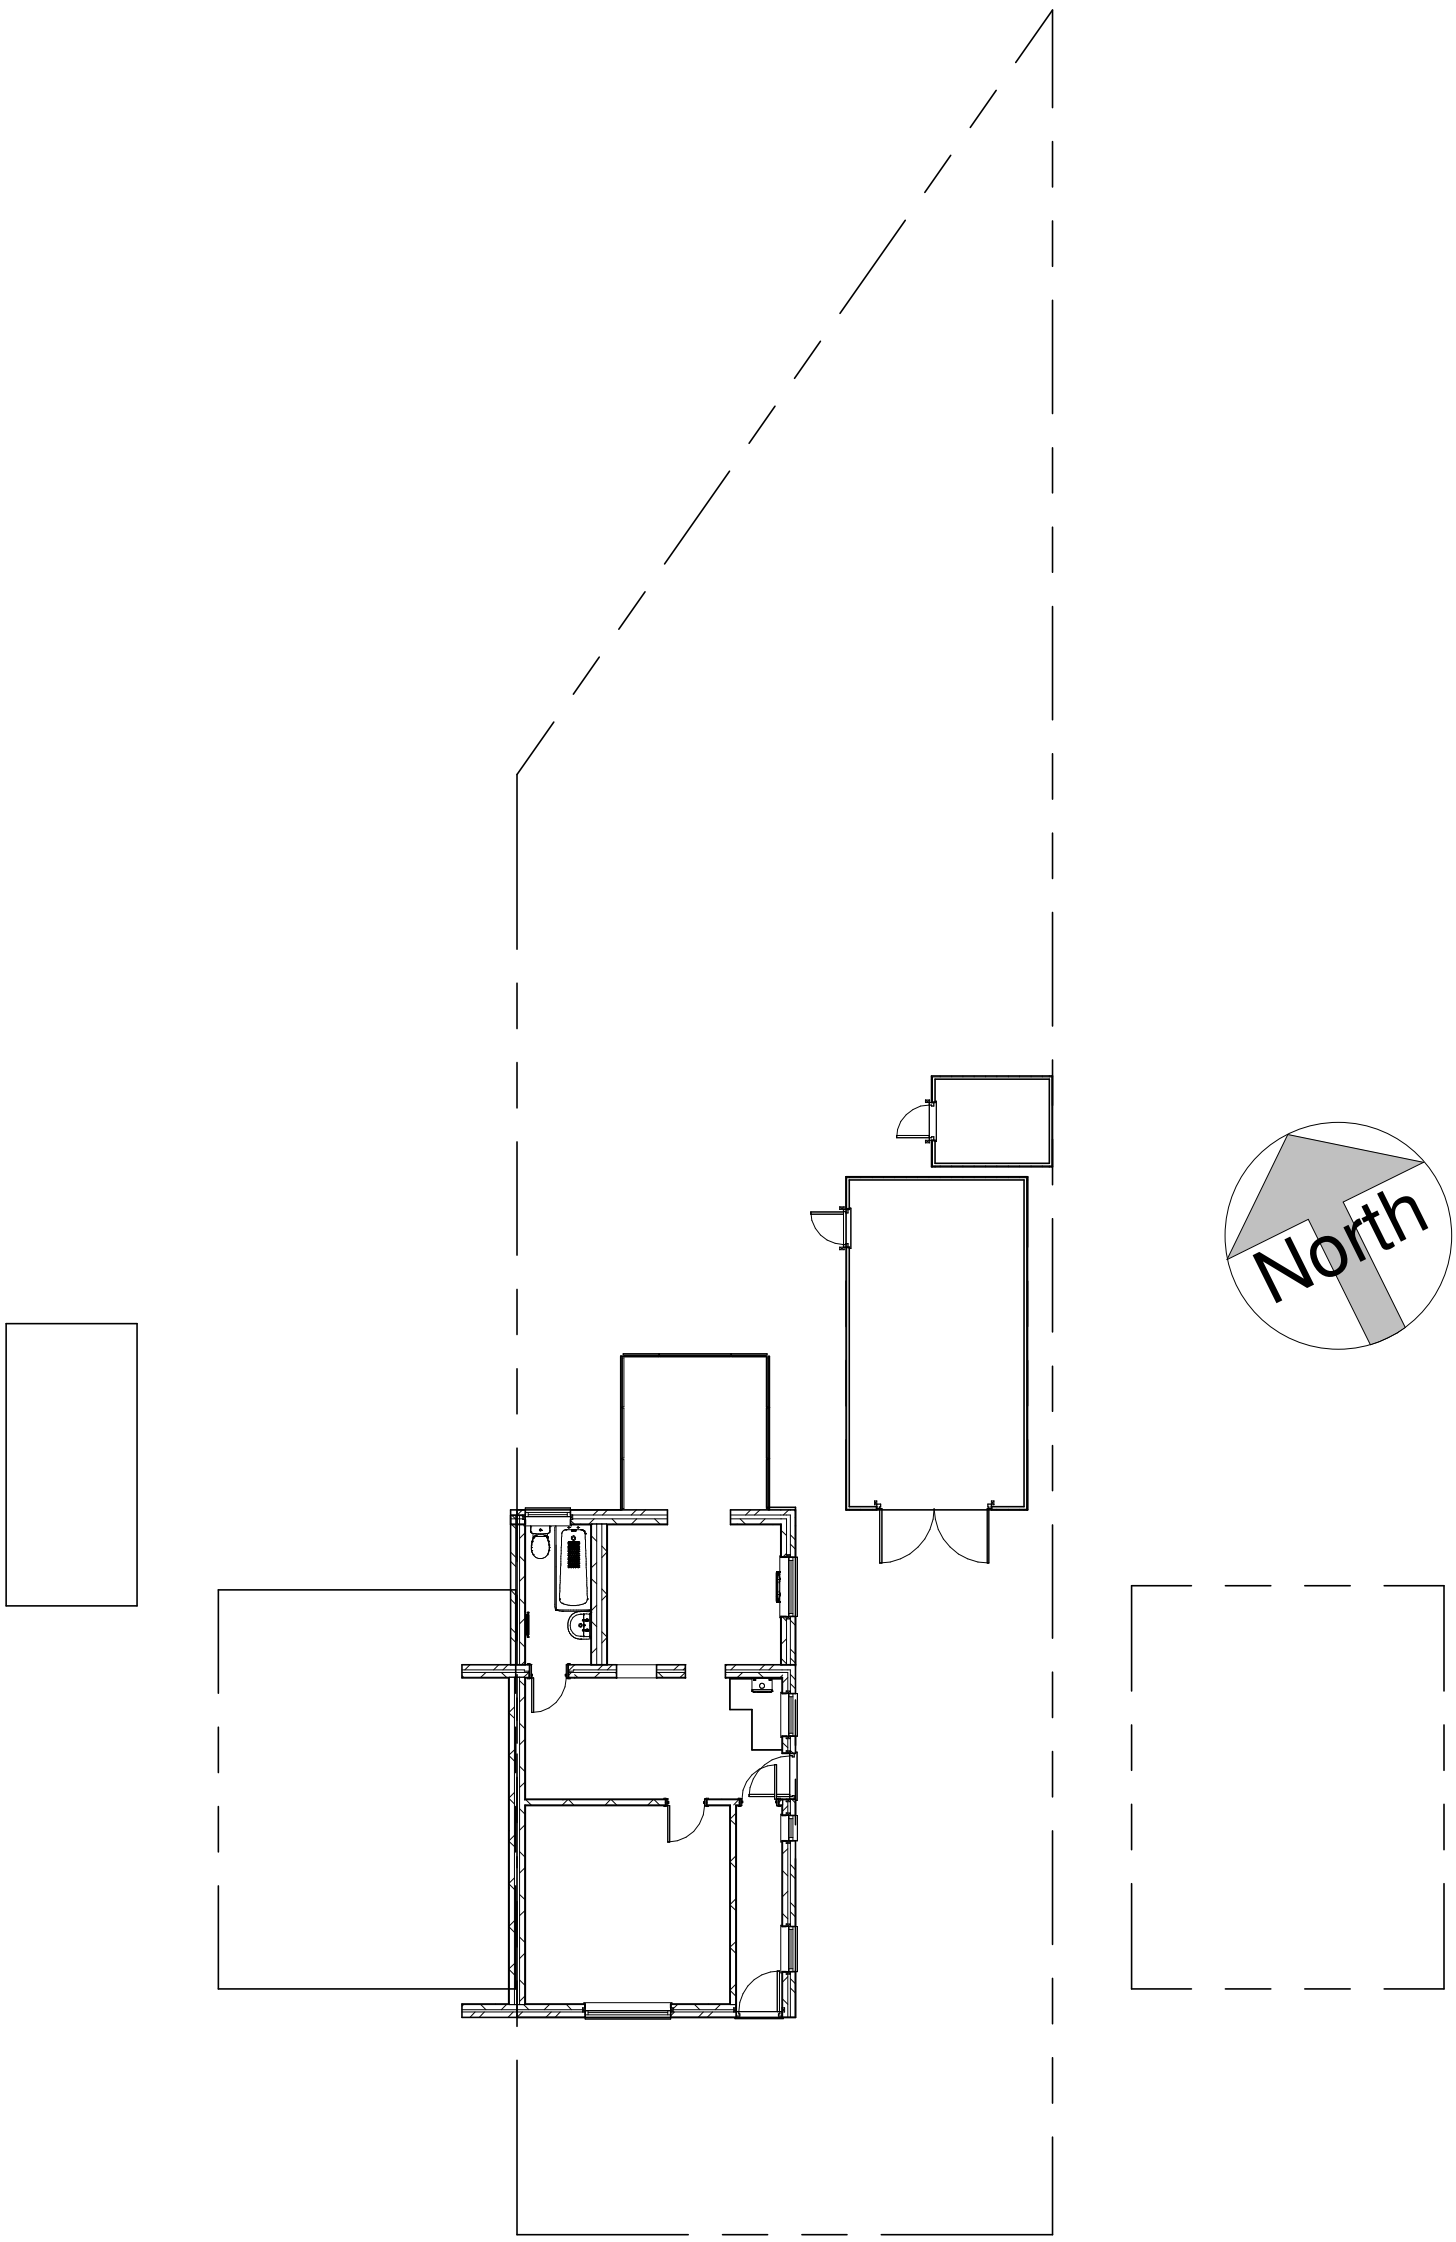


1 Block Plan - (Existing)

1 : 150

SOUTH HOLLAND DISTRICT COUNCIL

Building Consultancy South Holland

Rev.	Description	Date

CLIENT Mr S LeFeuvre ADDRESS 89 Hereward Road Spalding PE11 1HG	PROJECT Disabled Adaptations	Date 12/10/2017	Project number 857/Grant	Scale (@ A3) 1 : 150
	SHEET Existing Block Plan	Drawn by SG	DRAWING NUMBER 09	REV