




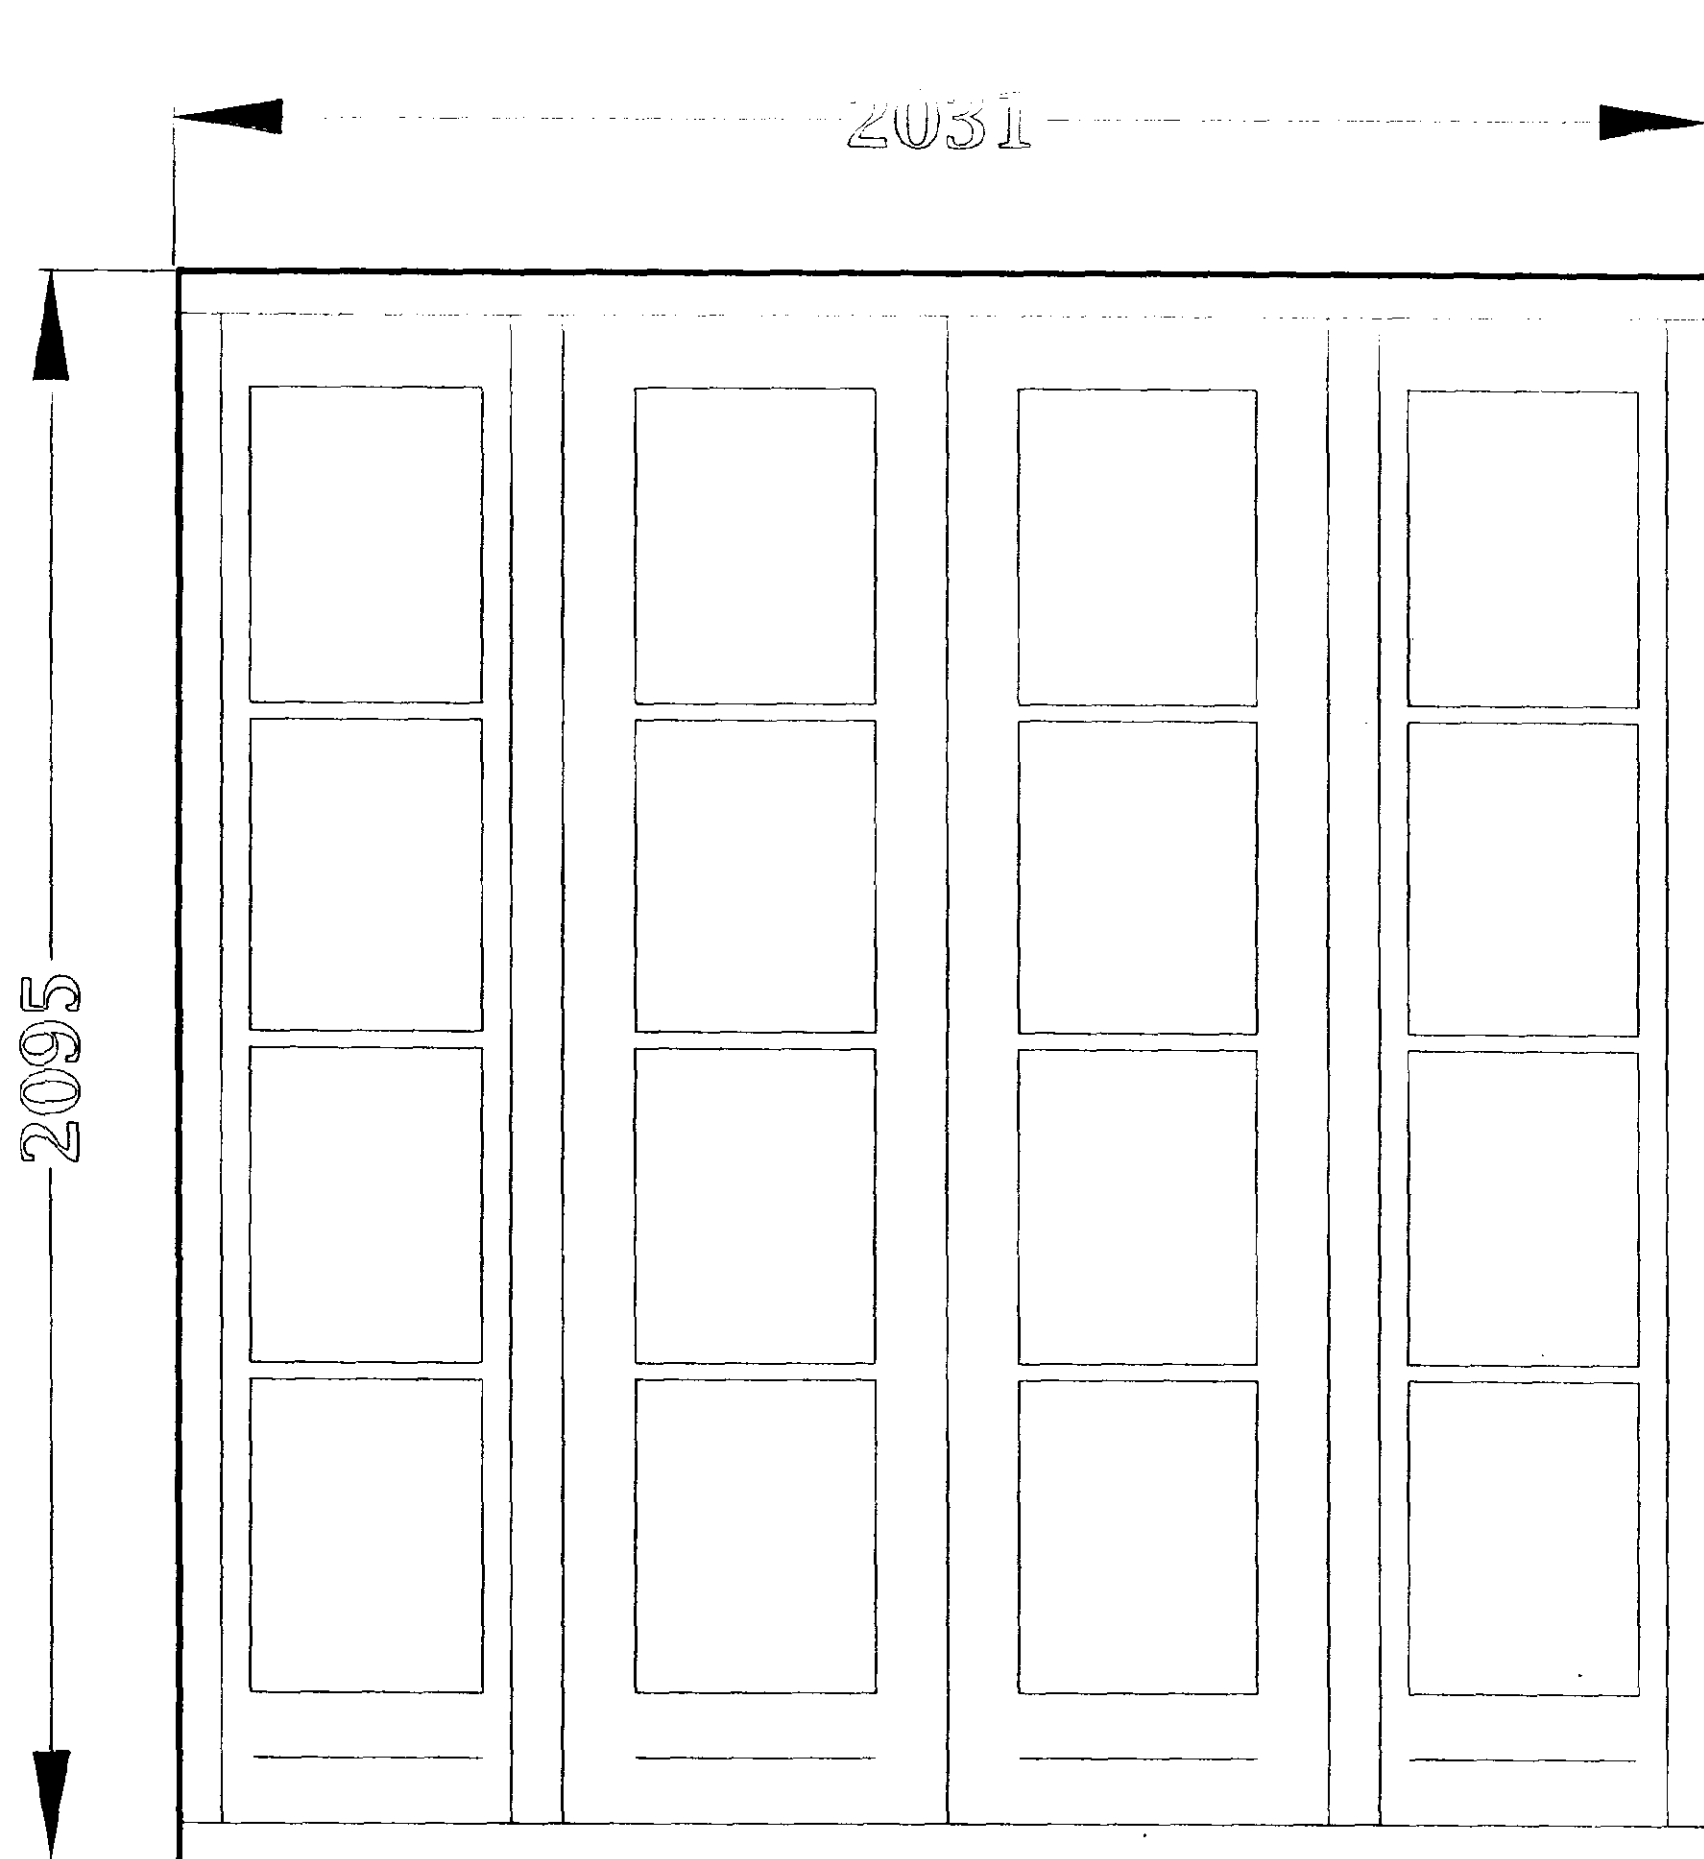


ELEVATION OF FRENCH DOORS
W3

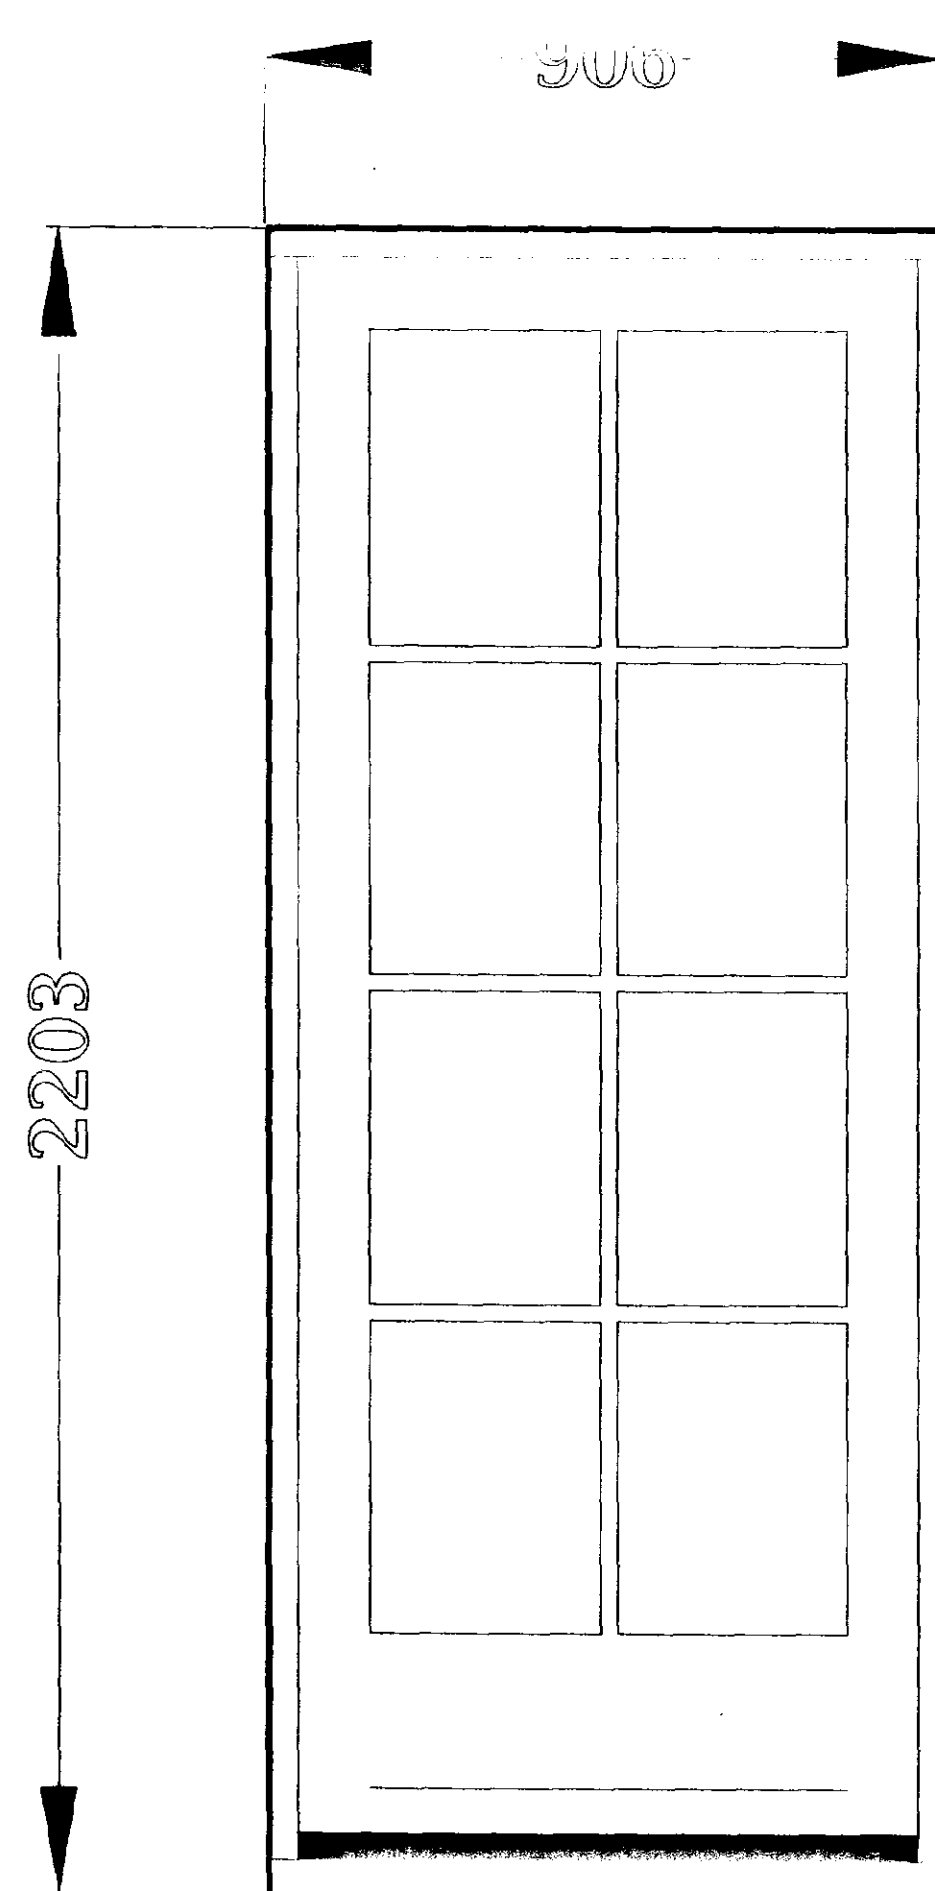


GARDEN ROOM DOOR
D1

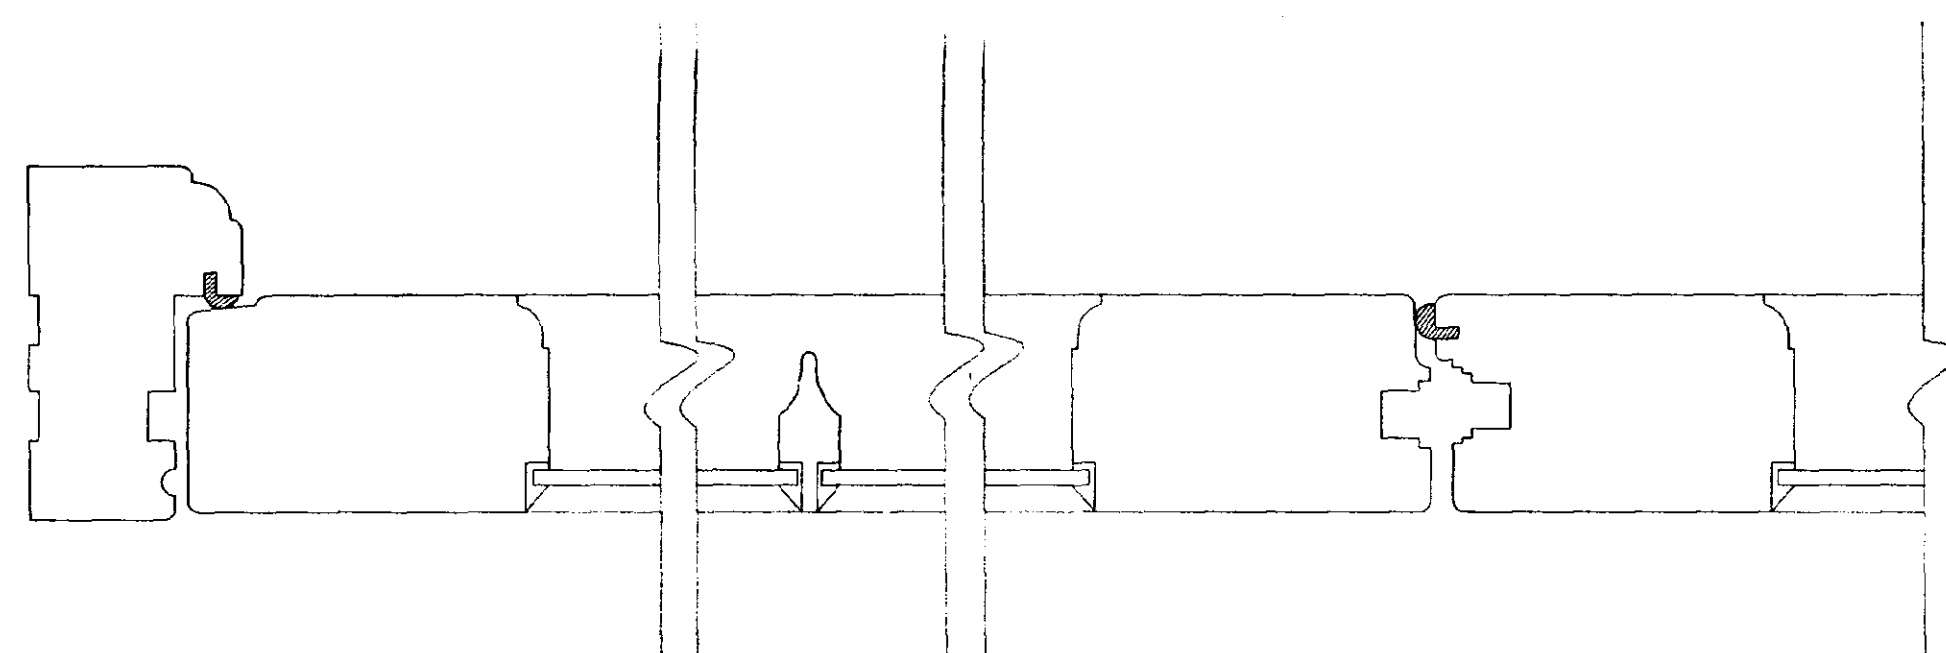


PLAN OF FRENCH WINDOW FRAME

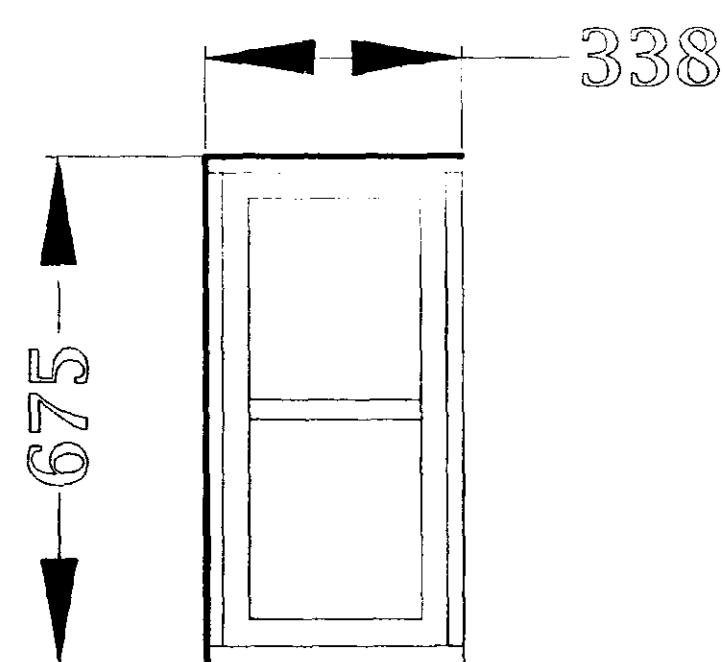

CASEMENT WINDOW
W1

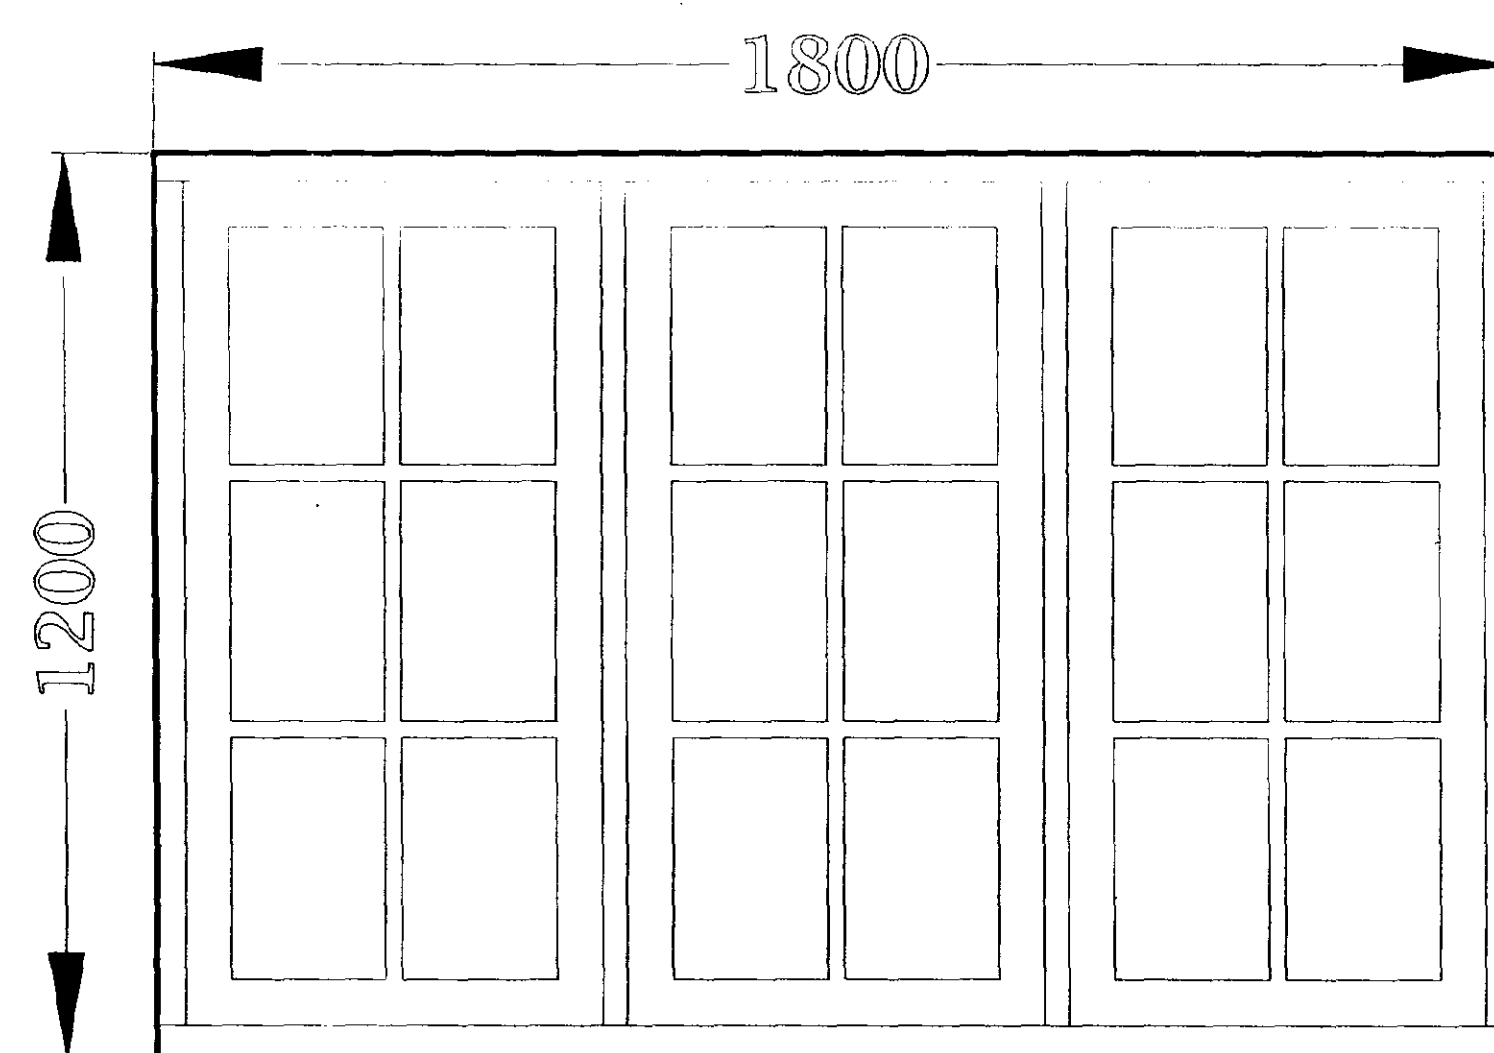

CASEMENT WINDOW
W2

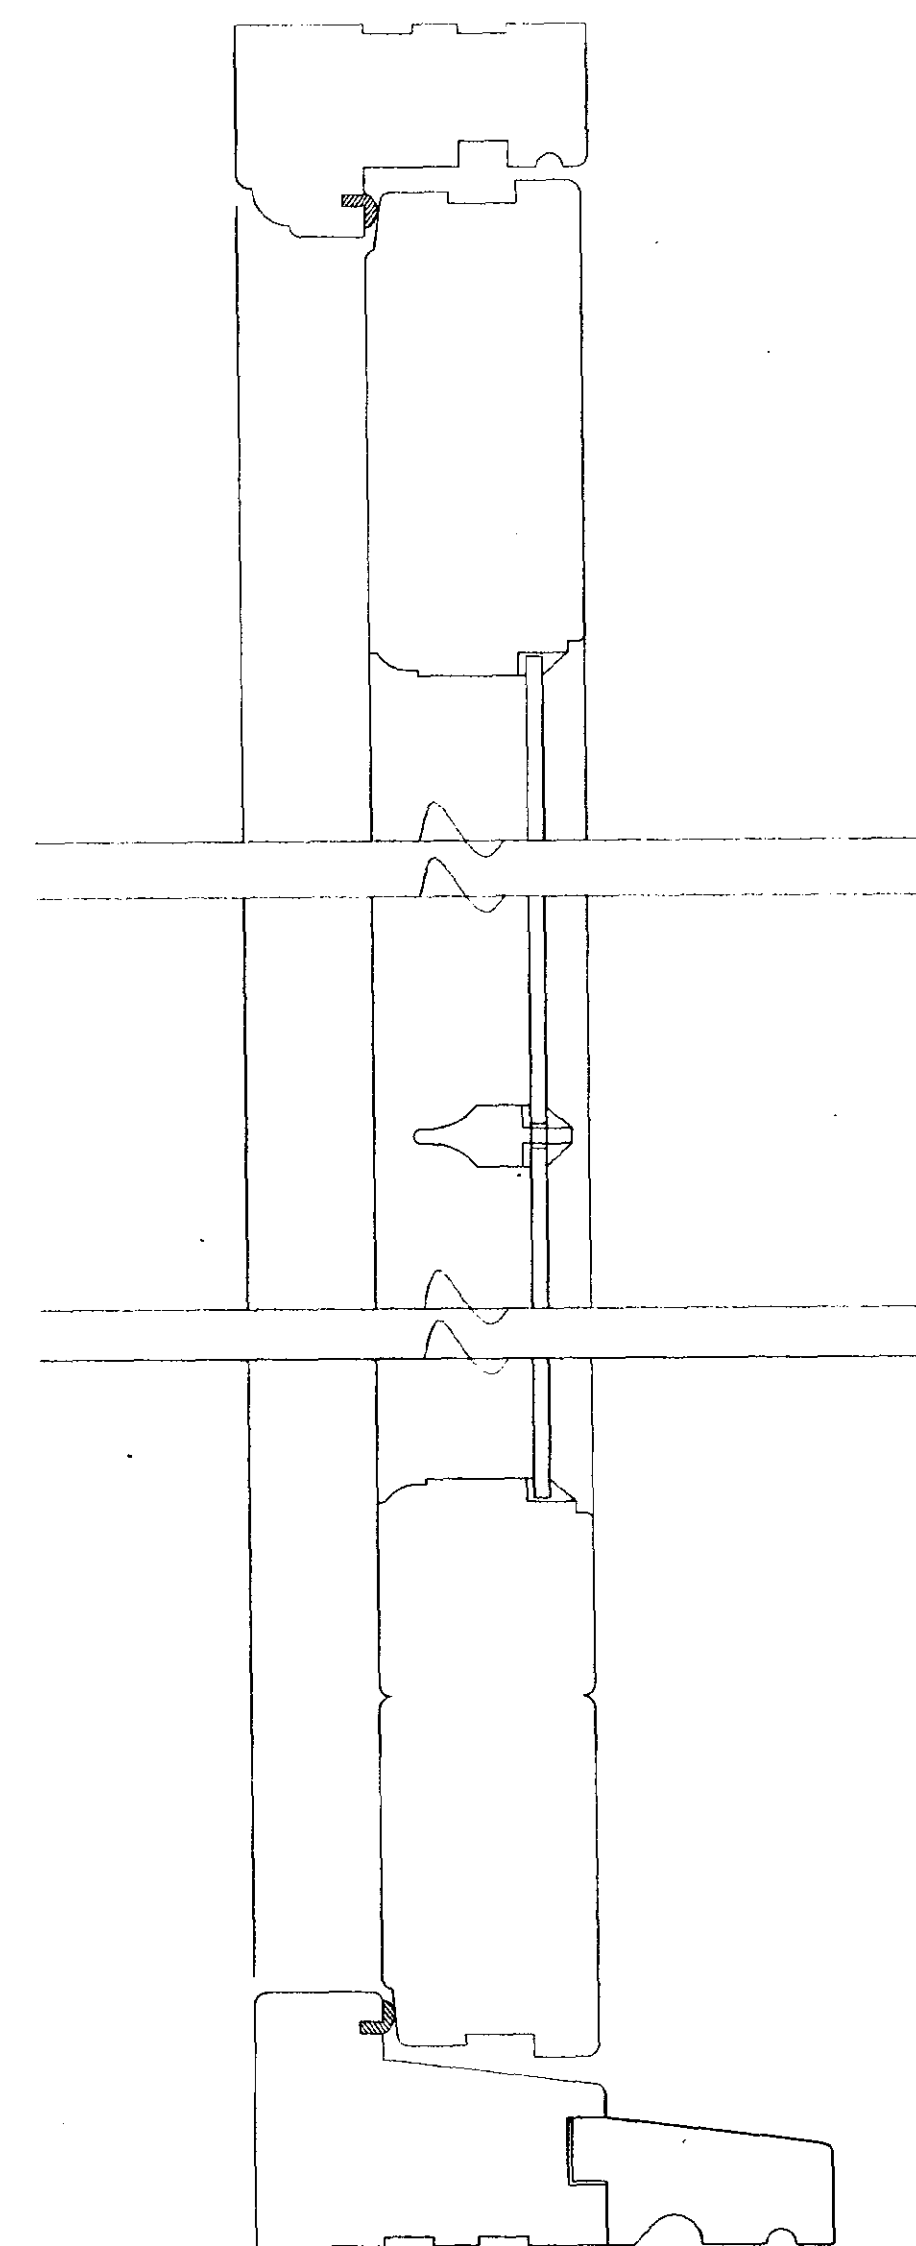

SECTION THRU'
FRENCH WINDOW FRAME

**CONSERVATION
TIMBER WINDOW
SPECIFICATION**

All new timber widows are to be purpose made joinery manufactured using selected European Redwood sourced from Northern Europe. All windows and doors are to have hardwood sills.

Timber window an are to be constructed as shown and of the Conservation type to match existing windows and manufactured from European Redwood and shall comply with CP 112: Part 2. Timber and manufactured components are not to be delivered to site until they can be put into suitable dry storage conditions.


The moisture content of all external joinery work must not exceed 16% at the time of fixing.

All Joinery work is to be pressure impregnated with preservative and a certificate of treatment from the supplier will be required.


All joinery work is to be manufactured and assembled in accordance with BS 1186 Part 2, properly morticed, tenoned and wedged and with the joints glued under pressure.

All external joinery components are to be primed on site after assembly and prepared to receive paint finish.

All conservation windows and doors are to be single glazed with 4mm Annealed glass units incorporating Fine Lambs Tongue glazing bars. Glass is to be traditional putty glazed into rebates and left to cure before decoration.

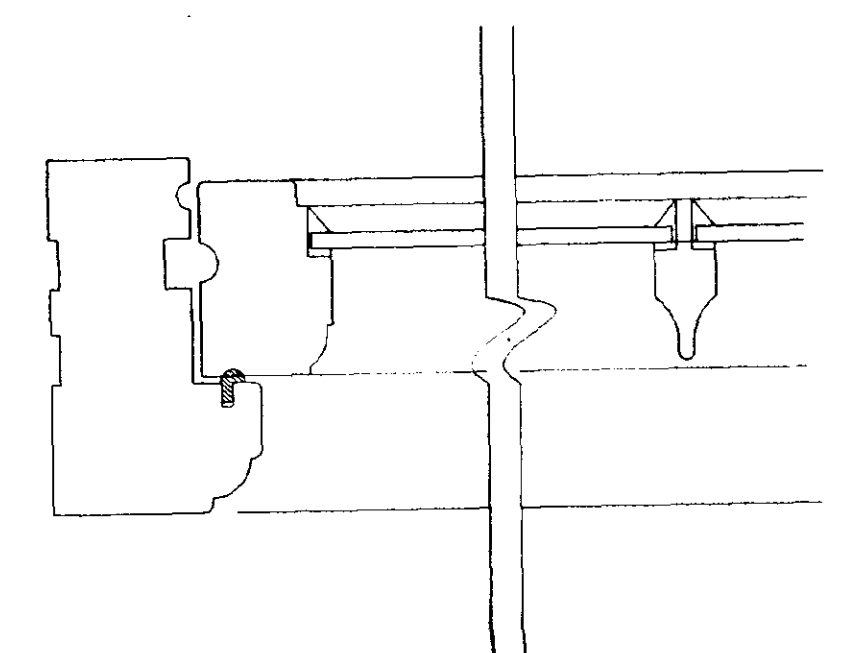

PLAN OF SIDE
HUNG SASH

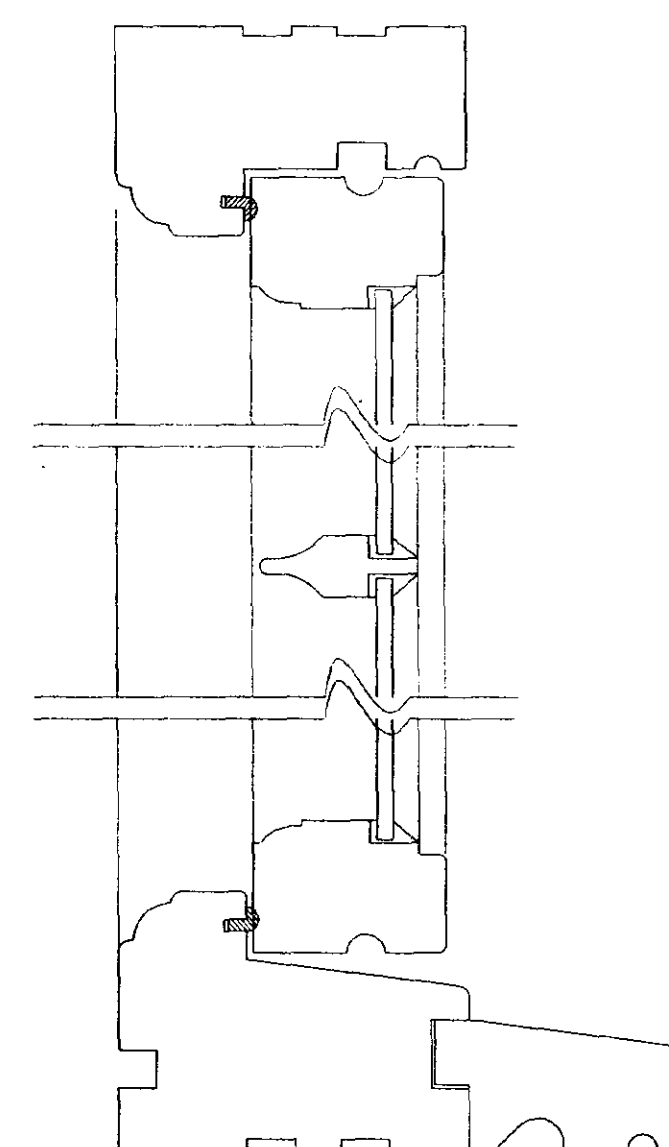

SECTION THRU' SIDE
HUNG SASH

SHDC
Planning
6 JAN 2003
Ref

JOHN D LYNCH partnership CHARTERED ARCHITECTS	
Client:- Mr & Mrs Hawtin	
Project:- Alterations to 21 The Terrace, London Road	
Drawings Window and Door Details	
Date: Dec. 2002	Drawn JDL
Job No. 1560	Drawing No. AD/3
Scale: 1:10 & 1:2	Revision No.

DETERMINED
PLAN