


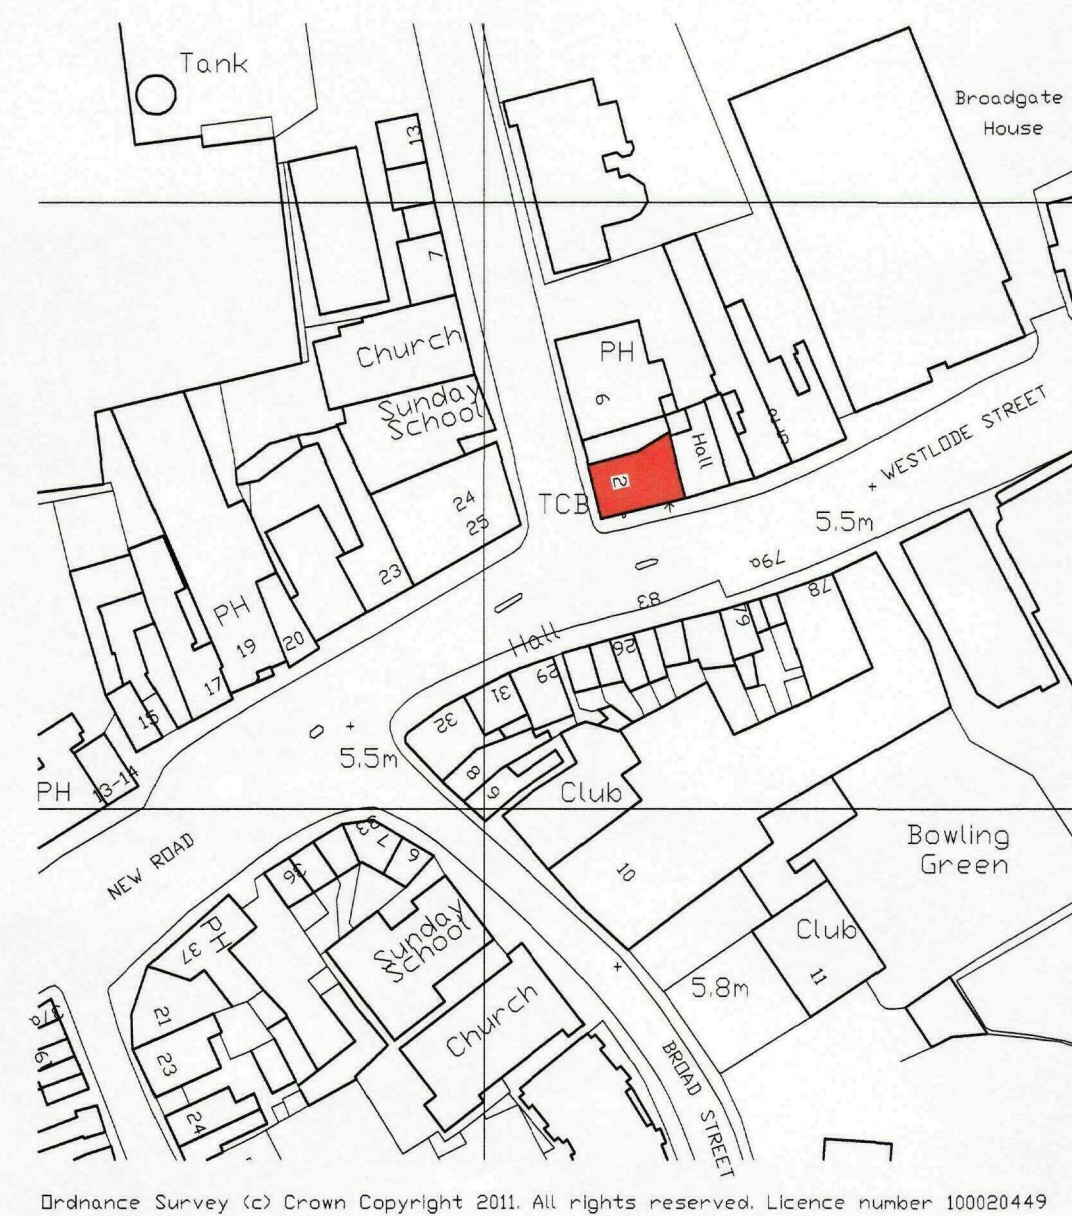

LIMITATIONS:
This drawing is limited in the amount of information contained and does not purport to contain a full specification of the work. It is solely for use in connection with the Planning/Building Regulation approval.
The drawing must not be used as a contract document, agree or vary the contract. It shall not be used as a site from which dimensions shall be scaled from this drawing for construction or ordering purposes.
The dimensions shall be checked by the Builder/Contractor and will be his responsibility from commencement of site works.
The client will not be held liable or inspected on site by C.A.D. or any representative thereof. It is the client or their agent's responsibility to coordinate any necessary substitution of materials, adherence to specification, variations to contract etc.

COPYRIGHT RESERVED.
Copies of this drawing must be made only with the written permission of the author.



STANDARDS.
All materials to be new unless otherwise stated and all components and materials etc. to be used fitted and installed etc. in strict accordance with manufacturers instruction and relevant Code of Practice.
Materials shall conform to appropriate British Standard Specification or BBA Certificate or European Code equivalent.

HEALTH & SAFETY. The Employer/Cliet shall ensure that the selected contractor is conversant with and adopts all measures necessary to achieve compliance with health & safety legislation for Building Sites and Work Places. The Employer /Cliet is advised that should the works need to comply with the Construction Design and Management Regulations an independent Planning Supervisor will be required.


SCOPE OF THE WORKS.
The works shall comprise of all that is shown on the drawing and details. Work that may not be specifically shown but may be reasonably inferred as necessary to carry out the works shall be deemed to be included.

Ordnance Survey (c) Crown Copyright 2011. All rights reserved. Licence number 100020449

LOCATION PLAN 1:1250

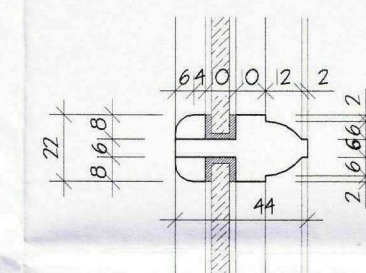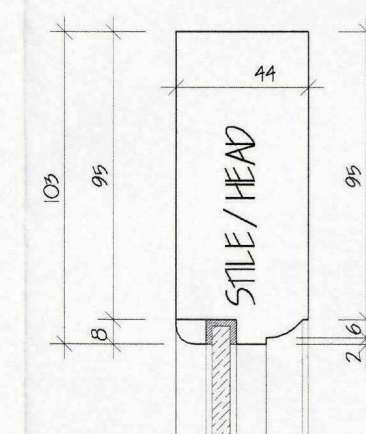


GLAZING BAR

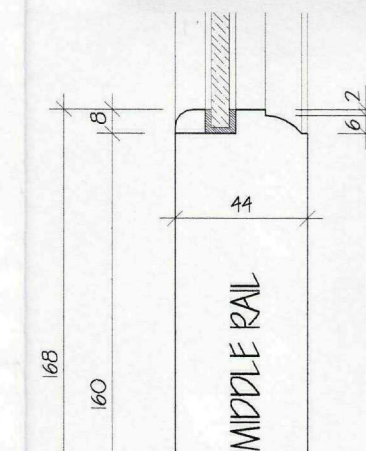

NSIDE FACE

PANEL

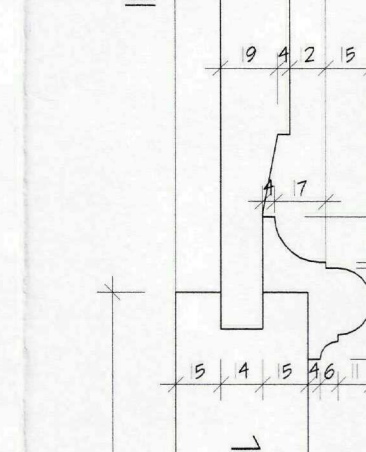

190


BOTTOM RAIL

DOOR DETAIL 1:2.5

AMENDED PLAN

Ref. 7

SHDC
Planning & Development
- 7 FEB 2011
Ref: 0010-11

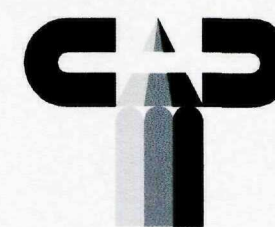[illegible]

COOPER
ARCHITECTURAL
DESIGN

90 WINSOVER ROAD
SPALDING, LINC'S PE11 1HA
Tel: 01775 711174
Mobile : 07808 125 778
E-MAIL : c.a.d@btconnect.com

Client. TULIP TANDOORI RESTAURANT

Project.
PROPOSED NEW SIGNAGE
2 PINCHBECK ROAD
SPALDING
Lincs,
RELI LOP

Drawing

Scale 1:50 1:20 1:10 1:2.5	Drawing No. 1043-01-A
Date. JAN. '11	Drawn. J.C.