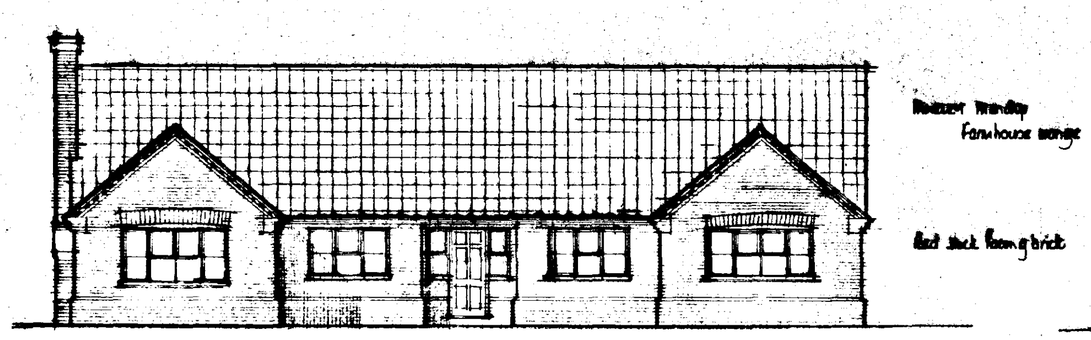

SOUTH

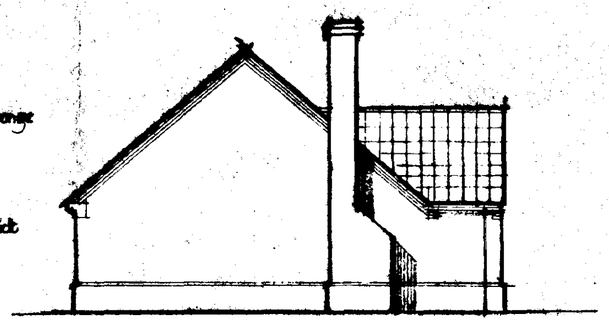

WEST

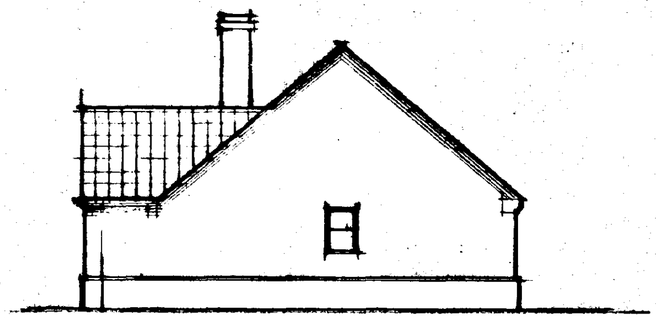

EAST

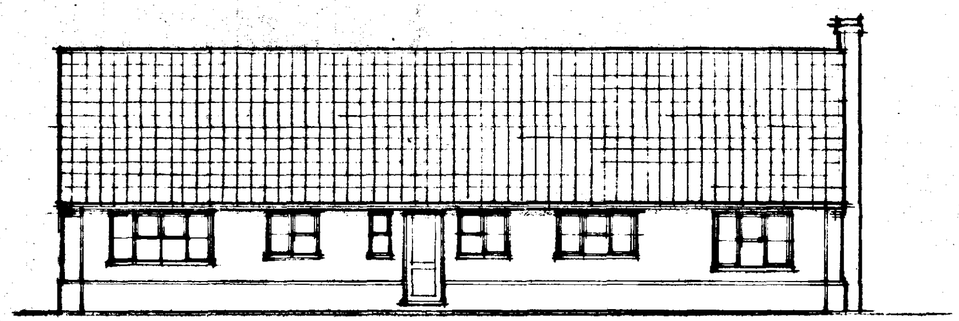

NORTH

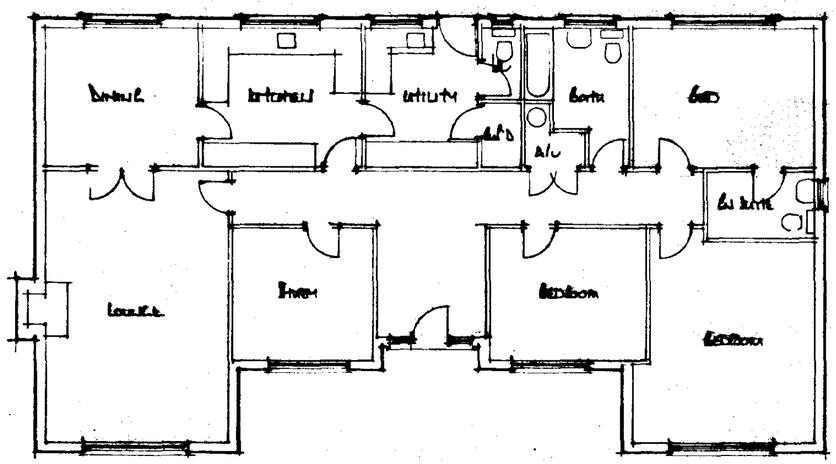

FLOOR PLAN

SOUTH HOLLAND DC
HOUSING & PLANNING
08 JAN 1999
Ref: 0010/99

A		
	Date	Revisions

© copyright

East Midlands Design Associates
"Willow Ledge",
Horseshoe Road,
Spalding,
Lincs. PE11 3JA
Tel: Spalding (0775) 767966

Client
[illegible]

Job Title
Detached Bungalow & Garage at
Buck Lane
Spalding

Drawing Title
Plans & Elevations of Bungalow

Scale 1:100

Date Jan 99 | Drawn by [illegible]

Drg. No. 98/59/02 | Rev

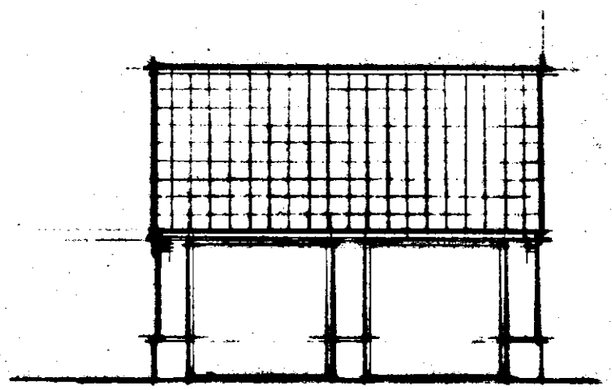

SOUTH

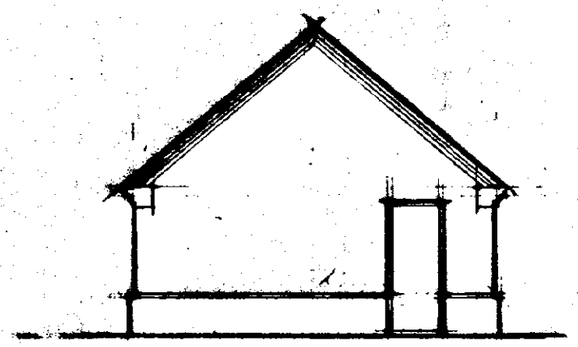

EAST

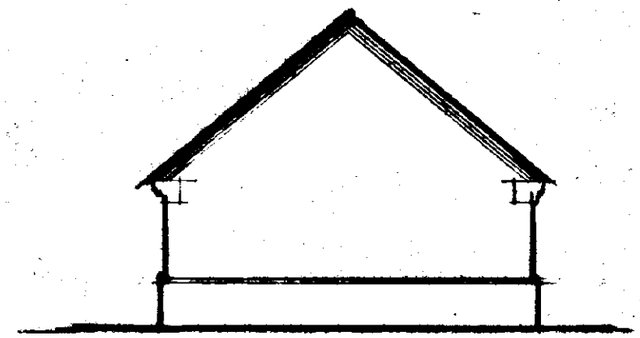

WEST

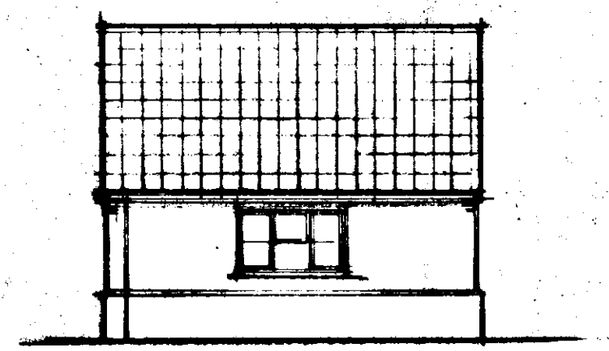

NORTH

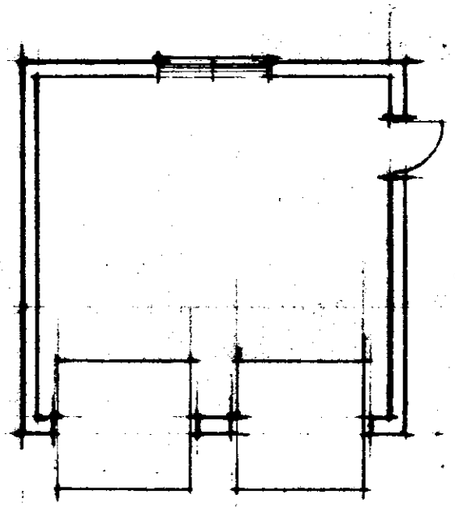

PLAN

SOUTH HOLLAND DC
HOUSING & PLANNING
08 JAN 1999
Ref: 0010/99

A		
	Date	Revisions

© copyright

East Midlands Design Associates

"Willow Lodge",
Horseshoe Road,
Spalding,
Lincs. PE11 3JA
Tel: Spalding (0775) 767988

Client
Mr G.H. & Mrs D. Whitwell

Job Title
Detached Bungalow & Garage at
Burr Lane
Spalding

Drawing Title
Plan & Elevation of Garage

Scale 1:100

Date Jan 99 | Drawn by [illegible]

Drg. No. 98/59/03 | Rev