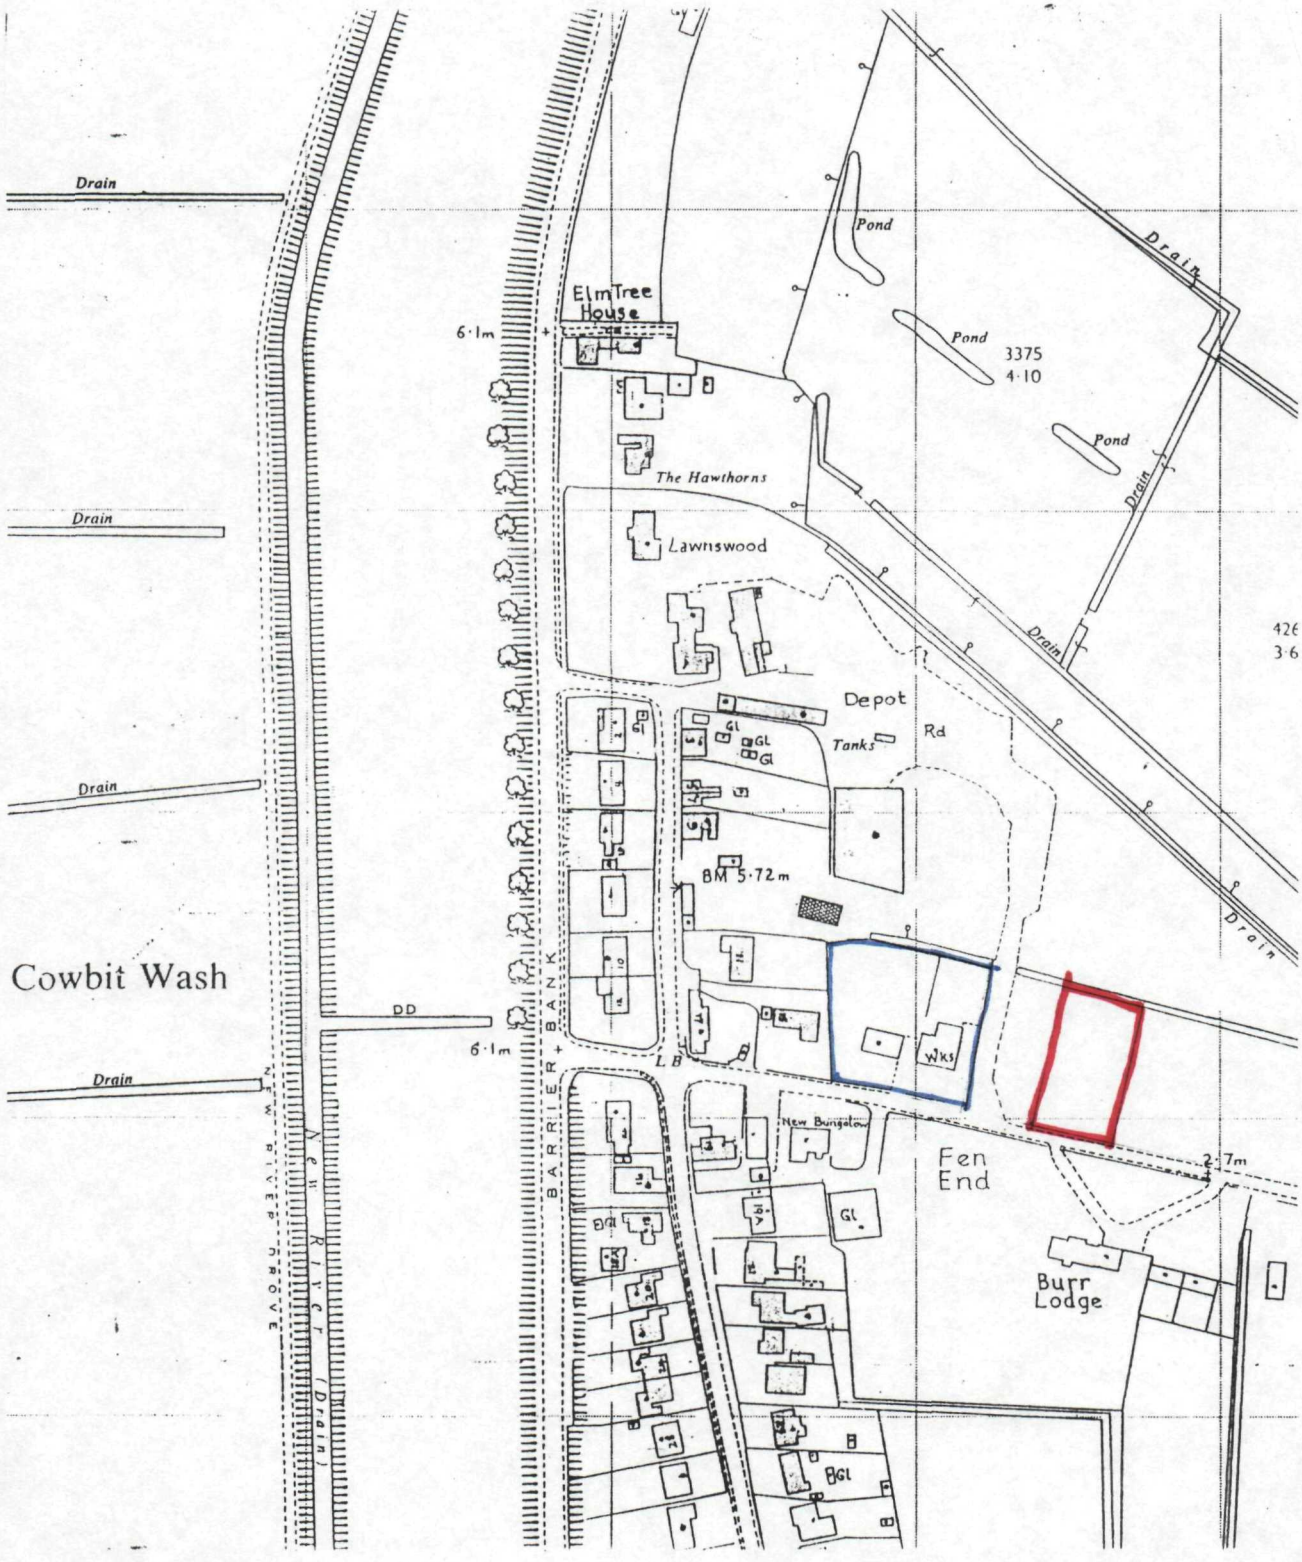

SOUTH HOLLAND DC
HOUSING & PLANNING
08 JAN 1999
Ref: 0010/99.

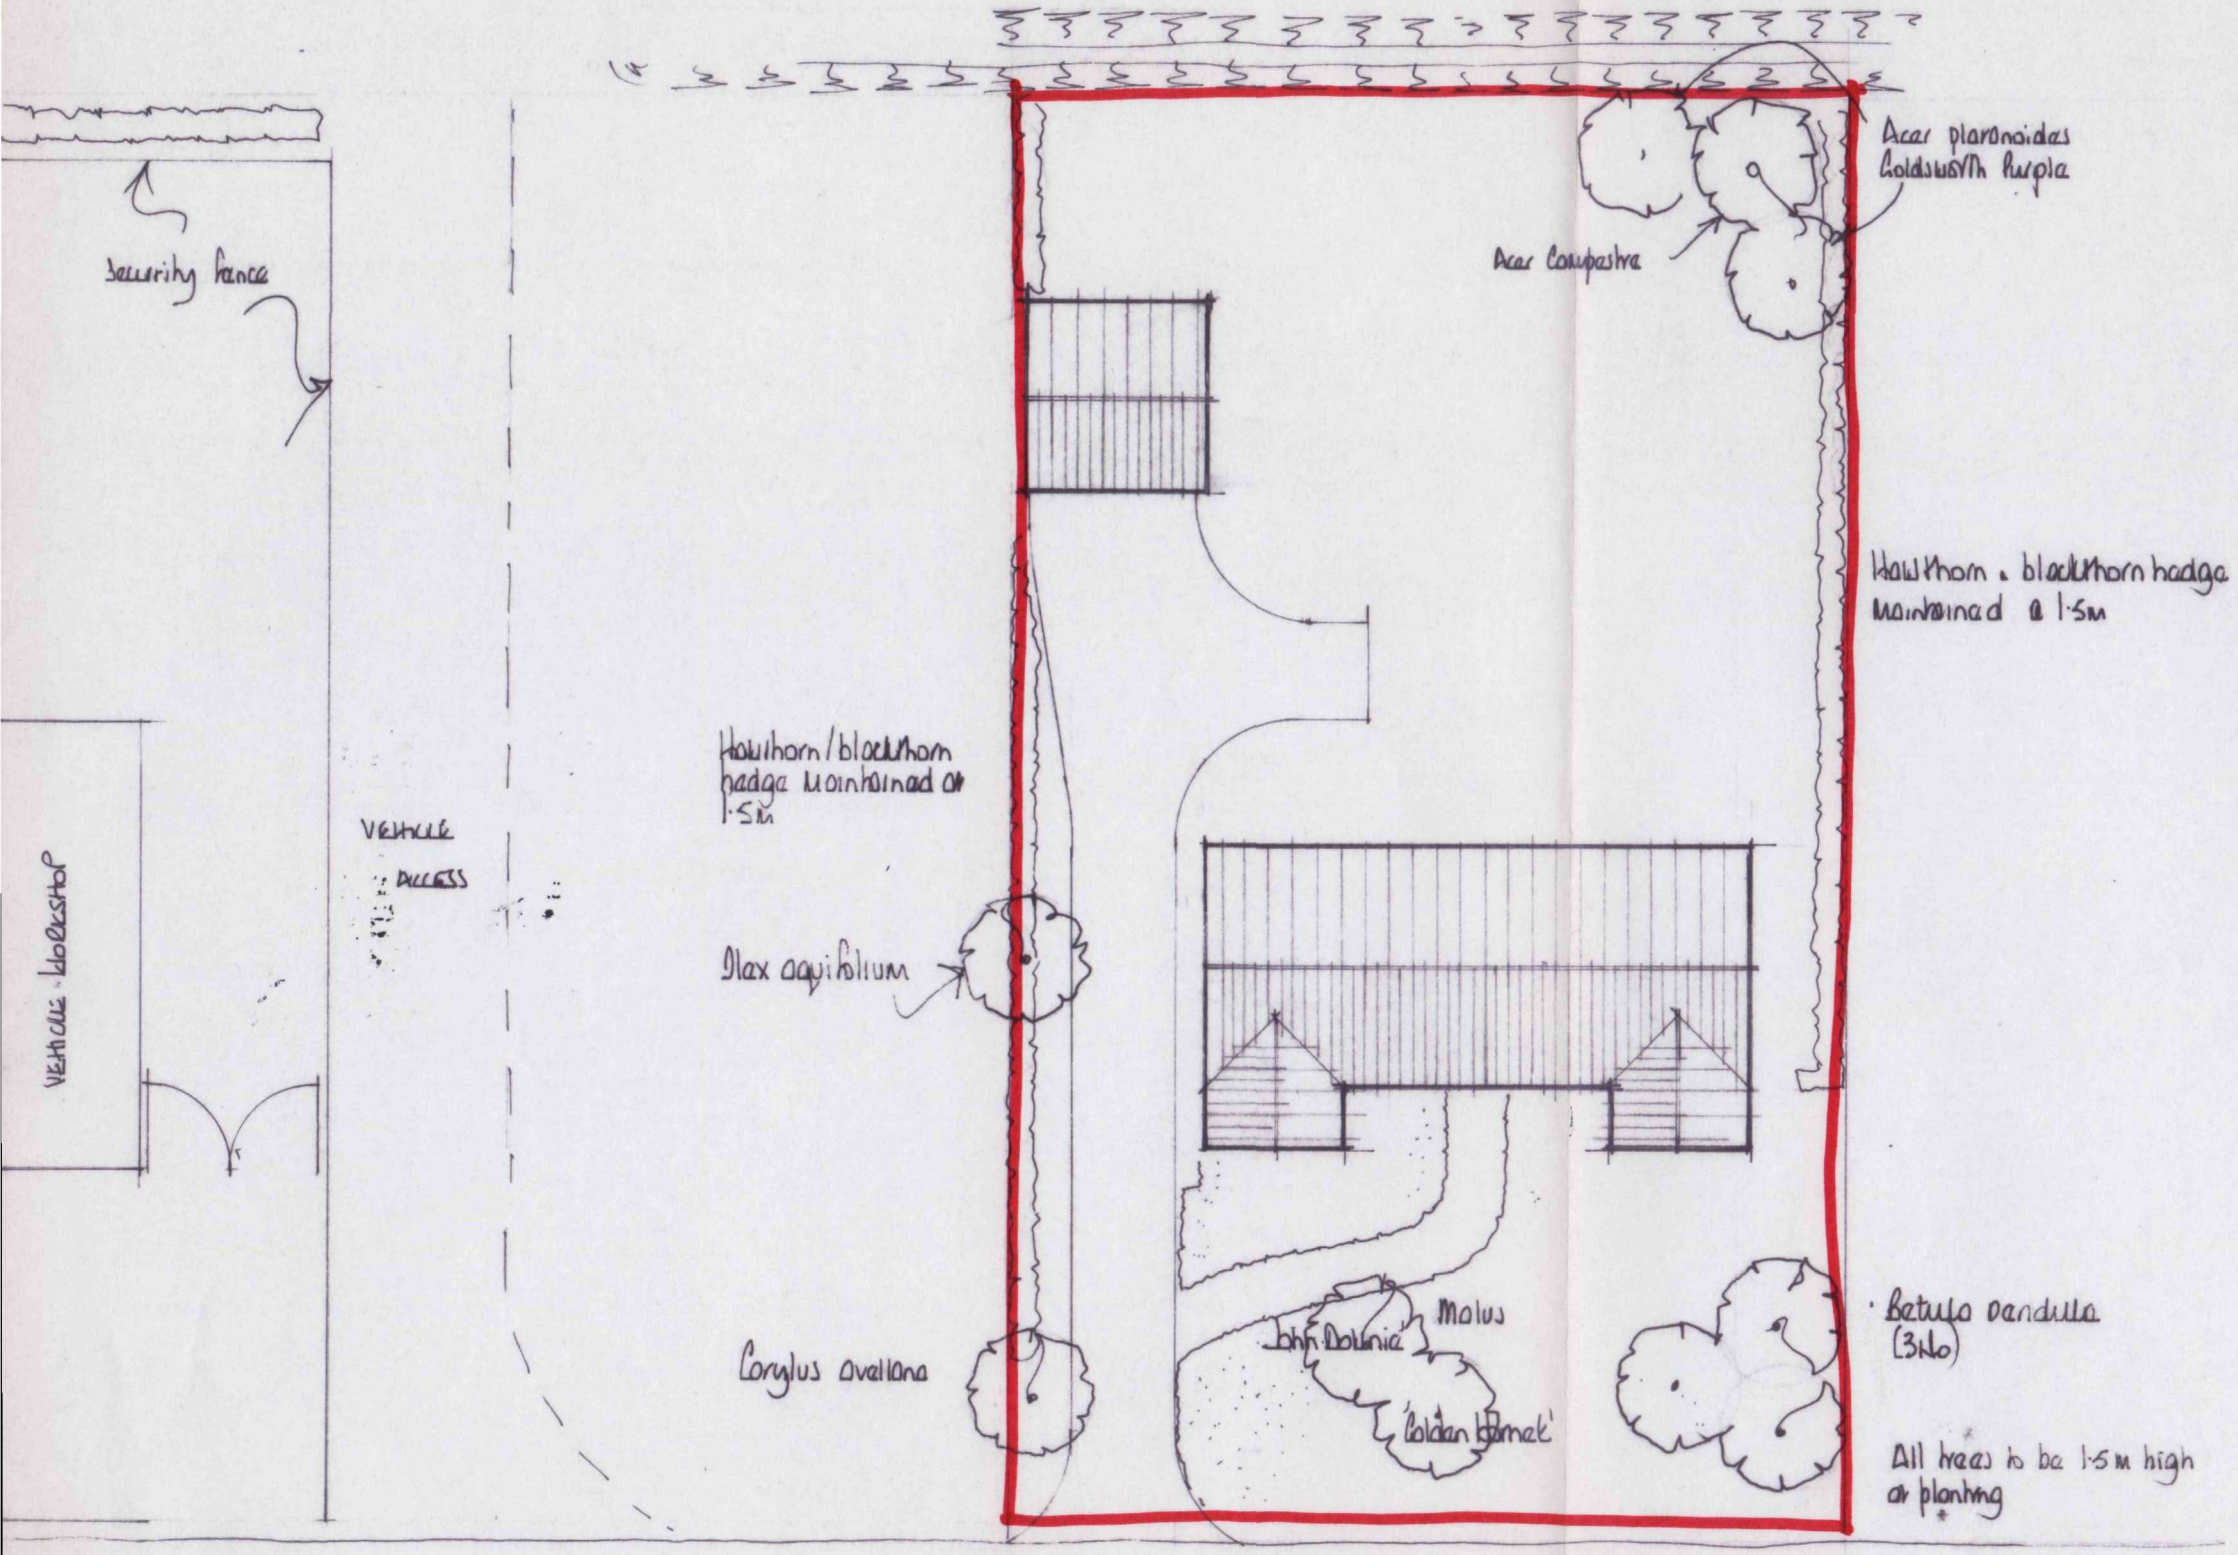

A		
	Date	Revisions

© copyright

East Midlands Design Associates

"Willow Lodge",
Horseshoe Road,
Spalding,
Lincs. PE11 3JA
Tel: Spalding (0775) 767968

Client

Mr C.W. & Mrs D. Whitwell

Job Title

Detached Bungalow & Garage at Burl Lane Spalding.

Drawing Title

Block Plan

SOUTH HOLLAND DC
HOUSING & PLANNING
08 JAN 1999
Ref: 0010/99.

Scale 1:250

Date Jan 99

Drawn by DR

Drg. No. 98/59/01

Rev