



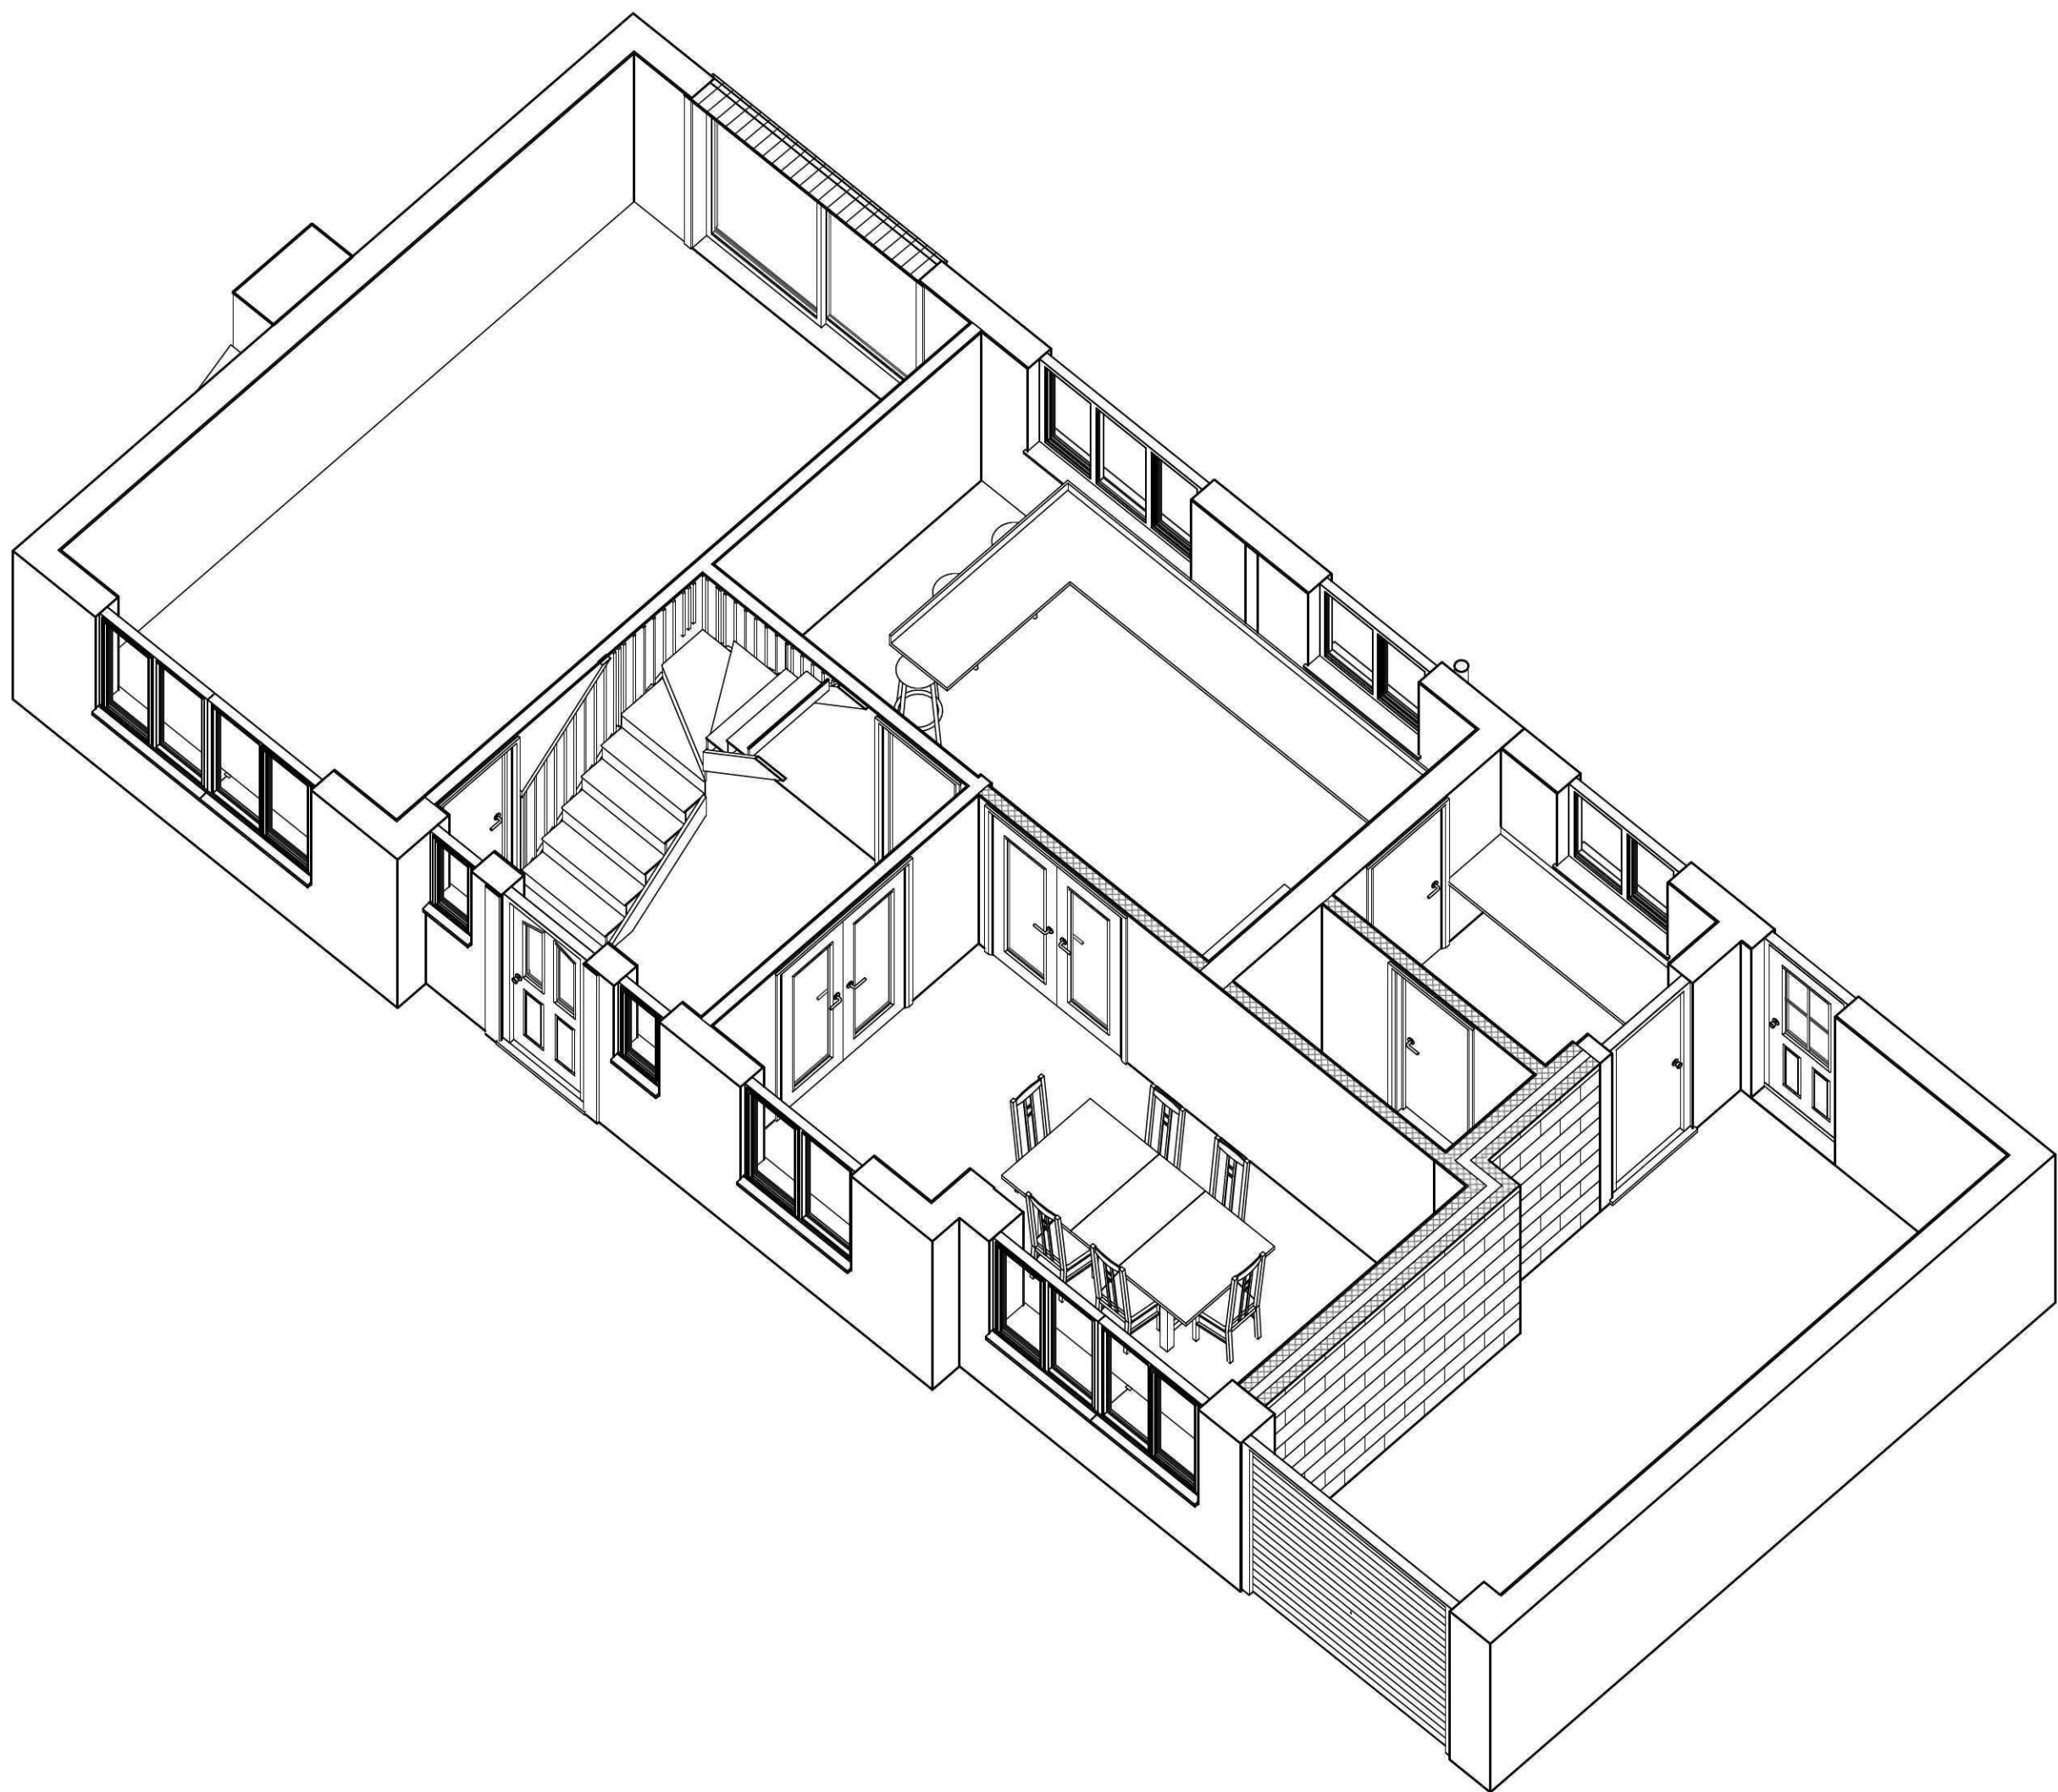

2 Cutaway View Ground Floor

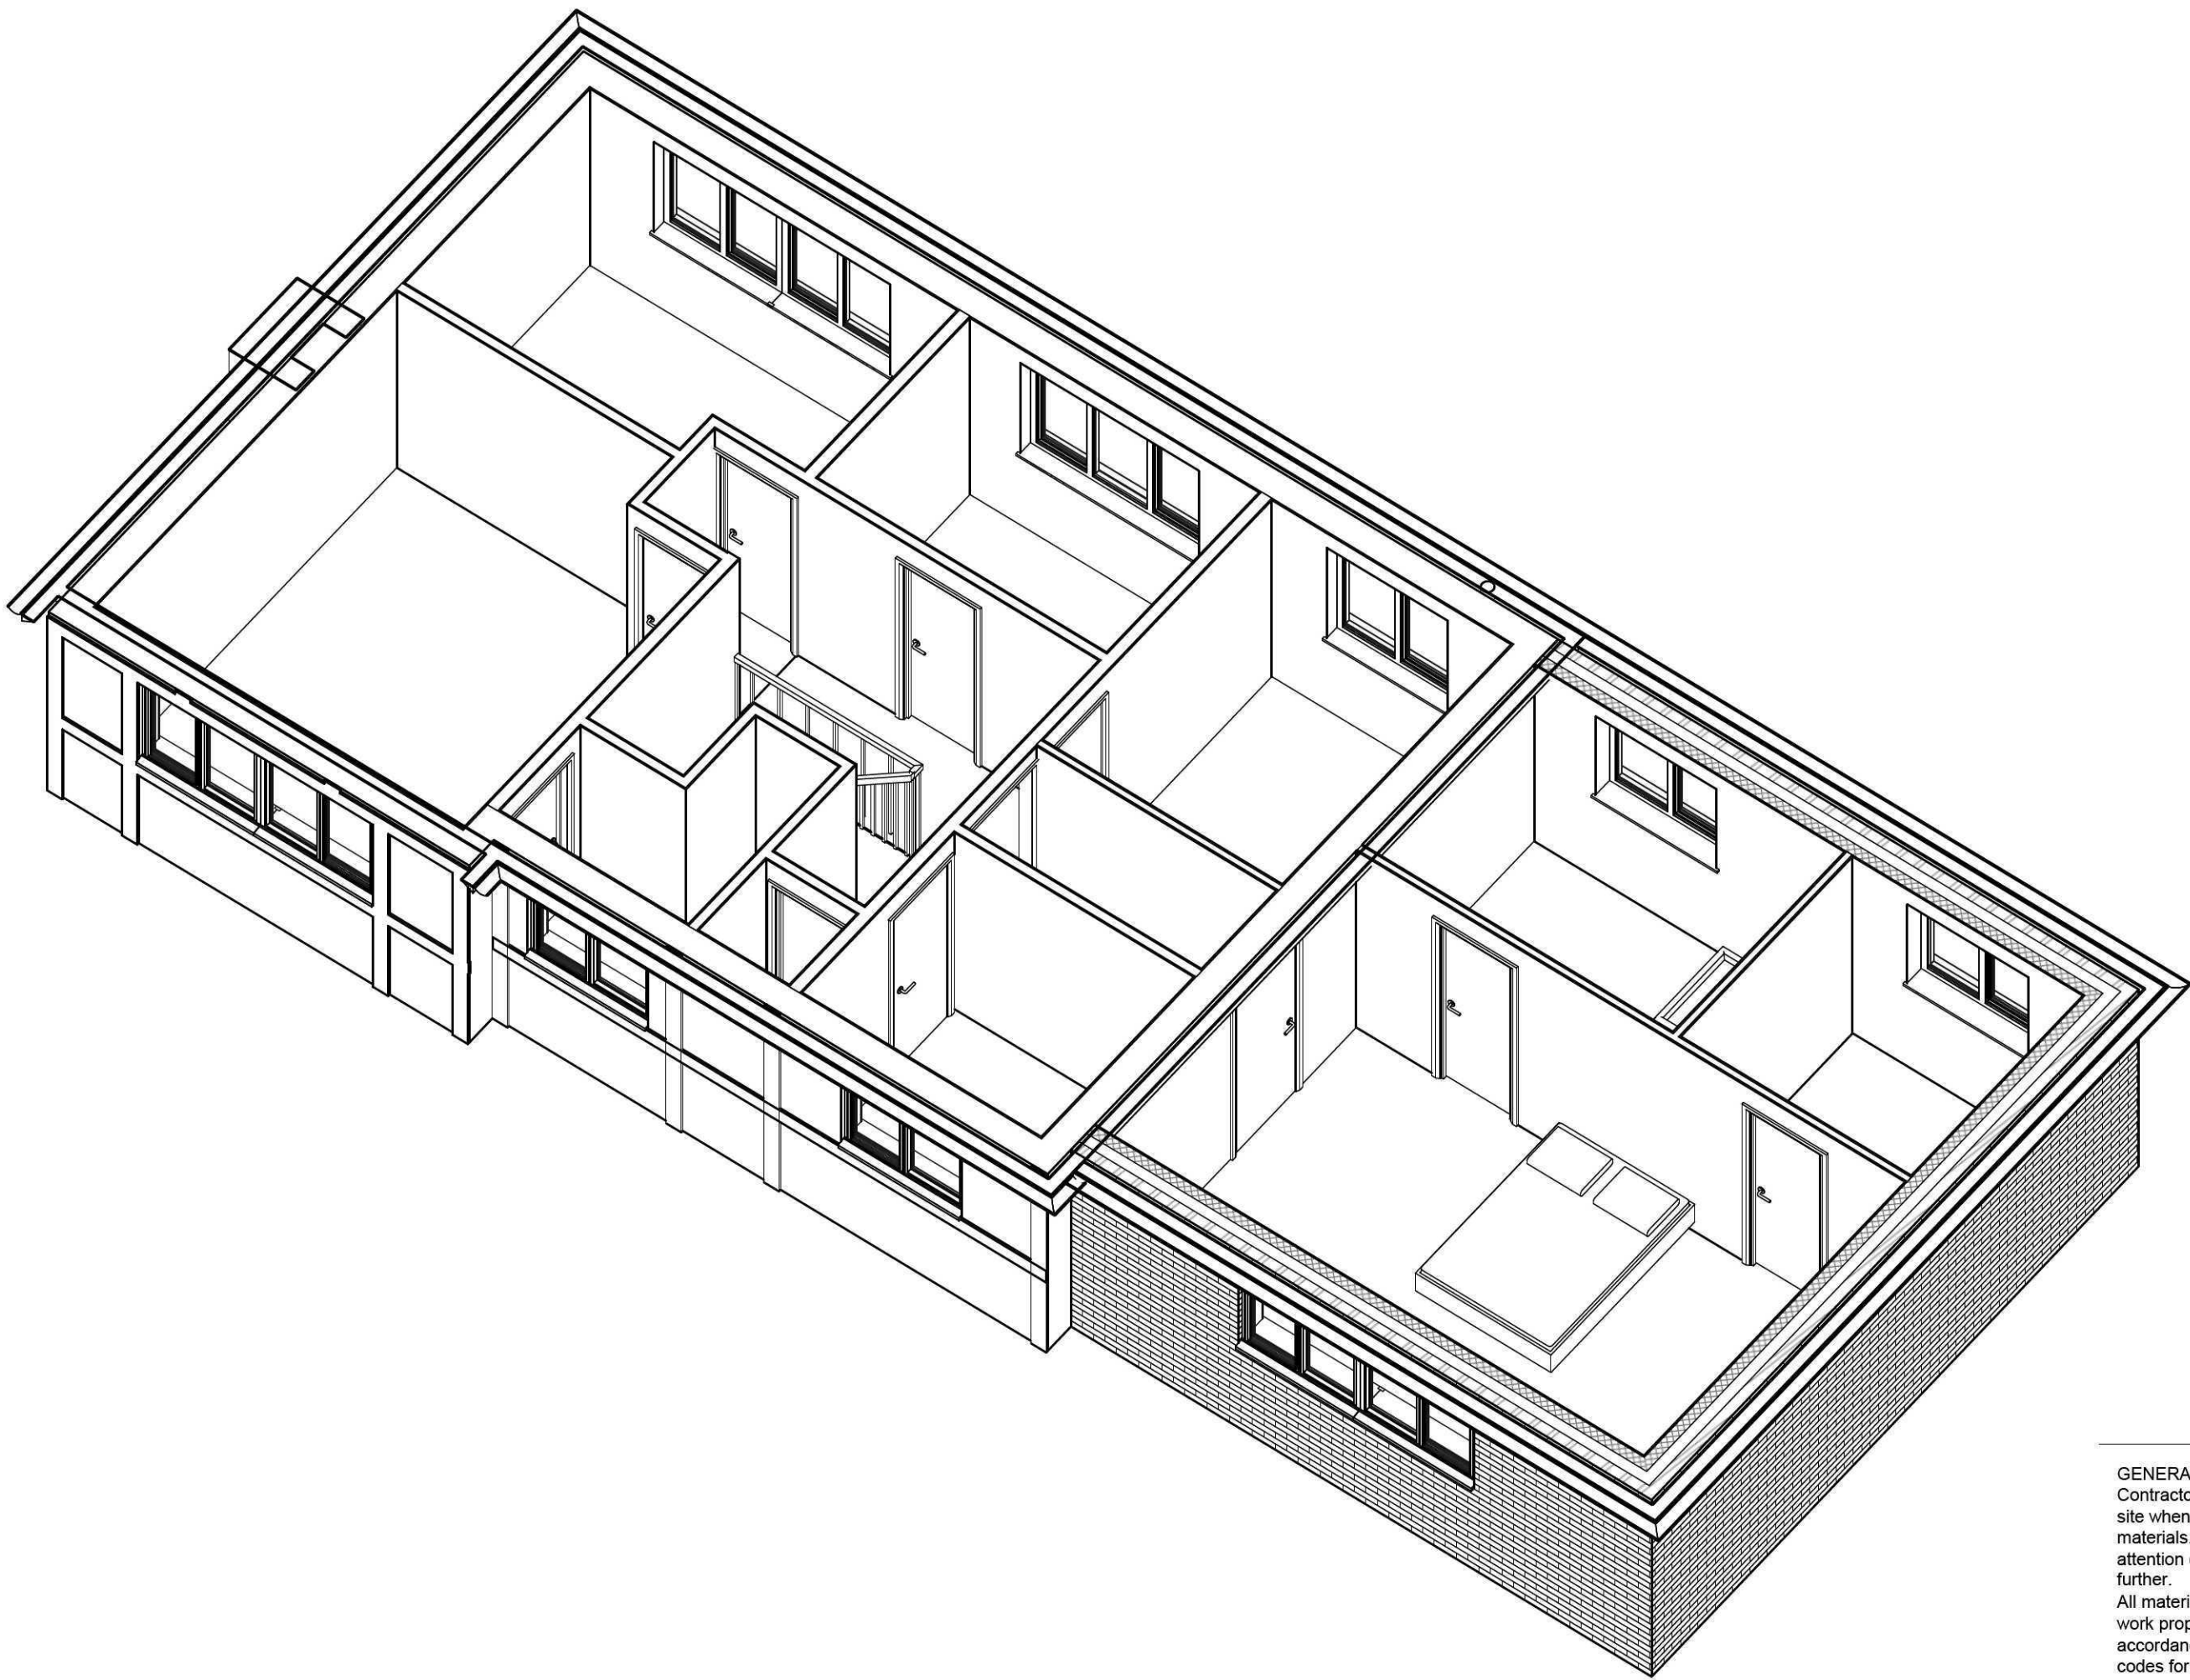

1 Cutaway View First Floor

GENERAL CONDITIONS
Contractors are responsible for checking all dimensions on site when work commences and before ordering any materials.Any discrepancies should be brought to the attention of the Client for remedial action before commencing further.
All materials not specified to be of a standard suitable for the work proposed and be fit for purpose.All work to be in accordance with good building practise and all necessary BS codes for Workmanship on Building Sites.

Revisions

Client: **Mr & Mrs D Povey**

Site: **First Floor Extension
above Existing Garage
with Internal Alterations**

Drg Title: **Cutaway Floor
Plans**


"Treetops", The Raceground,
Spalding
P E 1 1 3 A P
Tel : 01775 768 921
e-mail: jason@remwaydesign.co.uk

Drawing Number	Revision:
a1	2061-05