
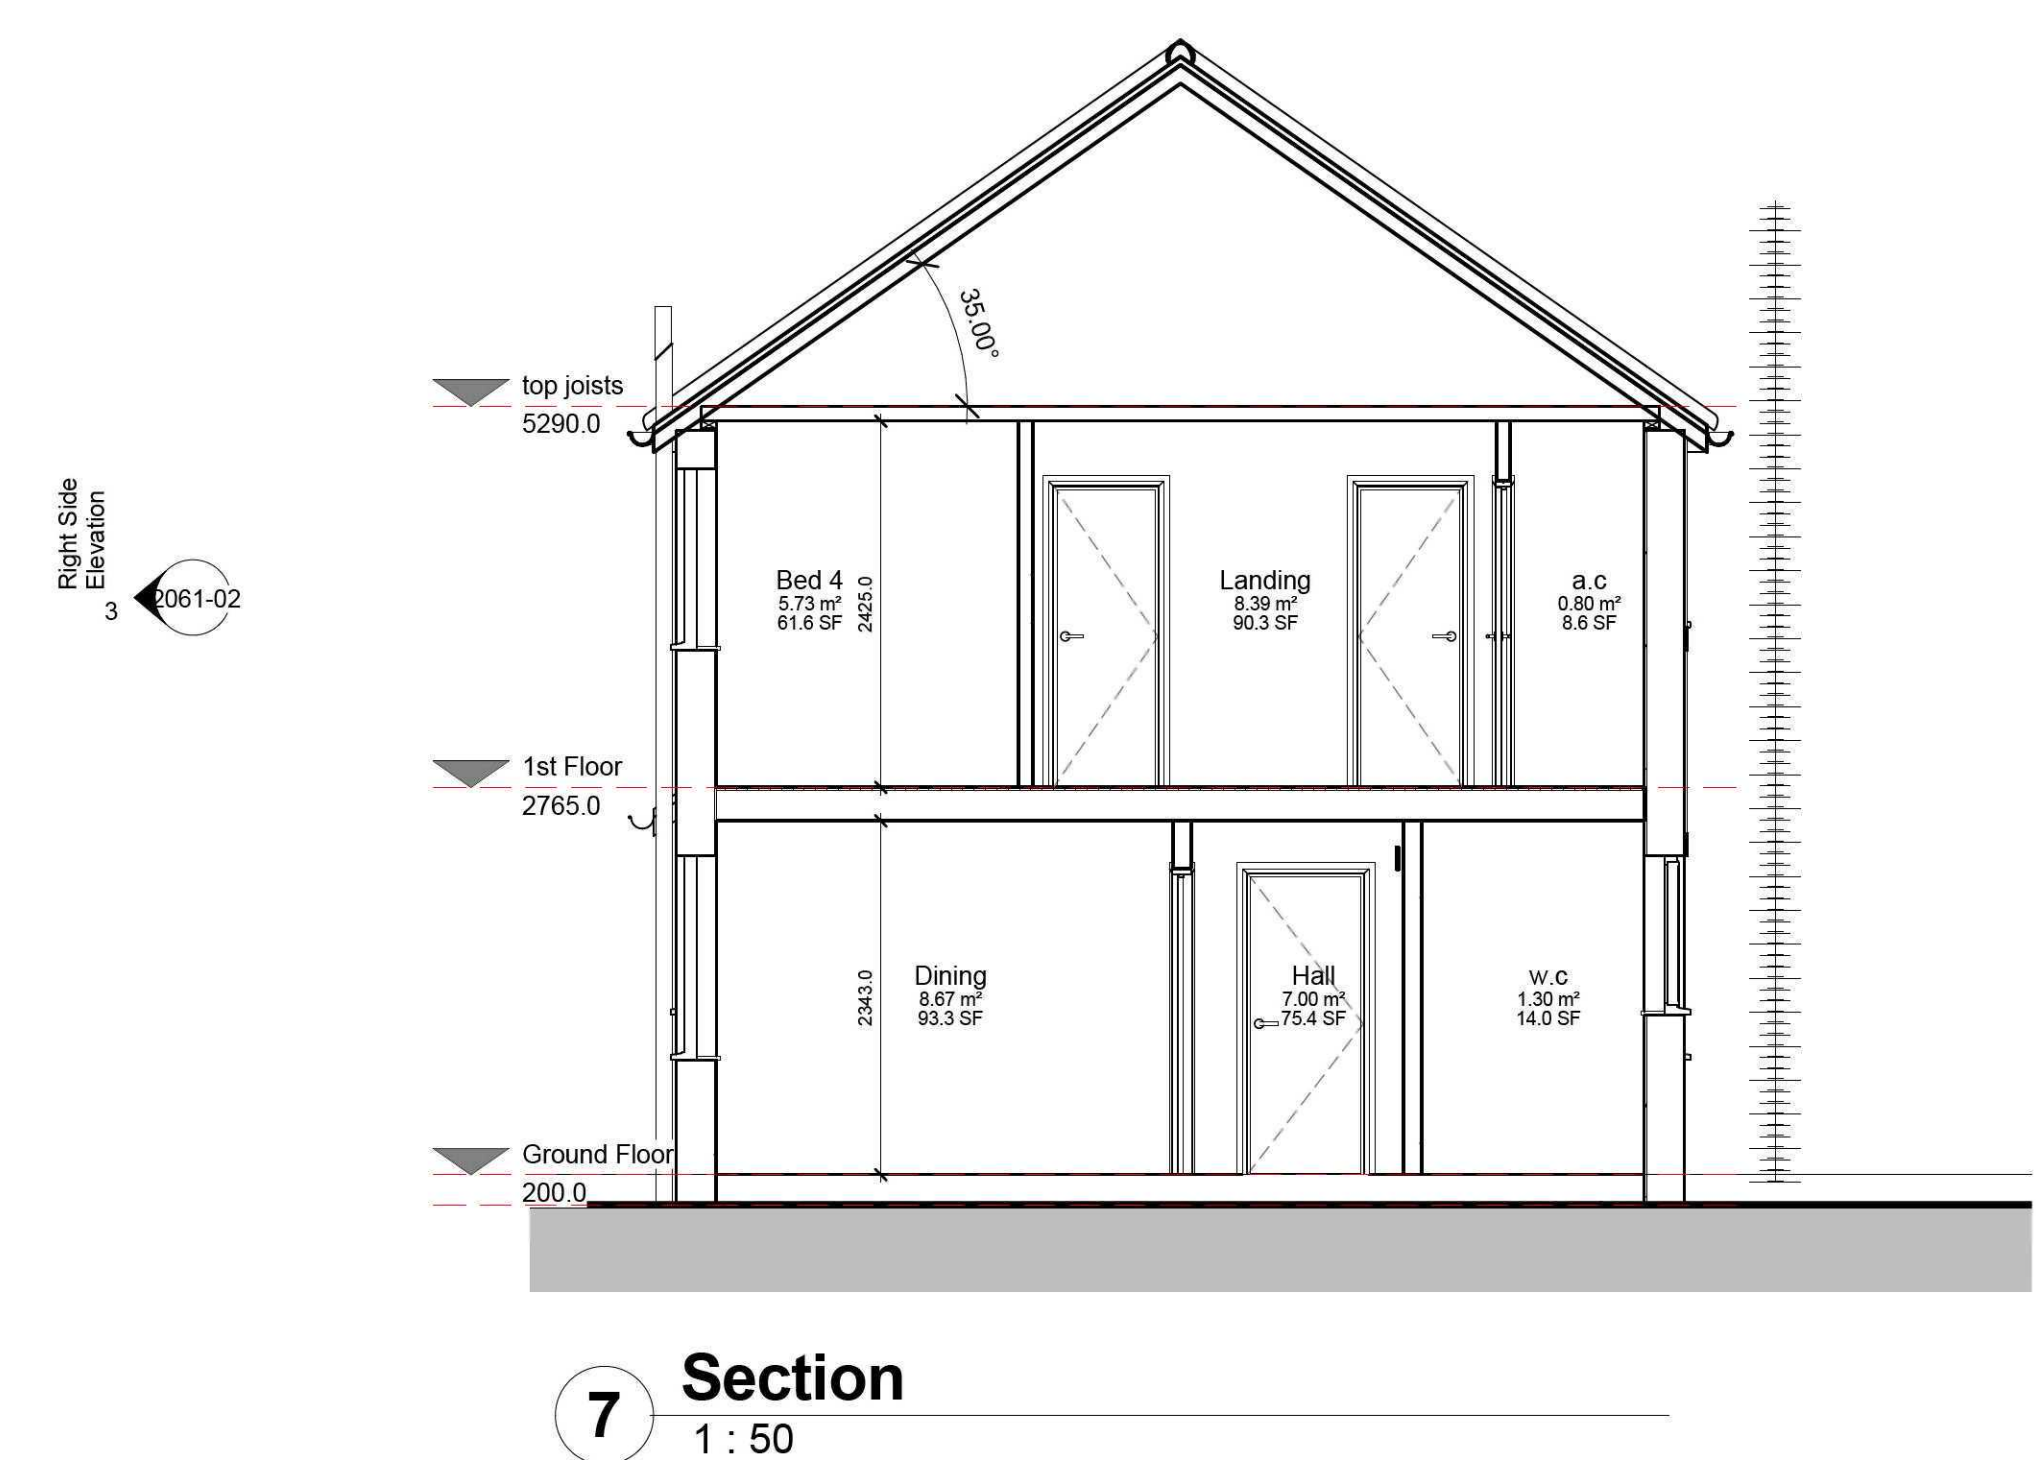
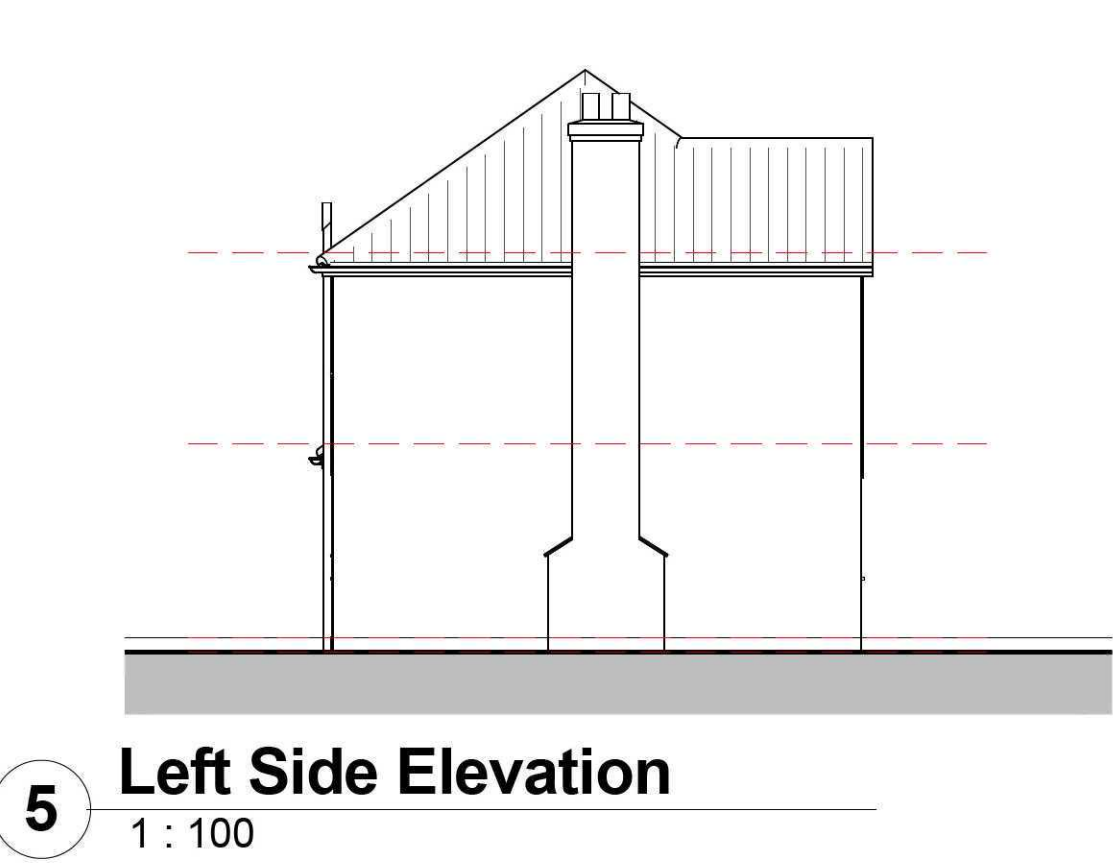


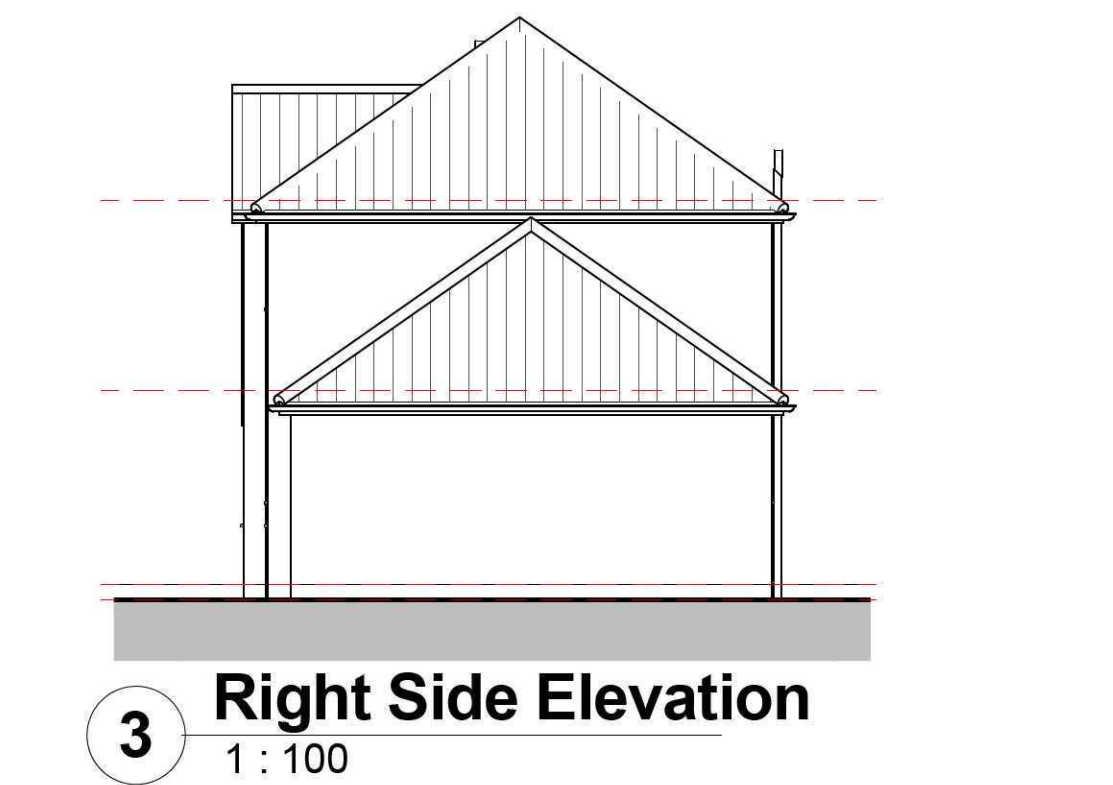

GENERAL CONDITIONS

Contractors are responsible for checking all dimensions on site when work commences and before ordering any materials. Any discrepancies should be brought to the attention of the Client for remedial action before commencing further.

All materials not specified to be of a standard suitable for the work proposed and be fit for purpose. All work to be in accordance with good building practise and all necessary BS codes for Workmanship on Building Sites.

Client:	Mr & Mrs D Povey		
Site:	First Floor Extension above Existing Garage with Internal Alterations		
Dwg Title:	Existing Plans		
			
"Treetops", The Rearground, Spalding P E 11 3 A P Tel : 01775 768 921 e-mail: jason@remwaydesign.co.uk			
a1	Drawing Number	2061-02	Revision: