

RECEIVED
DEC
0011/97

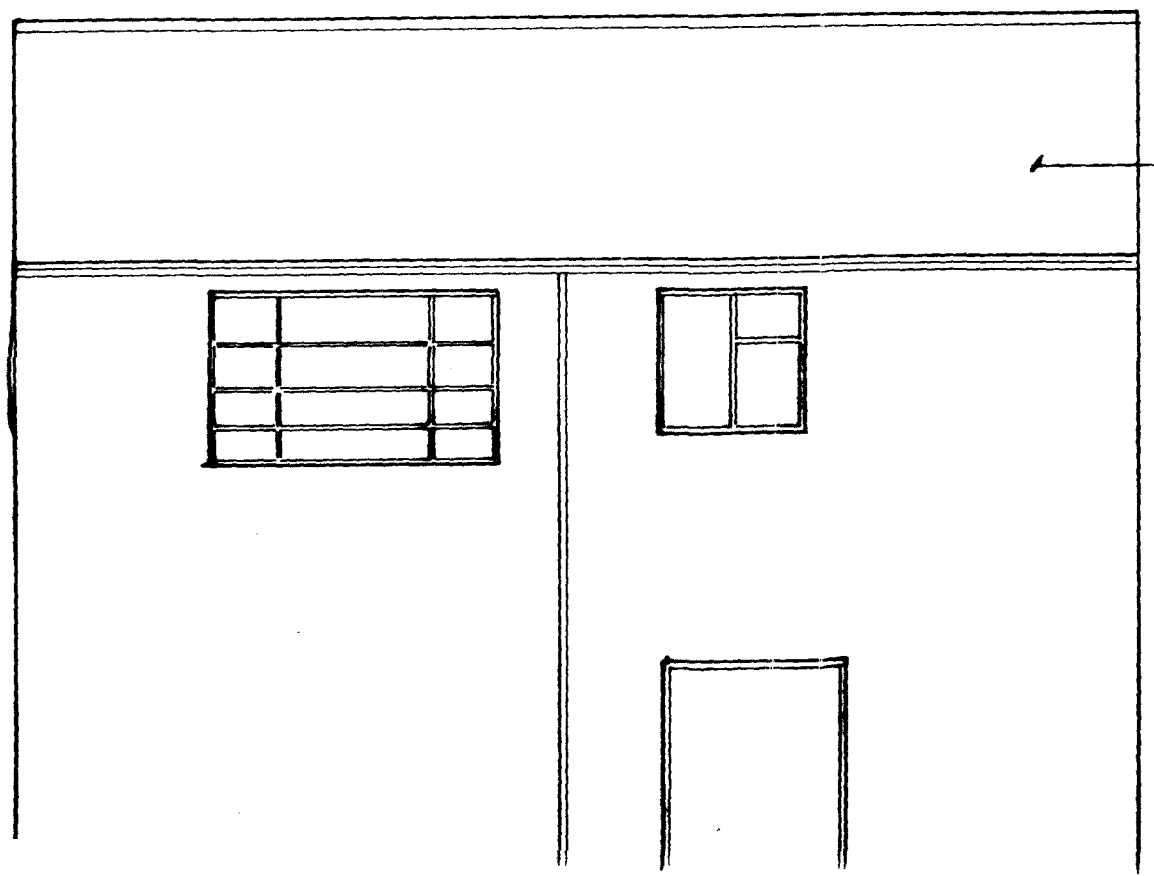

EXISTING CORRUGATED 'ASBESTOS' SHEET ROOF COVERING TO BE STRIPPED OFF AND REPLACED USING NATURAL SLATE

EXISTING SINGLE GLAZED METAL WINDOWS TO BE TAKEN OUT AND REPLACED USING 'PURPOSE MADE' SOFTWOOD SINGLE GLAZED SPIRAL BALANCED DOUBLE HUNG SLIDING SASH WITH NEW WEATHERED AND THROATED CONCRETE CILLS.

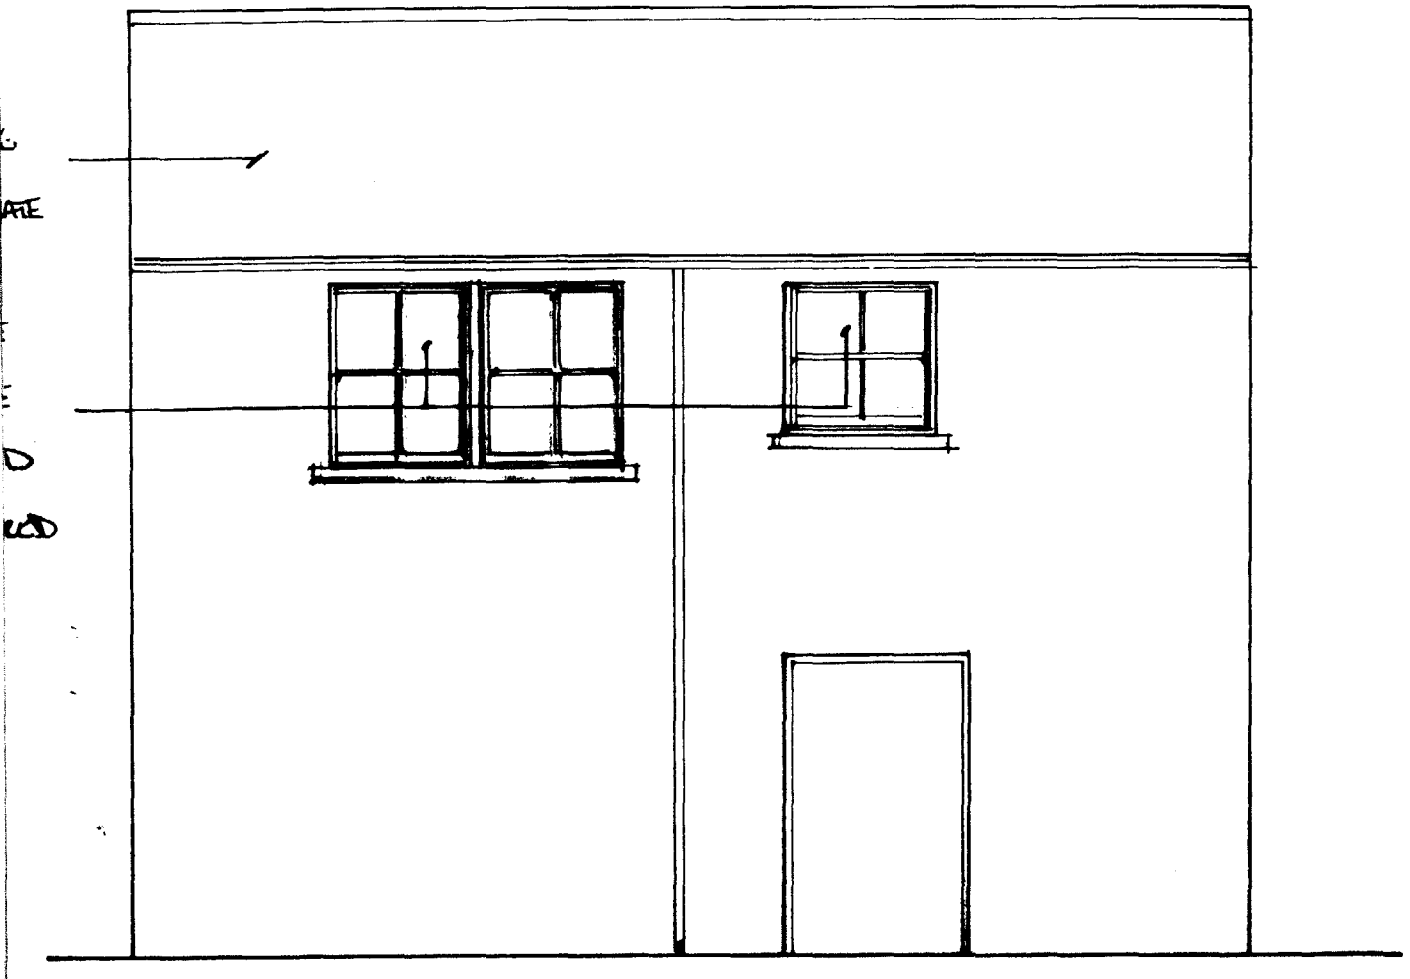


RECEIVED PLANS
Ref.


00111/97

DATE	NO	REVISION	BY
JUNE 1997	A	CASEMENT TO DMSS	NCC

EXISTING ELEVATION TO CHAPEL LANE 1:50

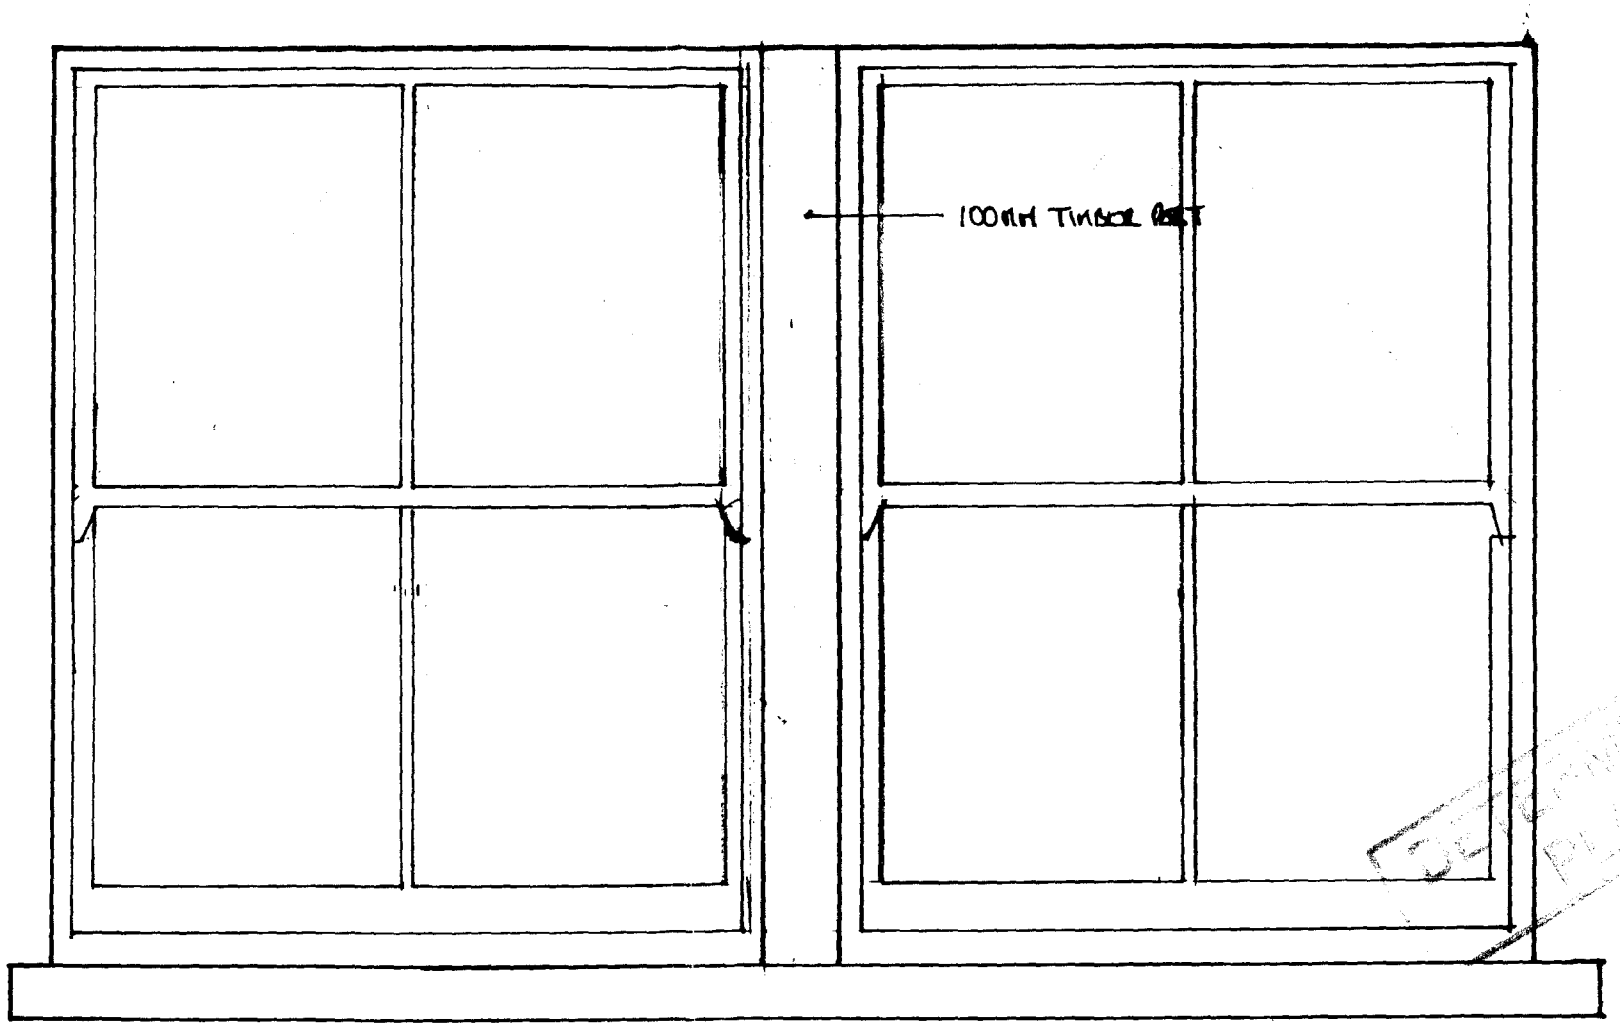

ELEVATION DETAIL 1:10

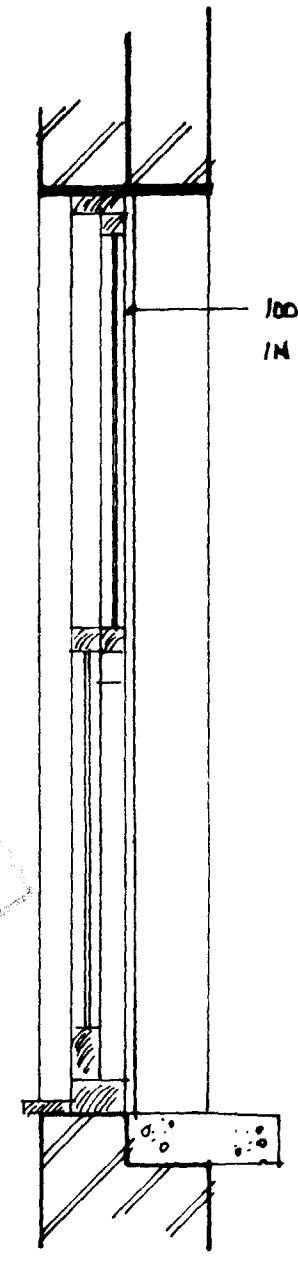


SECTION 1:10


SET APPROVED PLANS

APPROVED PLANS
Date
0011/97


PROPOSED ELEVATION TO CHAPEL LANE 1:50

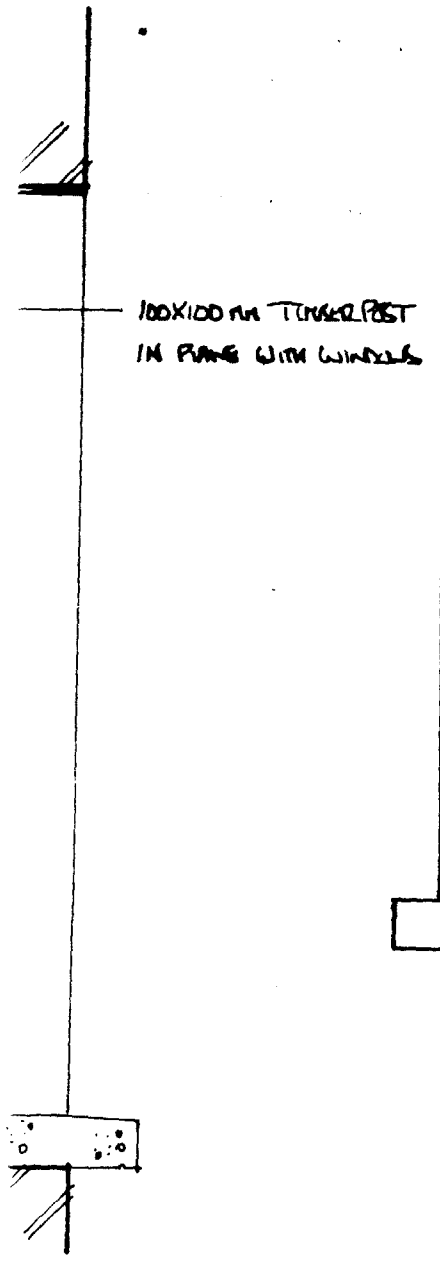

, 1:10

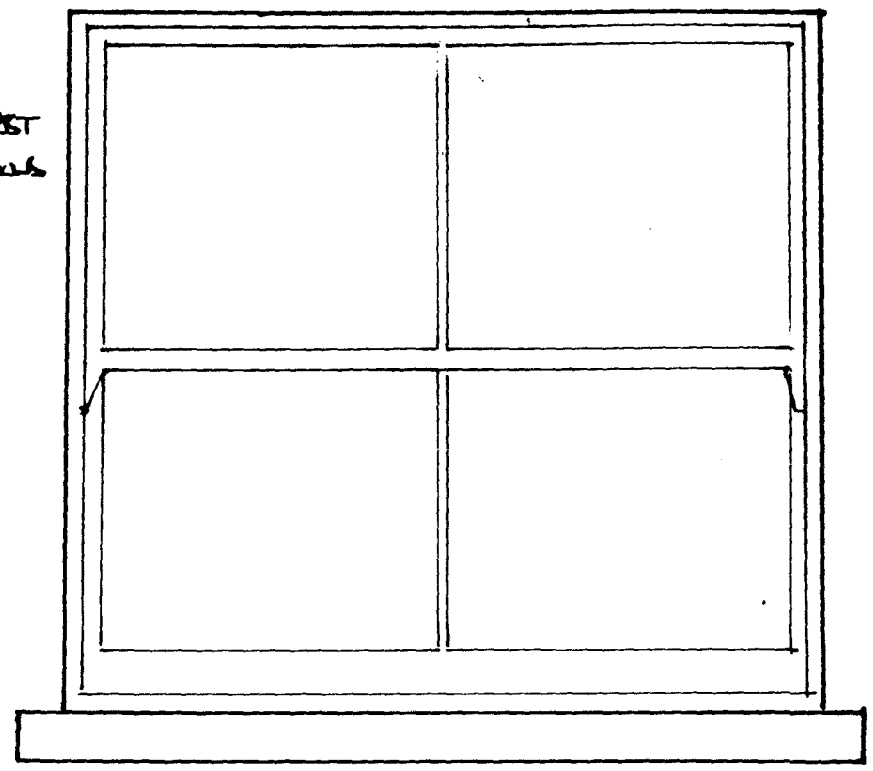

ELEVATION DETAIL 1:10

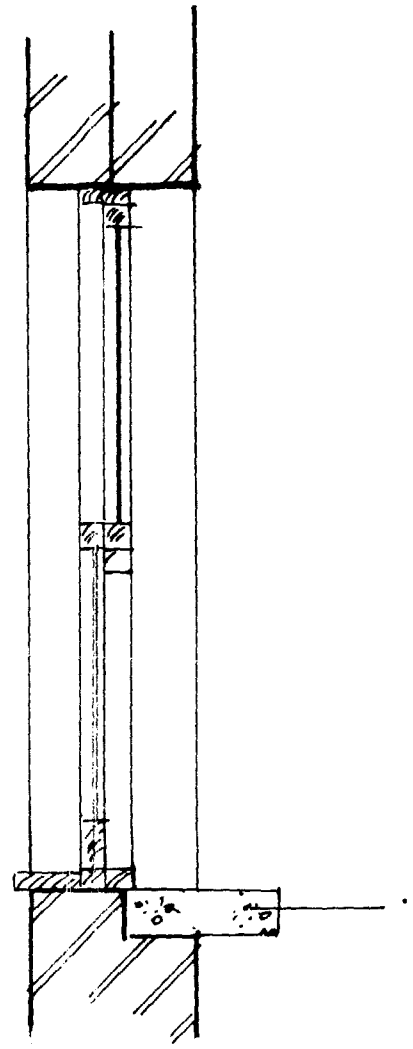

SECTION 1:10

CLIENT

ROBX PROPERTY CO. LTD

CONTRACT

YATES SEEDS
CHAPEL LANE
SPALDING.
LINCS

TITLE

EXISTING & PROPOSED FRONT ELEVATION

DRWG NO	SCALE
YATES / 1A	1:50 1:20 1:10
DATE	DRAWN BY
MARCH 1997	NCC

NEIL CLARKE & ASSOCIATES
38 NEW ROAD
SPALDING
LINCS PE11 1DW

01775 711366

DETAIL PLAN

PLANNING DEPT
Ref.

RECEIVED
04/11/97

APPLICANT

RODI PROPERTY CO LTD.
17 CROMWELL AVE
WOODHALL SPA
LN 10 6TH

PROPERTY.


YATES SEEDS WAREHO.
CHAPEL LANE
SPALDING

PROPOSAL


TO

1). REPLACE EXISTING METAL WINDOWS WITH TIMER FRAMED WINDOWS.


2). REPLACE EXISTING "ASBESTOS" TYPE ROOF WITH BLUE SLATES.

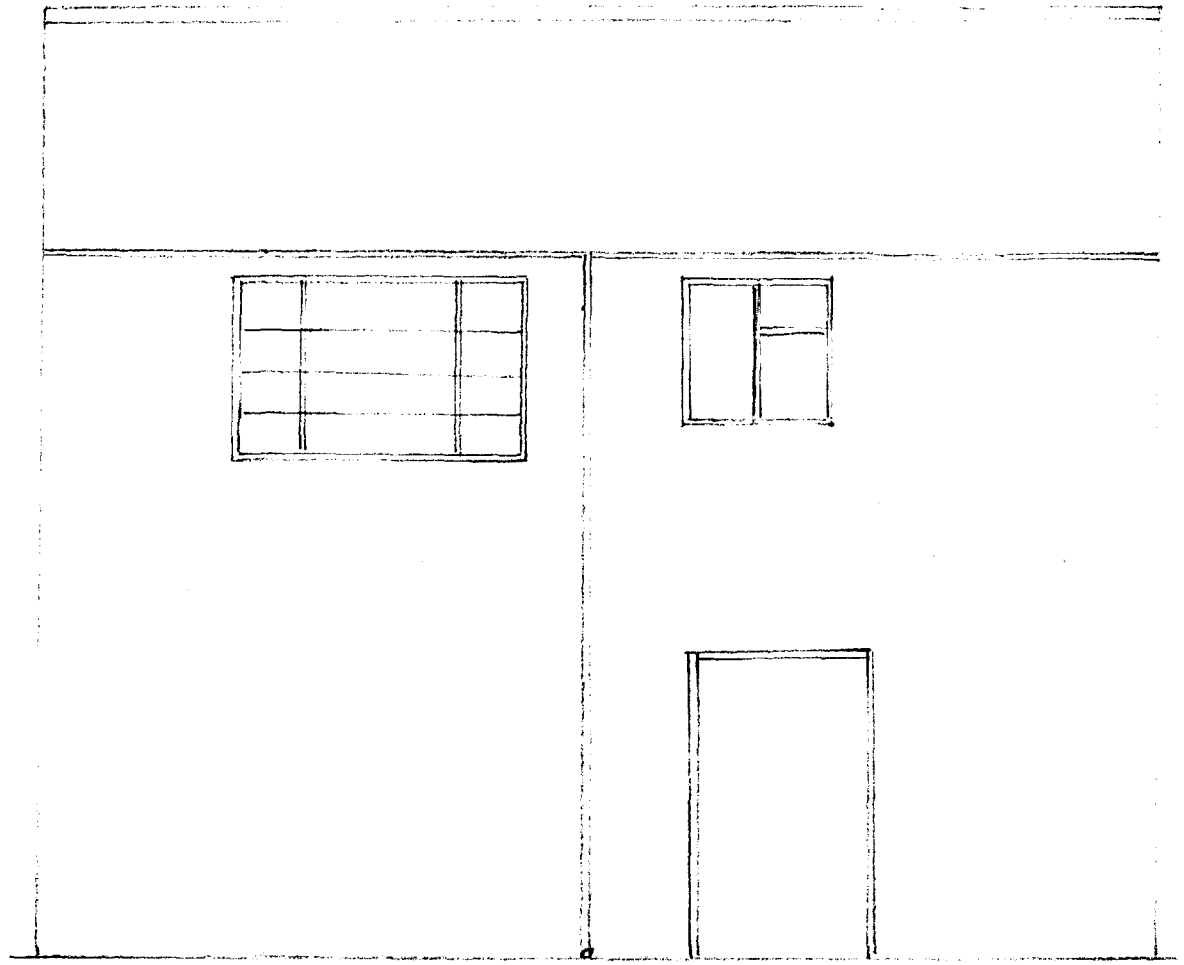


EXISTING ELEVATION. 1:50.

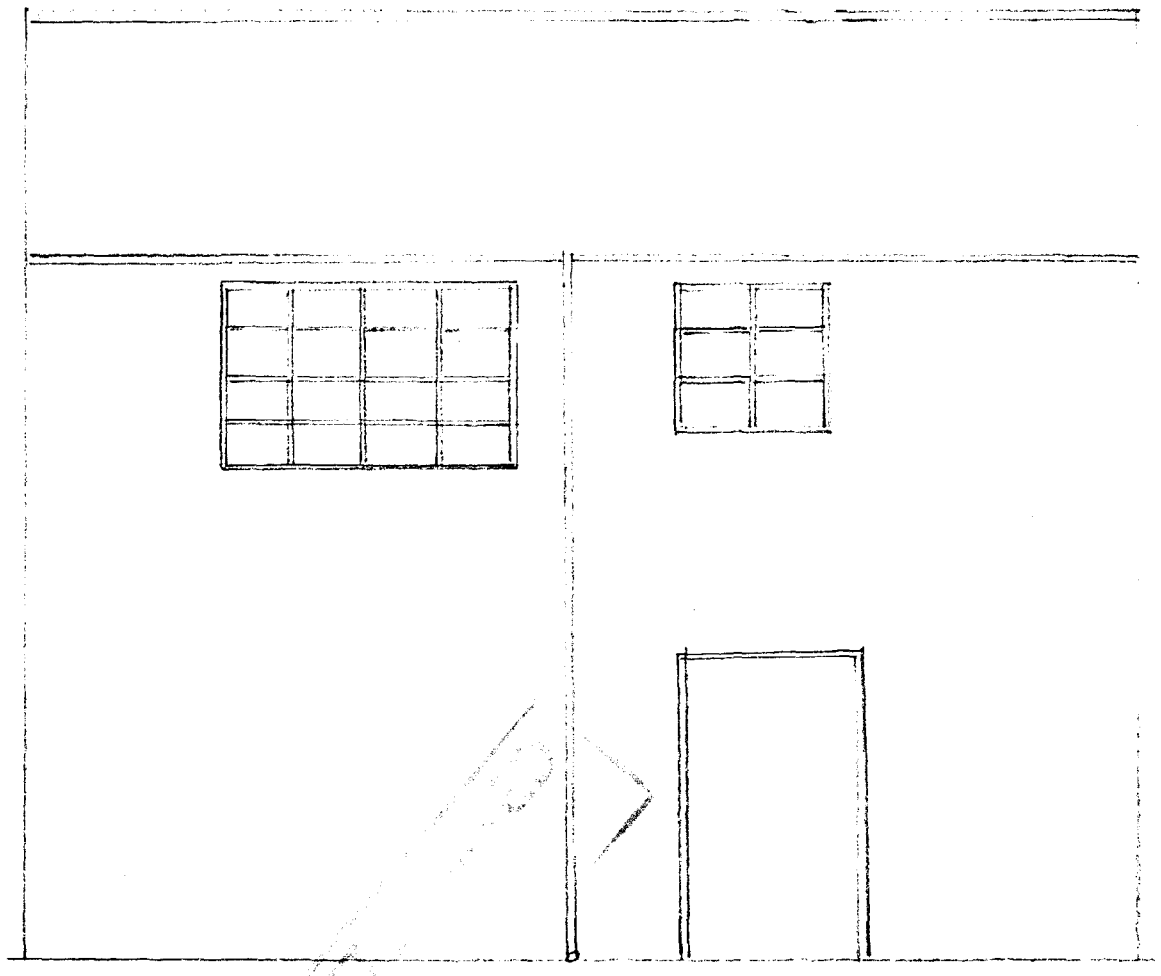

PROPOSED ELEVATION. 1:50.

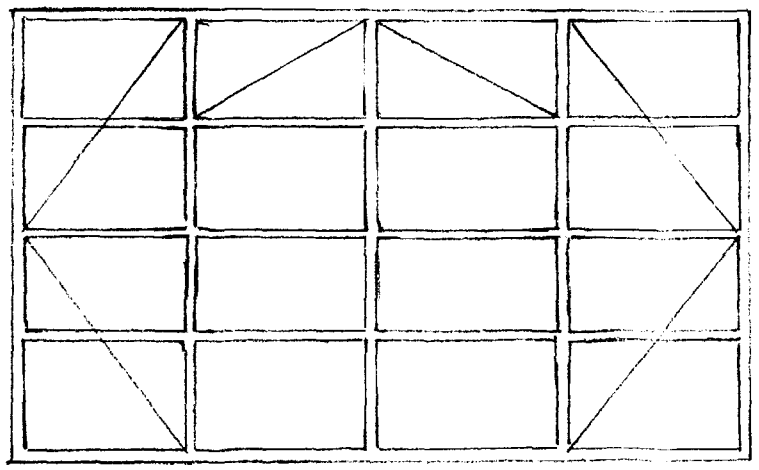


PROPOSED L H. WINDOW. 1:20.

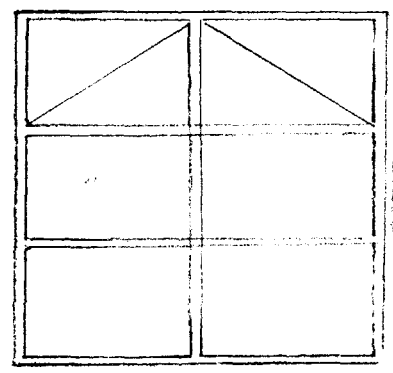

PROPOSED R H. window. 1:20.


...BOROUGH DC
...PLANNING
0 JAN 1997
Ref: 0011/97

ARBERRO
PRE
0011/97

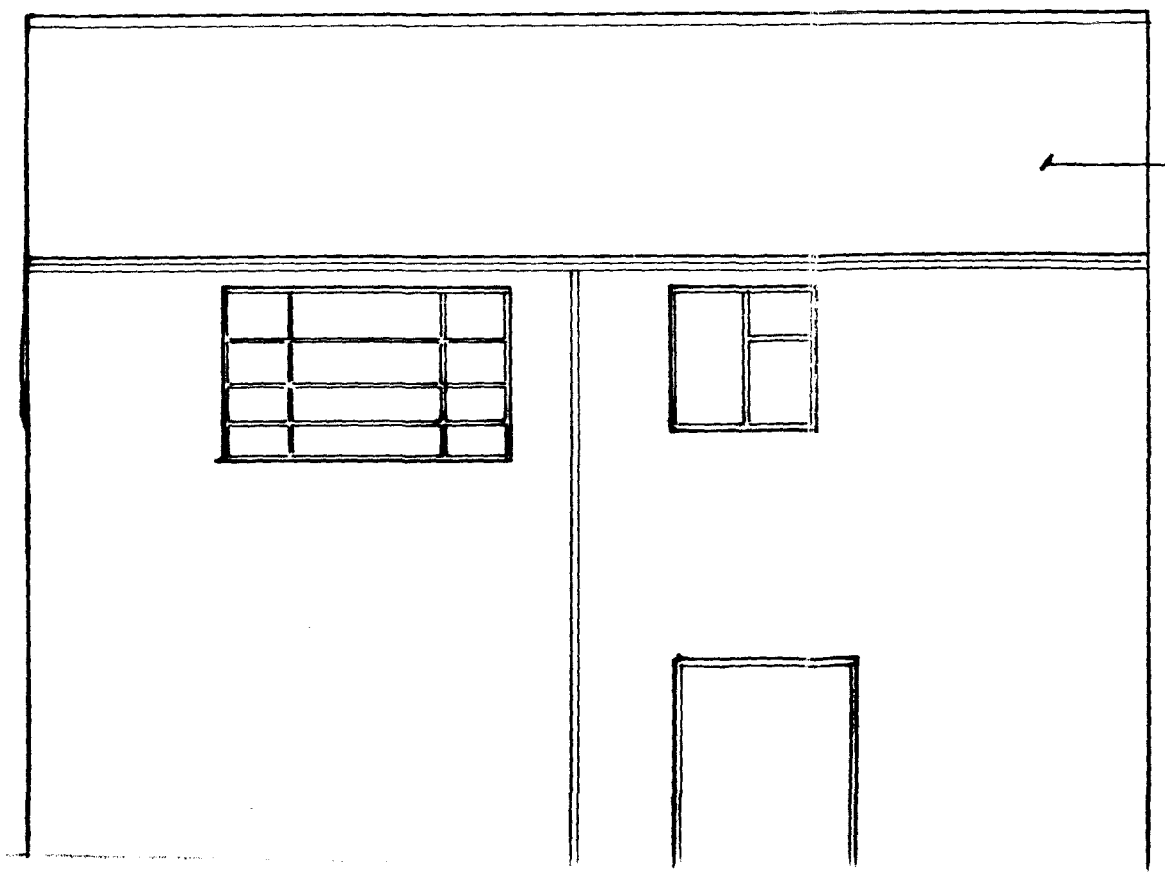

EXISTING CORRUGATED 'PERESTOS' SHEET ROOF COVERING TO BE STRIPPED OFF AND REPLACED USING NATURAL SLATE


EXISTING SINGLE GLAZED METAL WINDOWS TO BE TAKEN OUT AND REPLACED USING PURPOSE MADE SOFTWOOD SINGLE GLAZED SPIRAL BALANCED DOUBLE HUNG SLIDING SASH WITH NEW WEATHERED AND THROATED CONCRETE CILLS.

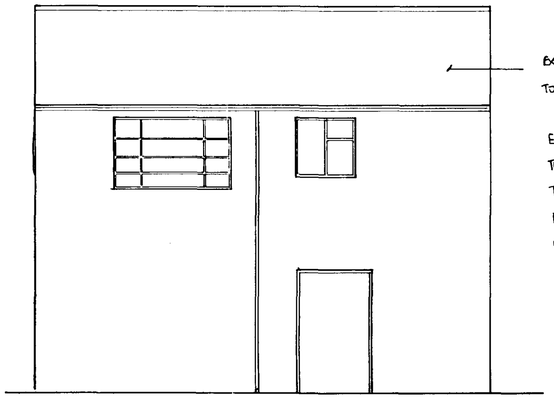


EXISTING ELEVATION TO CHAPEL LANE 1:50

EXISTING CORRUGATED 'ASBESTOS' SHEET ROOF COVERING TO BE STRIPPED OFF AND REPLACED USING NATURAL SLATE


EXISTING SINGLE GLAZED METAL WINDOWS TO BE TAKEN OUT AND REPLACED USING DOUBLE GLAZED TIMBER TOP HUNG CASEMENT WINDOWS IN STYLE OF DOUBLE HUNG SLIDING SASH WITH NEW WEATHERED AND THROATED CONCRETE CILLS.

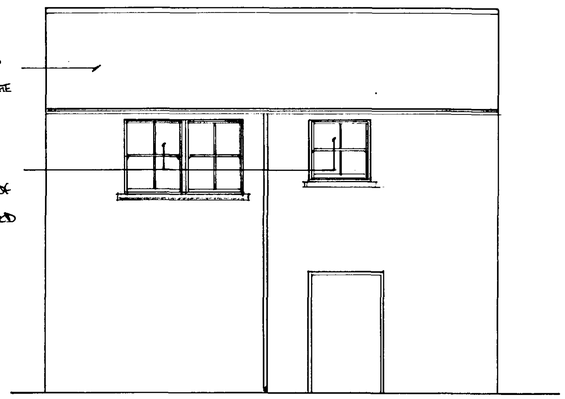


PROPOSED ELEVATION TO CHAPEL LANE 1:50

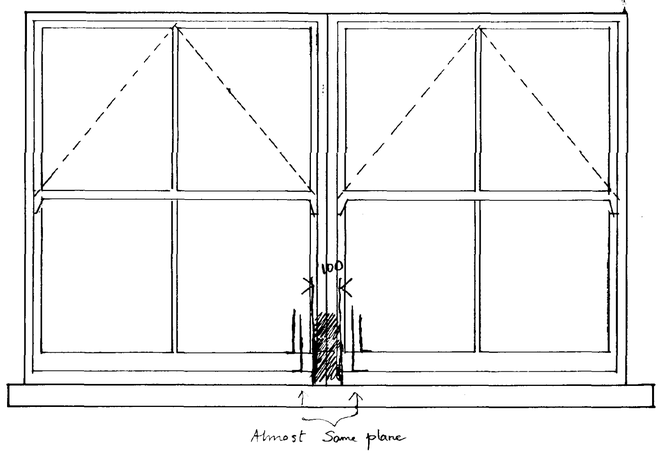


ELEVATION DETAIL 1:10

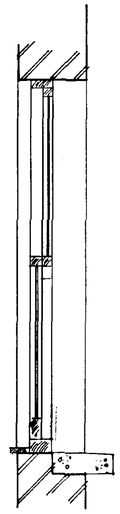

SECTION 1:10

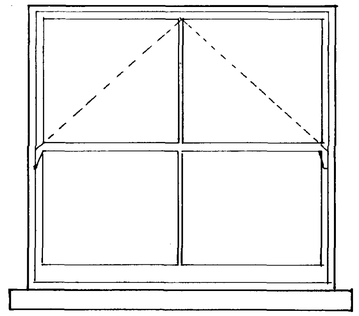

ELEVATION DETAIL 1:10

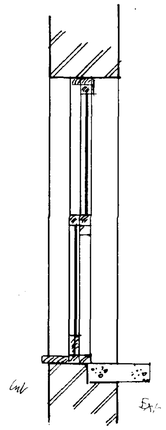

SECTION 1:10

DATE	NO	REVISION	BY

CLIENT

ROD PROPERTY CO. LTD

CONTRACT

YATES SEEDS
CHAPEL LANE
SPALDING
LINCS

DETERMINED

TITLE

EXISTING & PROPOSED FRONT ELEVATION

DRWG NO	SCALE
YATES / 1	1:50 1:20 1:10
DATE	DRAWN BY
MARCH 1997	NCC

NEIL CLARKE & ASSOCIATES
38 NEW ROAD
SPALDING
LINCS
01775 711366

RECEIVED
04 MAR 1997

PEIL DWG 0011/97