


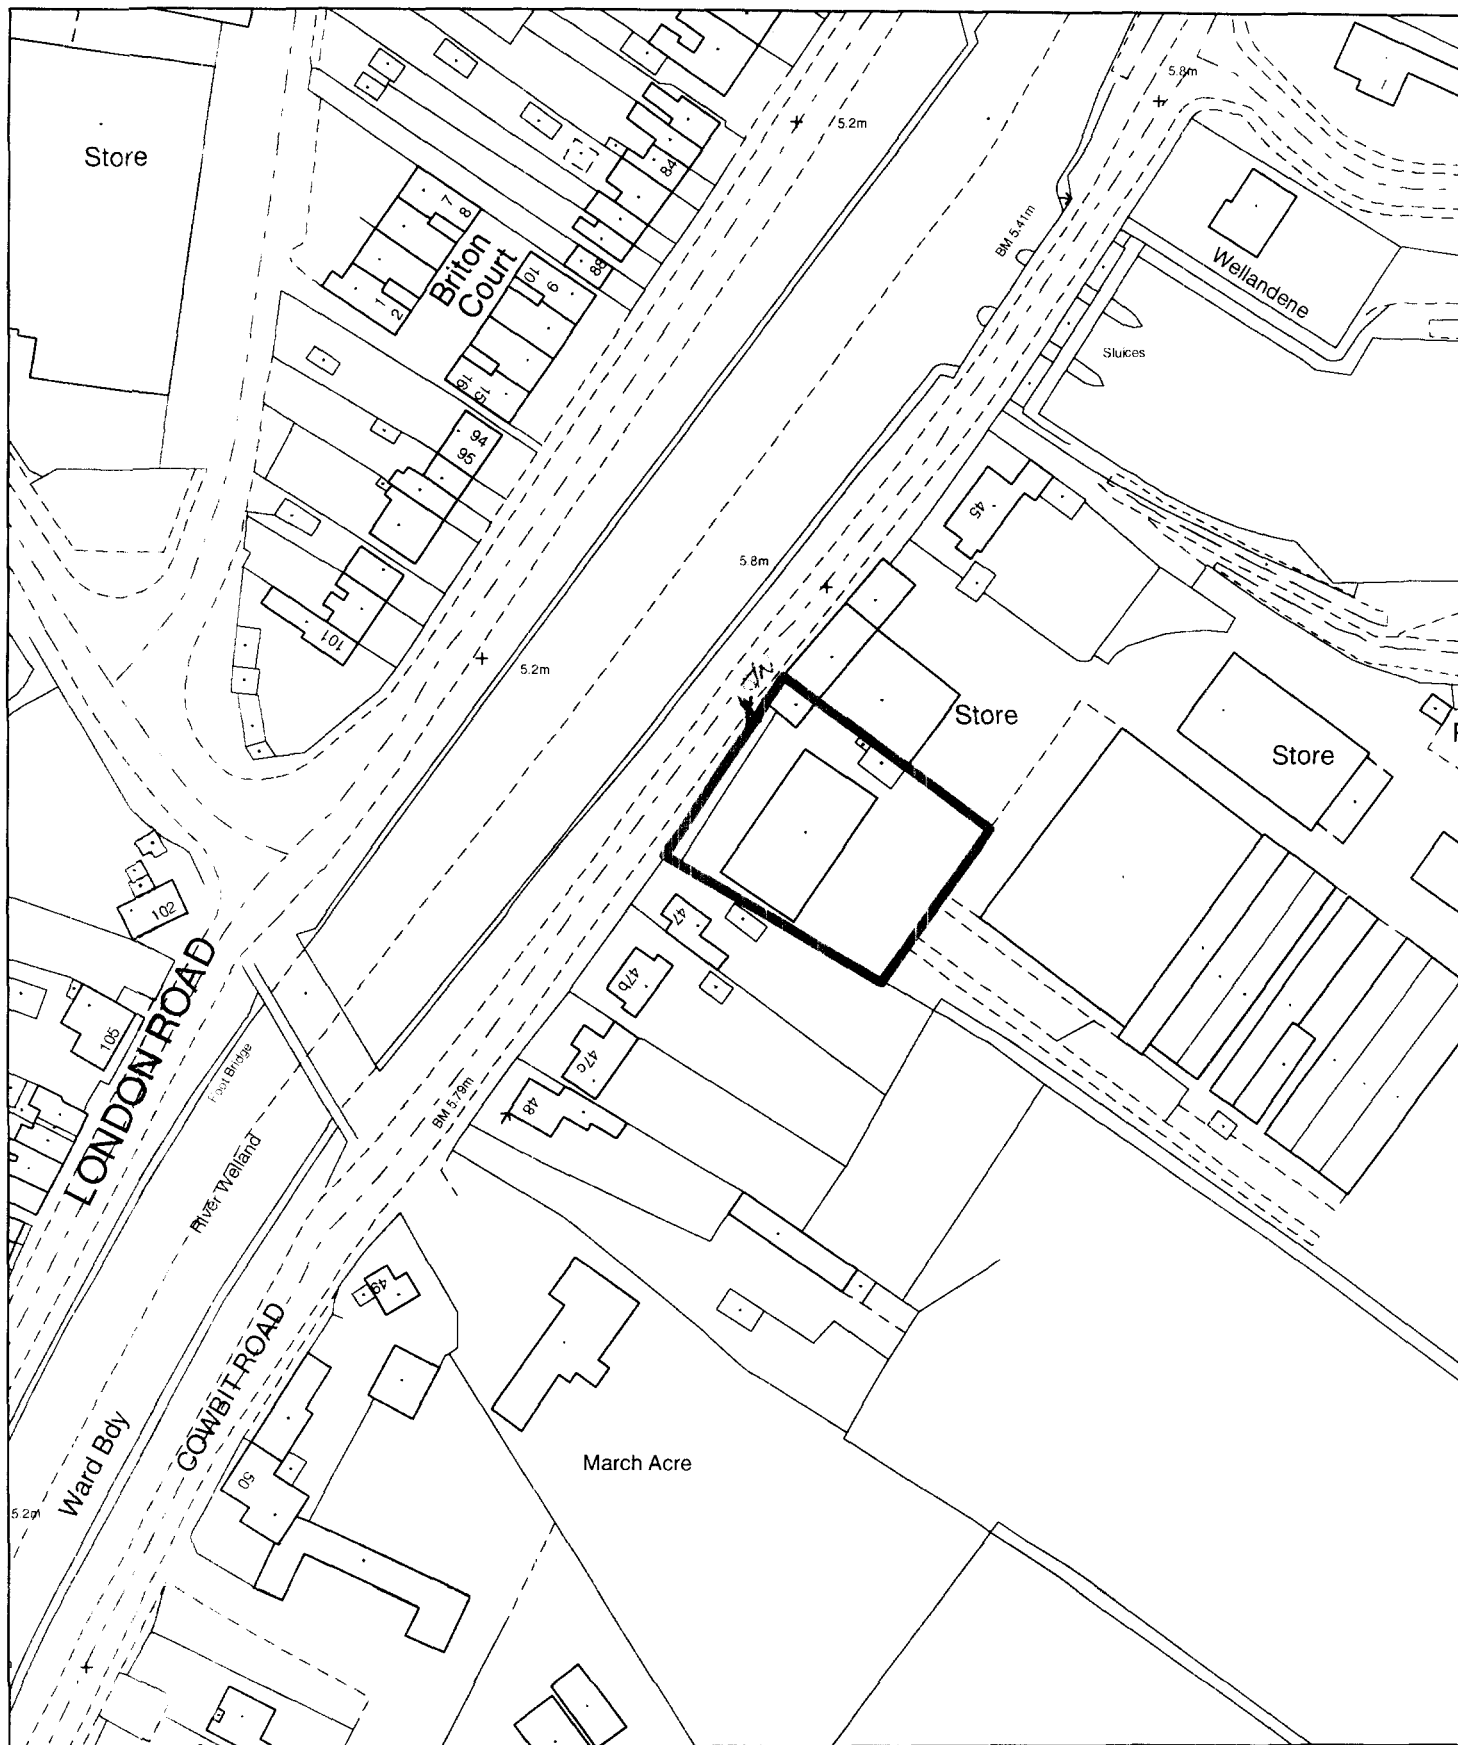

**Planning Application Location Plan
Ward Member Notification**

H16/0013/03


Scale: 1:1250

Planning and Development

Council Offices, Priory Road, Spalding, Lincolnshire
PE11 2XE


PLEASE DO NOT COPY THIS PLAN

This map is reproduced from Ordnance Survey material with permission of Ordnance Survey on behalf of Her Majesty's Stationery Office (c) Crown copyright. Unauthorised reproduction infringes Crown copyright and may lead to prosecution or civil proceedings. South Holland District Council LA079413 2003

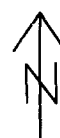

12105

LOCATION PLAN

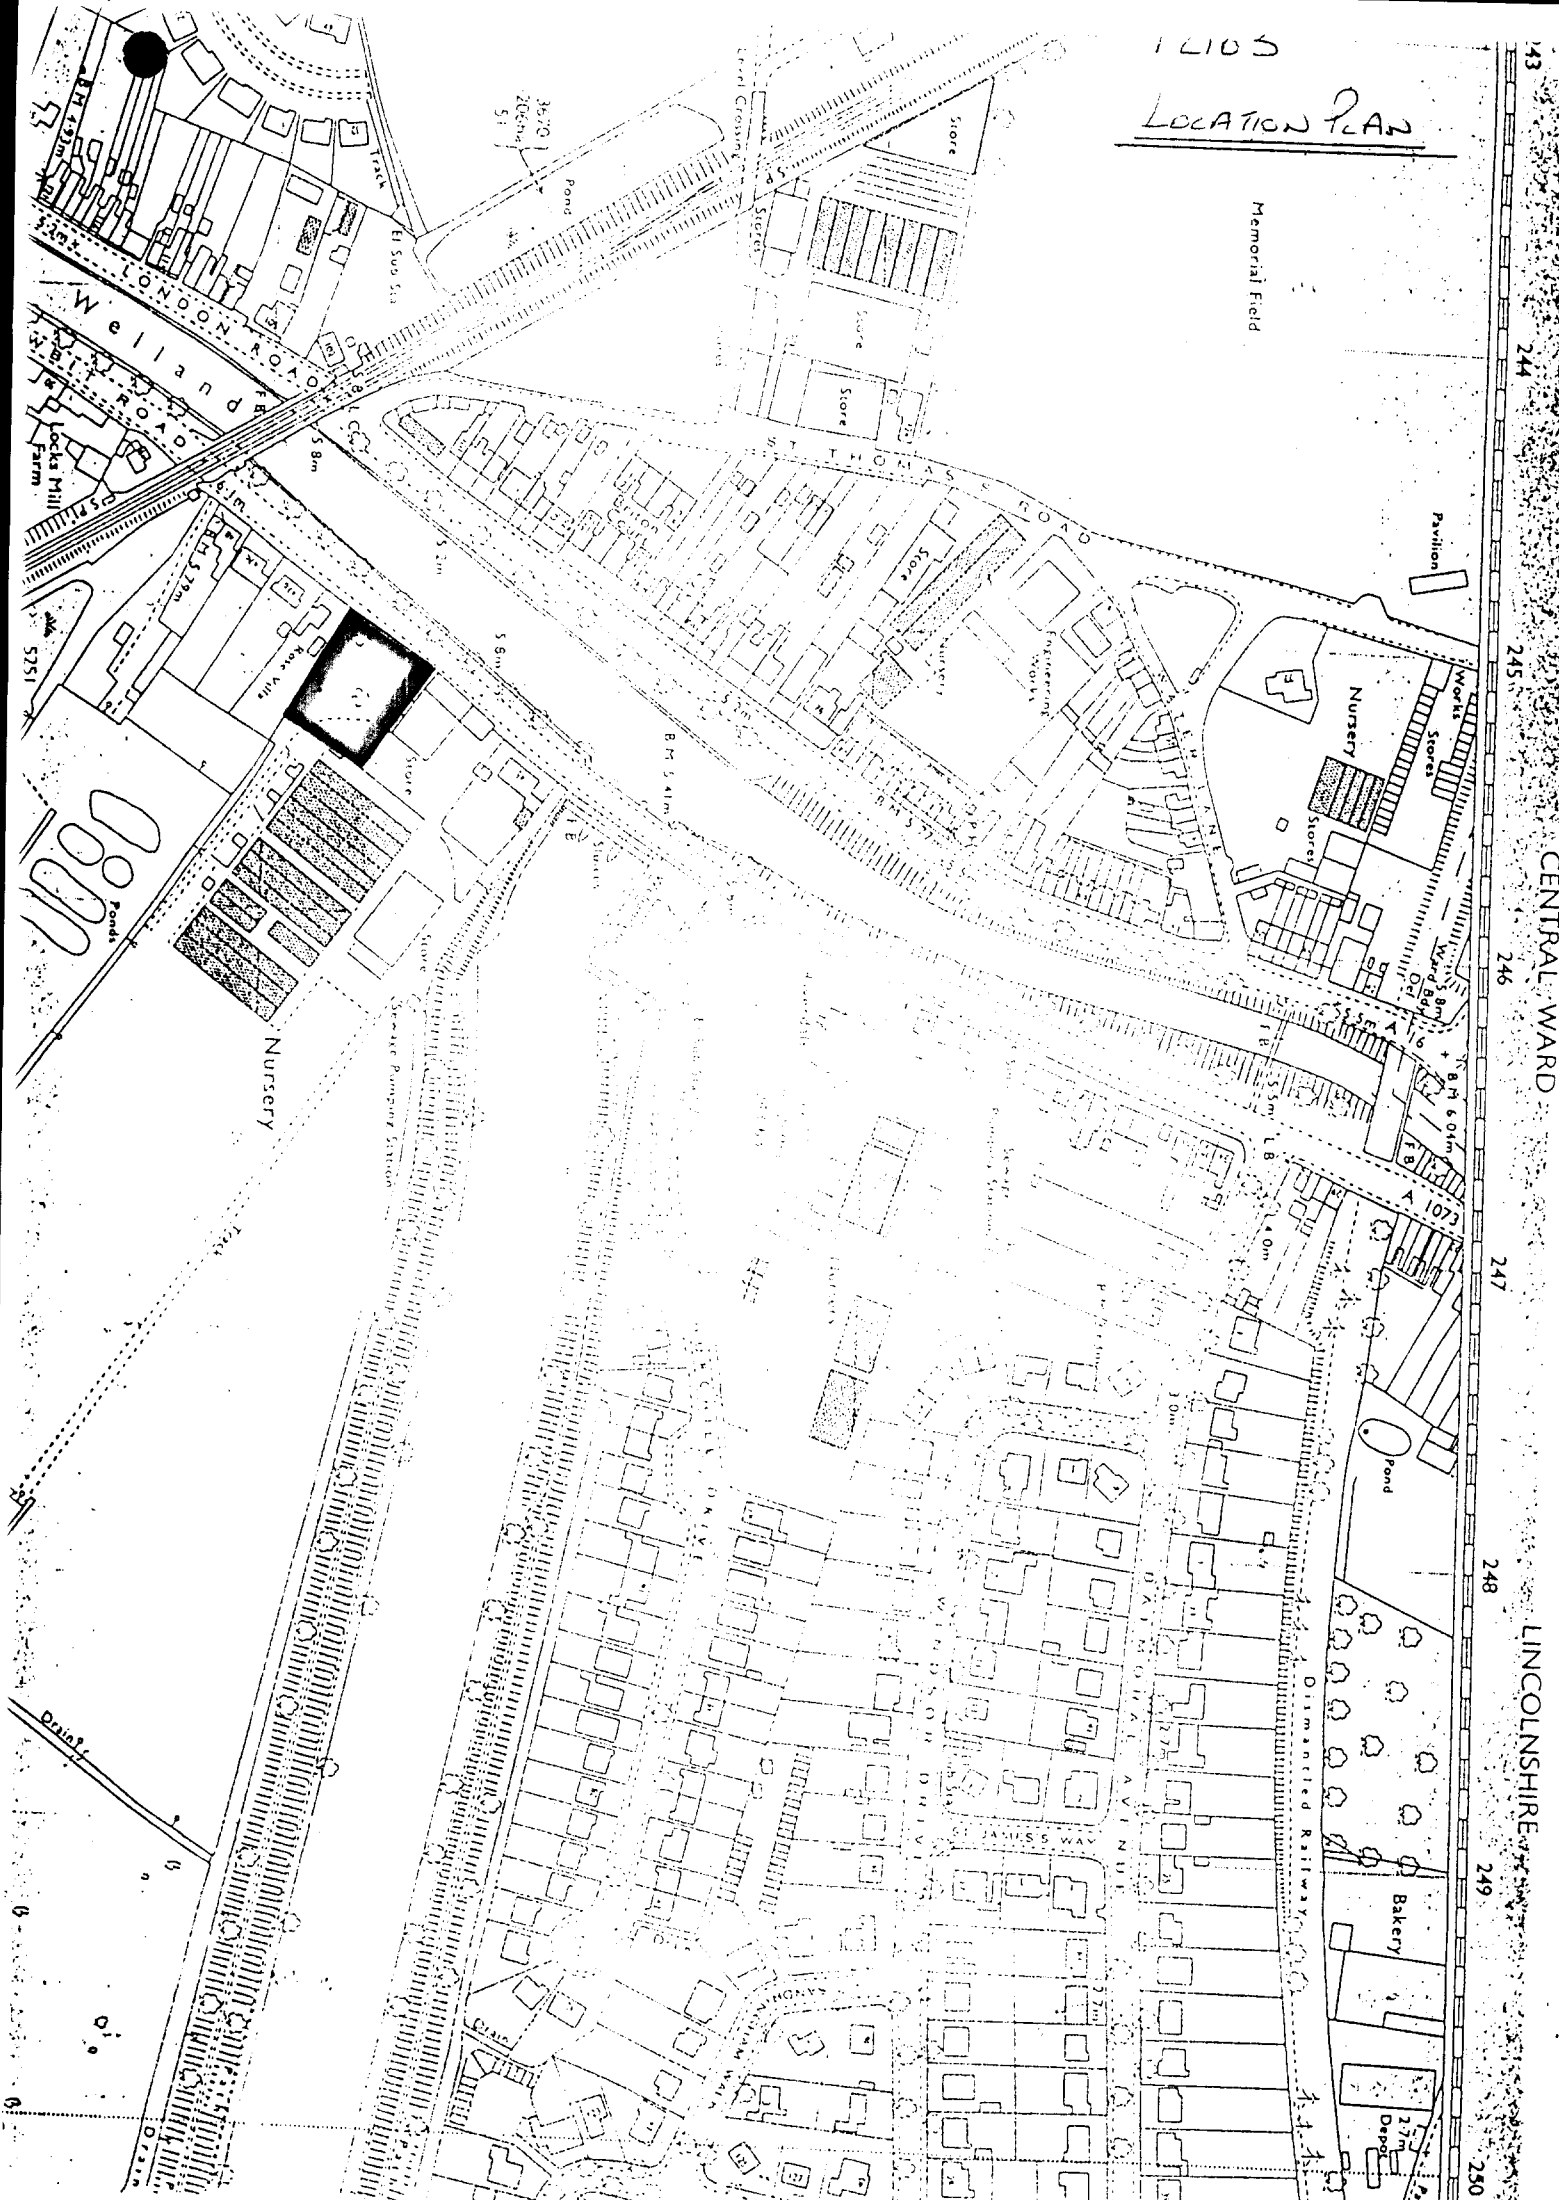

CENTRAL WARD
243
244
245
246
247
248
249
250
LINCOLNSHIRE

Sluice

B

5.8m

45

43 +

Store

47

47b

47