


Memorial Field
0013/03
- 6 JAN 2003

Revestment



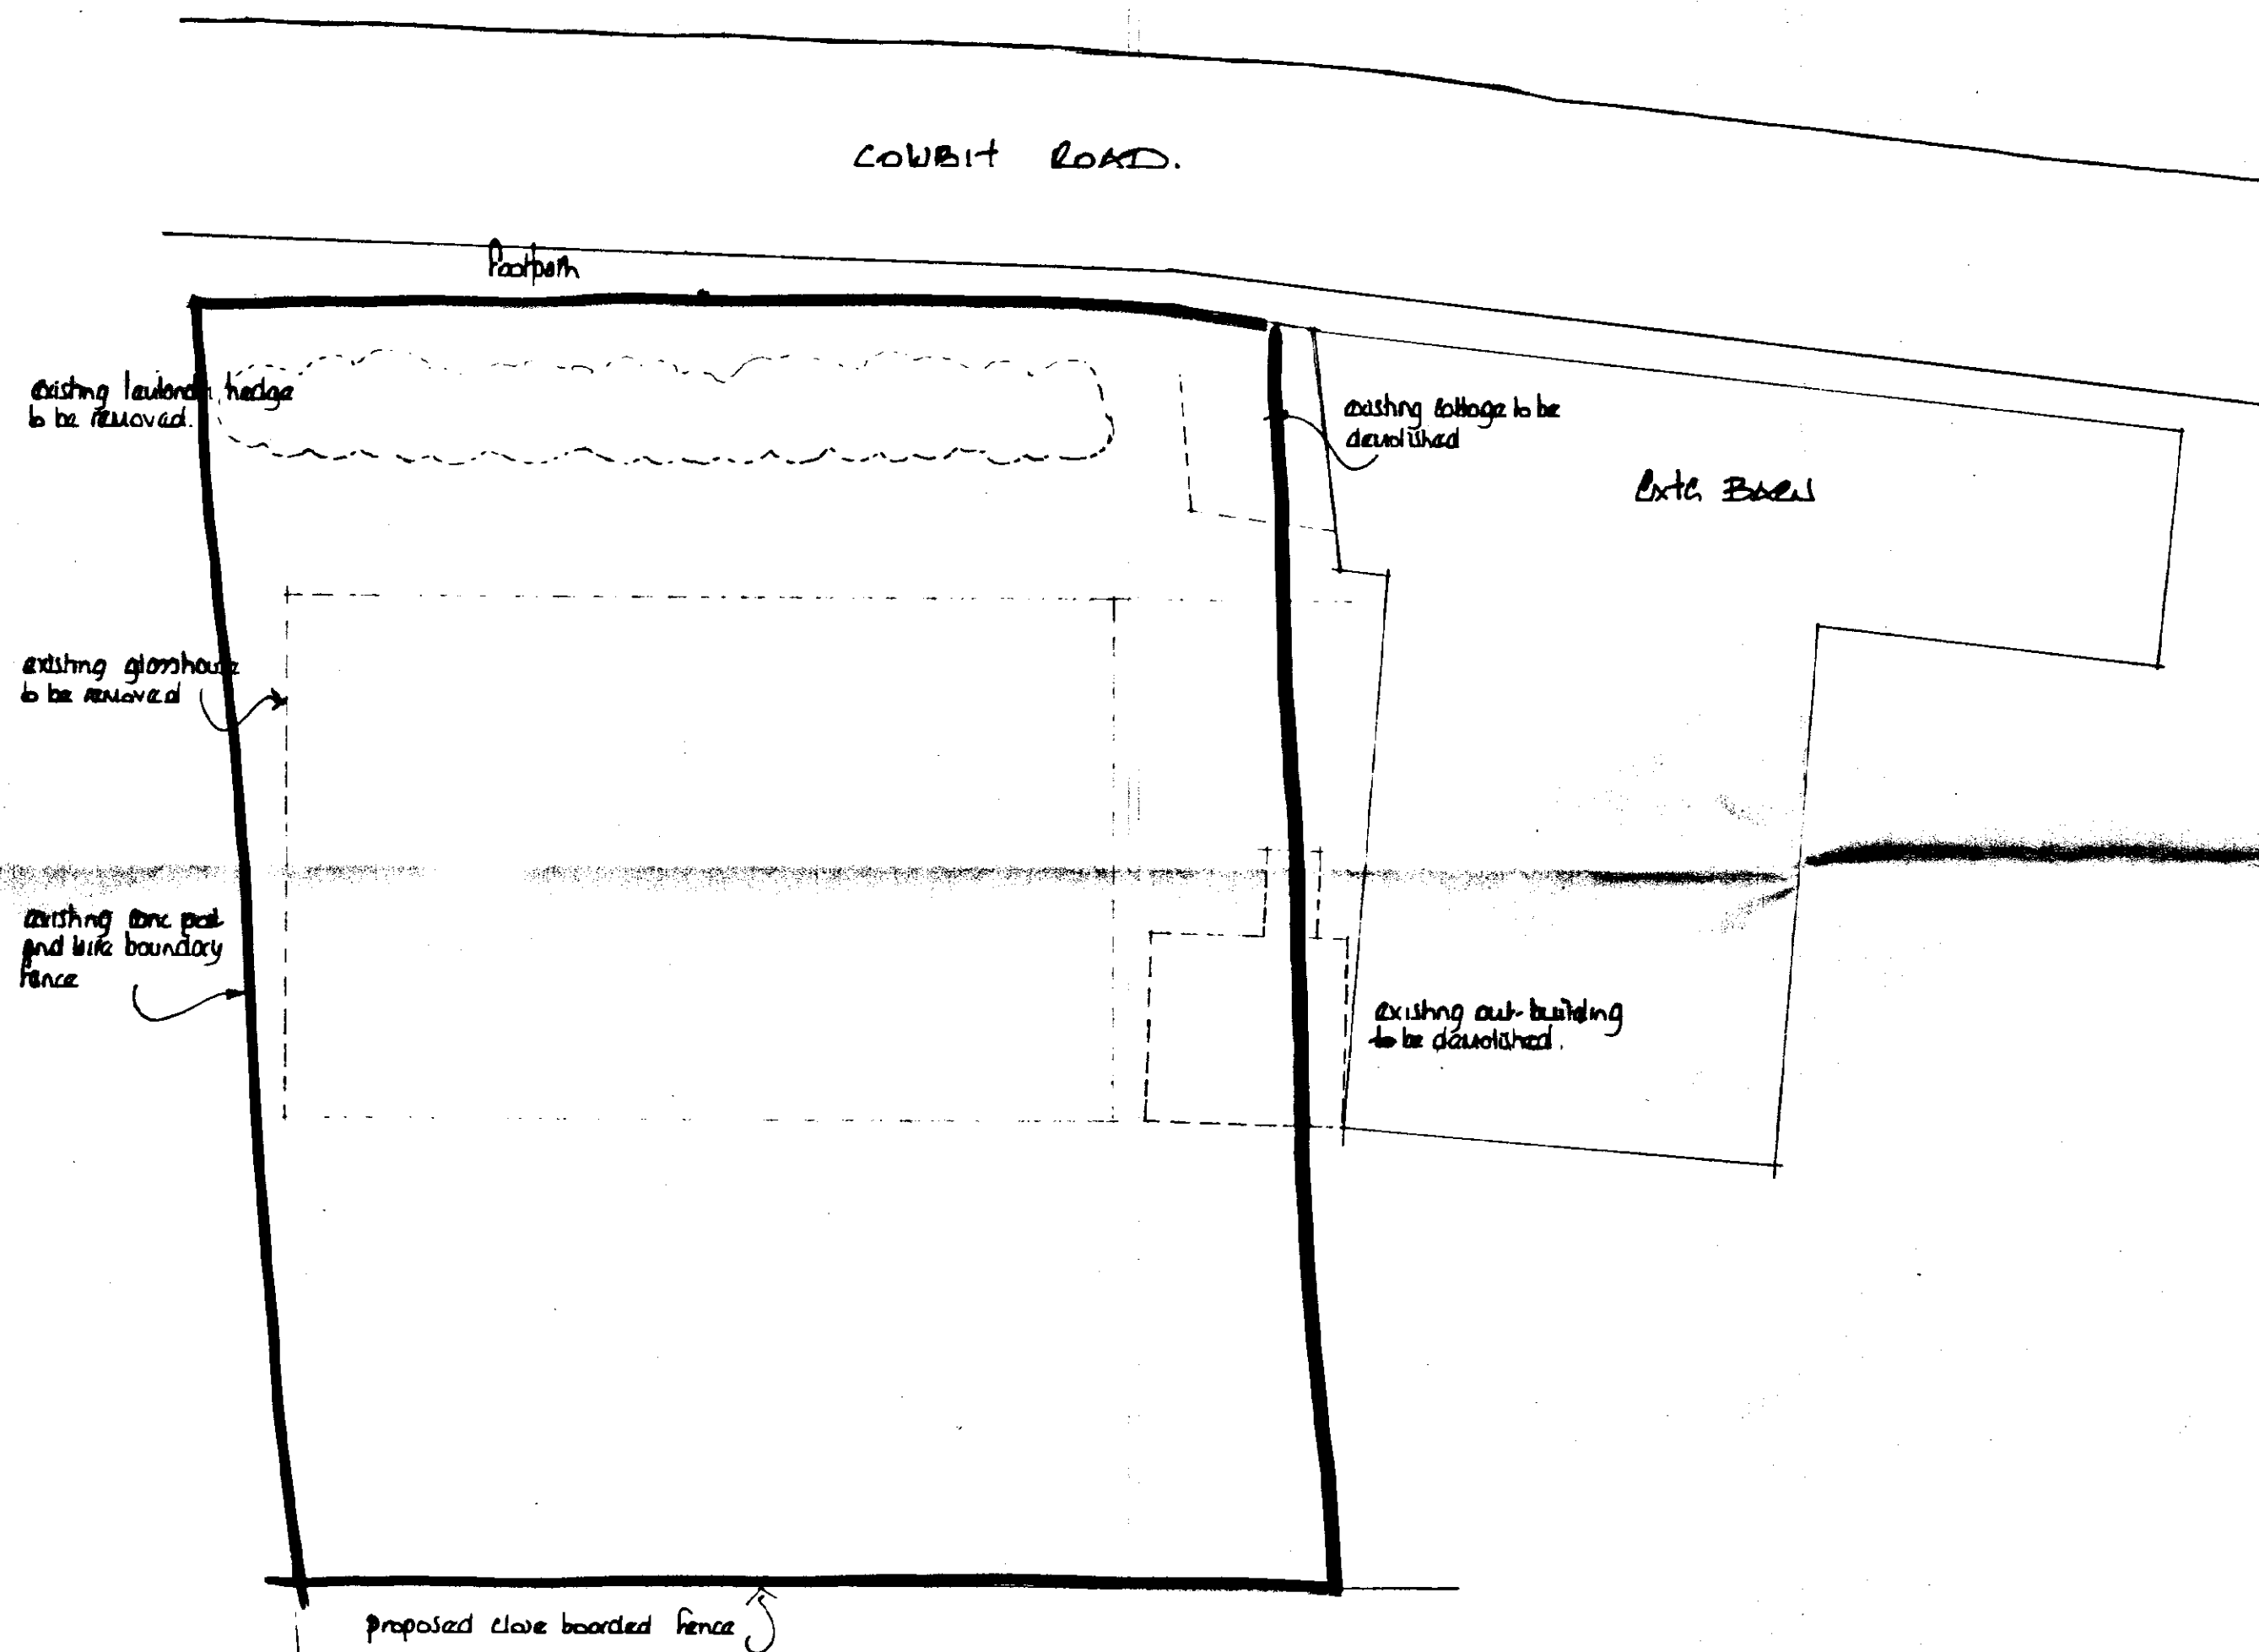

SHDC
Planning & Development
- 6 JAN 2003
Ref 0013103

DETERMINED
PLAN

A		Date	Revisions
© copyright			
East Midlands Design Associates "Willow Lodge", Horseshoe Road, Spalding, Lincs. PE11 3JA Tel: Spalding (0775) 787988			
Client			
Job Title Residential Development of Cowbit Road Spalding Lincs			
Drawing Title Block Plan			
Scale 1:200			
Date 02/02/03	Drawn by A1		
Dwg No 02/09/01		Rev	