




NORTH

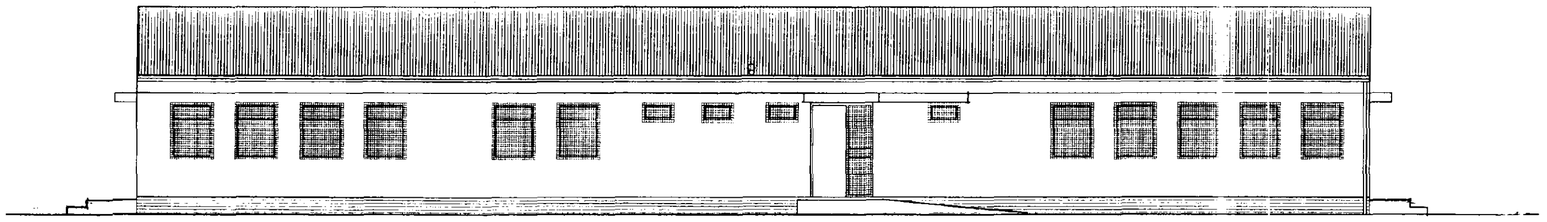

SOUTH

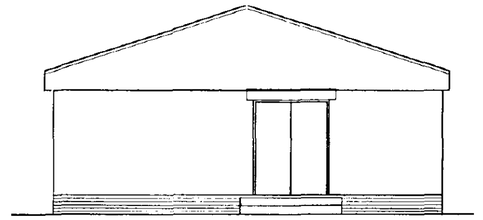


WEST

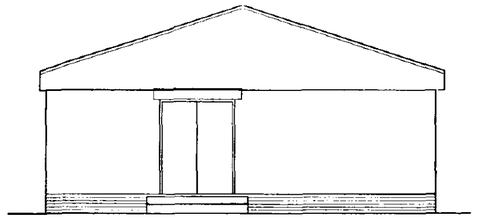

EAST

ELEVATIONS

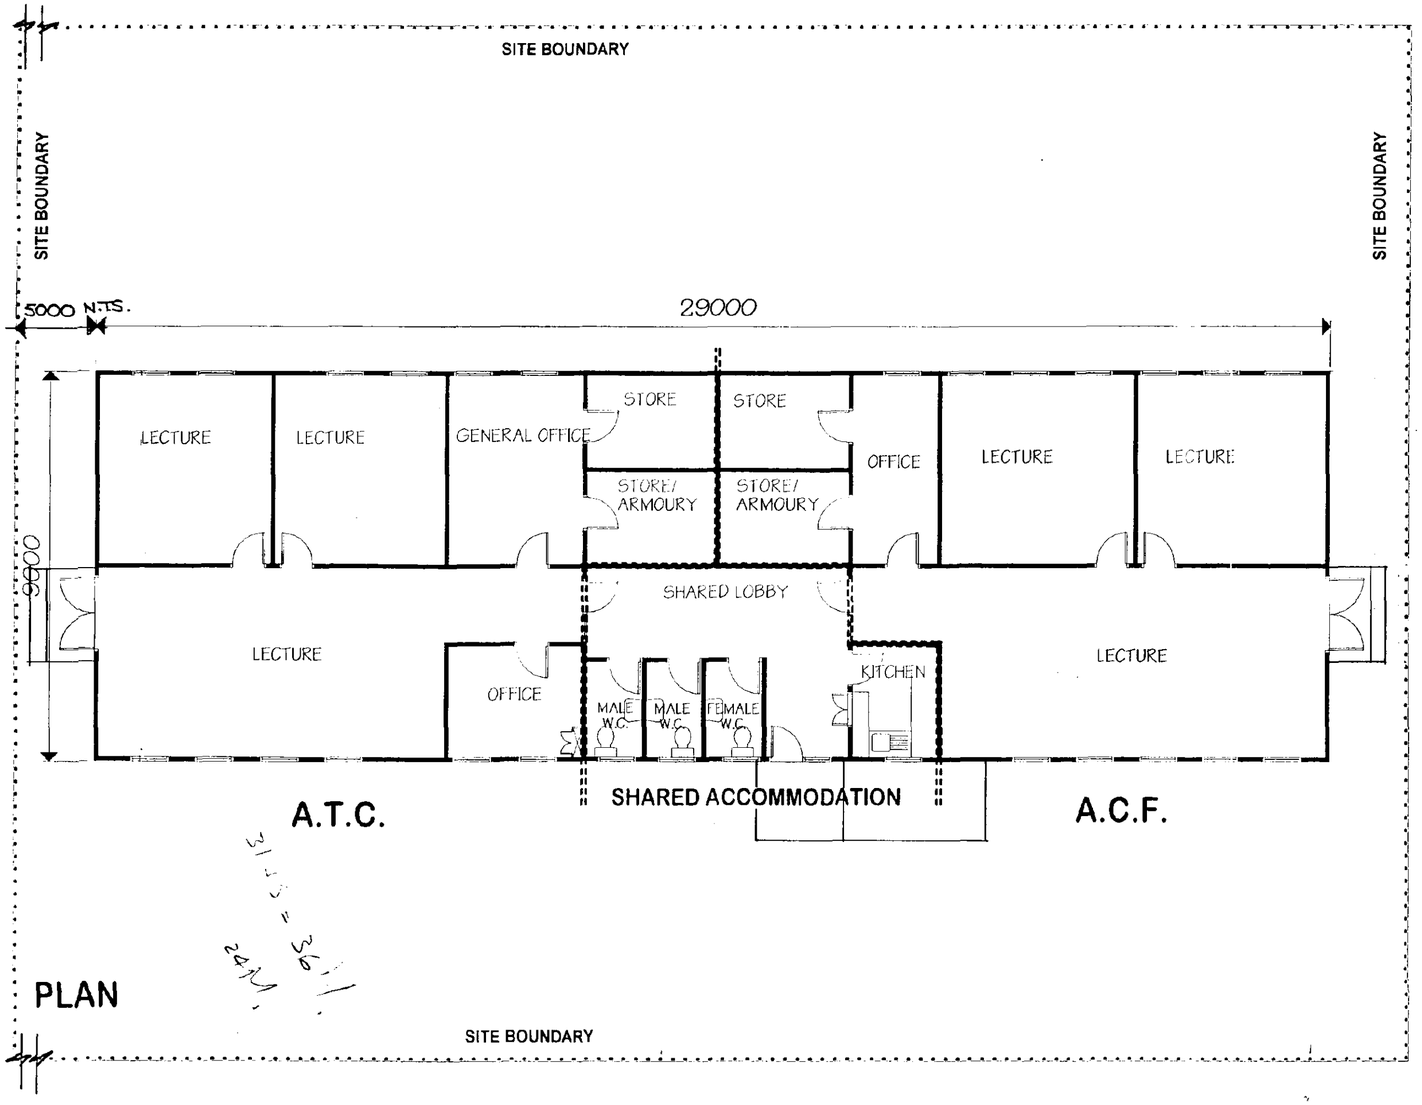

PLAN

EXTERNAL FINISHES

ROOF:
Profiled plastic coated steel
Colour: svelte grey

WALLS:
Plywood panels finished in plastic coated steel face.
Colour: svelte grey.

PLINTH:
Brick
Concrete natural grey.

WINDOWS:
Anodised aluminium frames, self-finish
Galvanised window guards, self finish

DOORS:
Entrance and Fire exit-plastic coated steel faced
Colour: svelt grey.

RAINWATER GOODS:
PVC gutters and downpipes
Colour: black.

REVISIONS	DRAWN BY	AUTHORISED	DATE

DRAWING RECORD

PRELIMINARY

BUILDING DESIGN PARTNERSHIP
38 CARVER STREET
SHEFFIELD S1 4FY
TELEPHONE 01142 731641
FAX 01142 701878

JOB TITLE
A.C.F./A.T.C. ACCOMMODATION
SPALDING, LINCOLNSHIRE

DRAWING TITLE
PLAN & ELEVATIONS

SCALE	DRAWN BY	DATE
1:100	DB	JAN 96

JOB NUMBER	DRAWING NUMBER	REVISIONS
H1706	(2-) A 01	.

C.A.D. file information :
C:\CAD\BDP\SPALDING\PROPB.CAD

0015/96