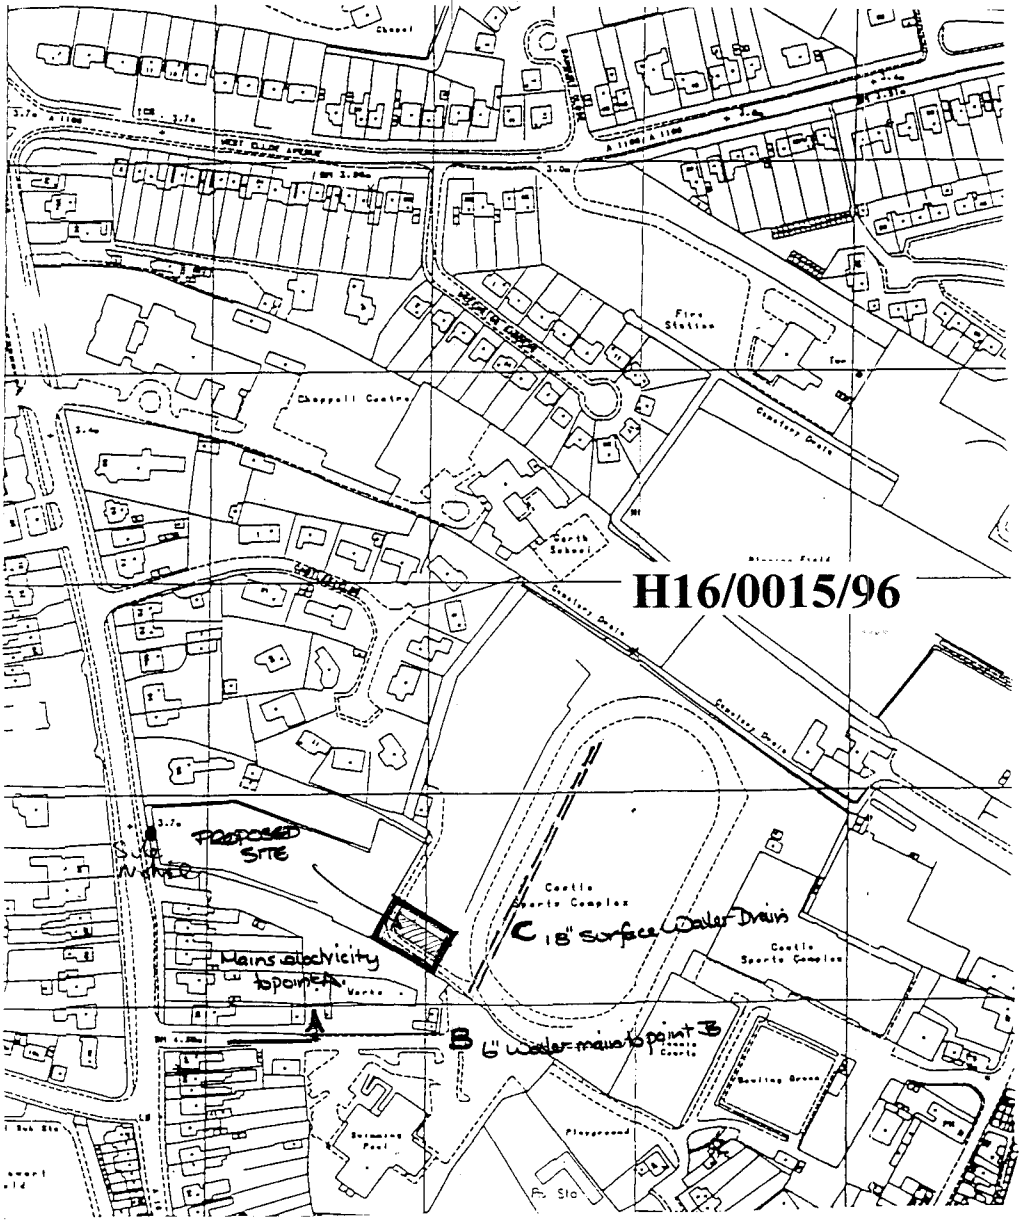



| | | | |
|---|---|---|---|
| TITLE: A.C.F./A.T.C. ACCOMMODATION, SPALDING, LINCOLNSHIRE. LOCATION PLAN | | | |
| JOB NUMBER E1706 | | DRAWING NUMBER (0-)A 02 | |
| DATE JAN 96 | SCALE 1: 2500 | DRAWN BY DB | AUTHORISED |

BUILDING DESIGN PARTNERSHIP
38 CARVER STREET
SHEFFIELD S1 4FY
TELEPHONE 0114 2731641
FAX 0114 2701878