



# Proposed Bon Marche Store 21 Bridge Street, Spalding

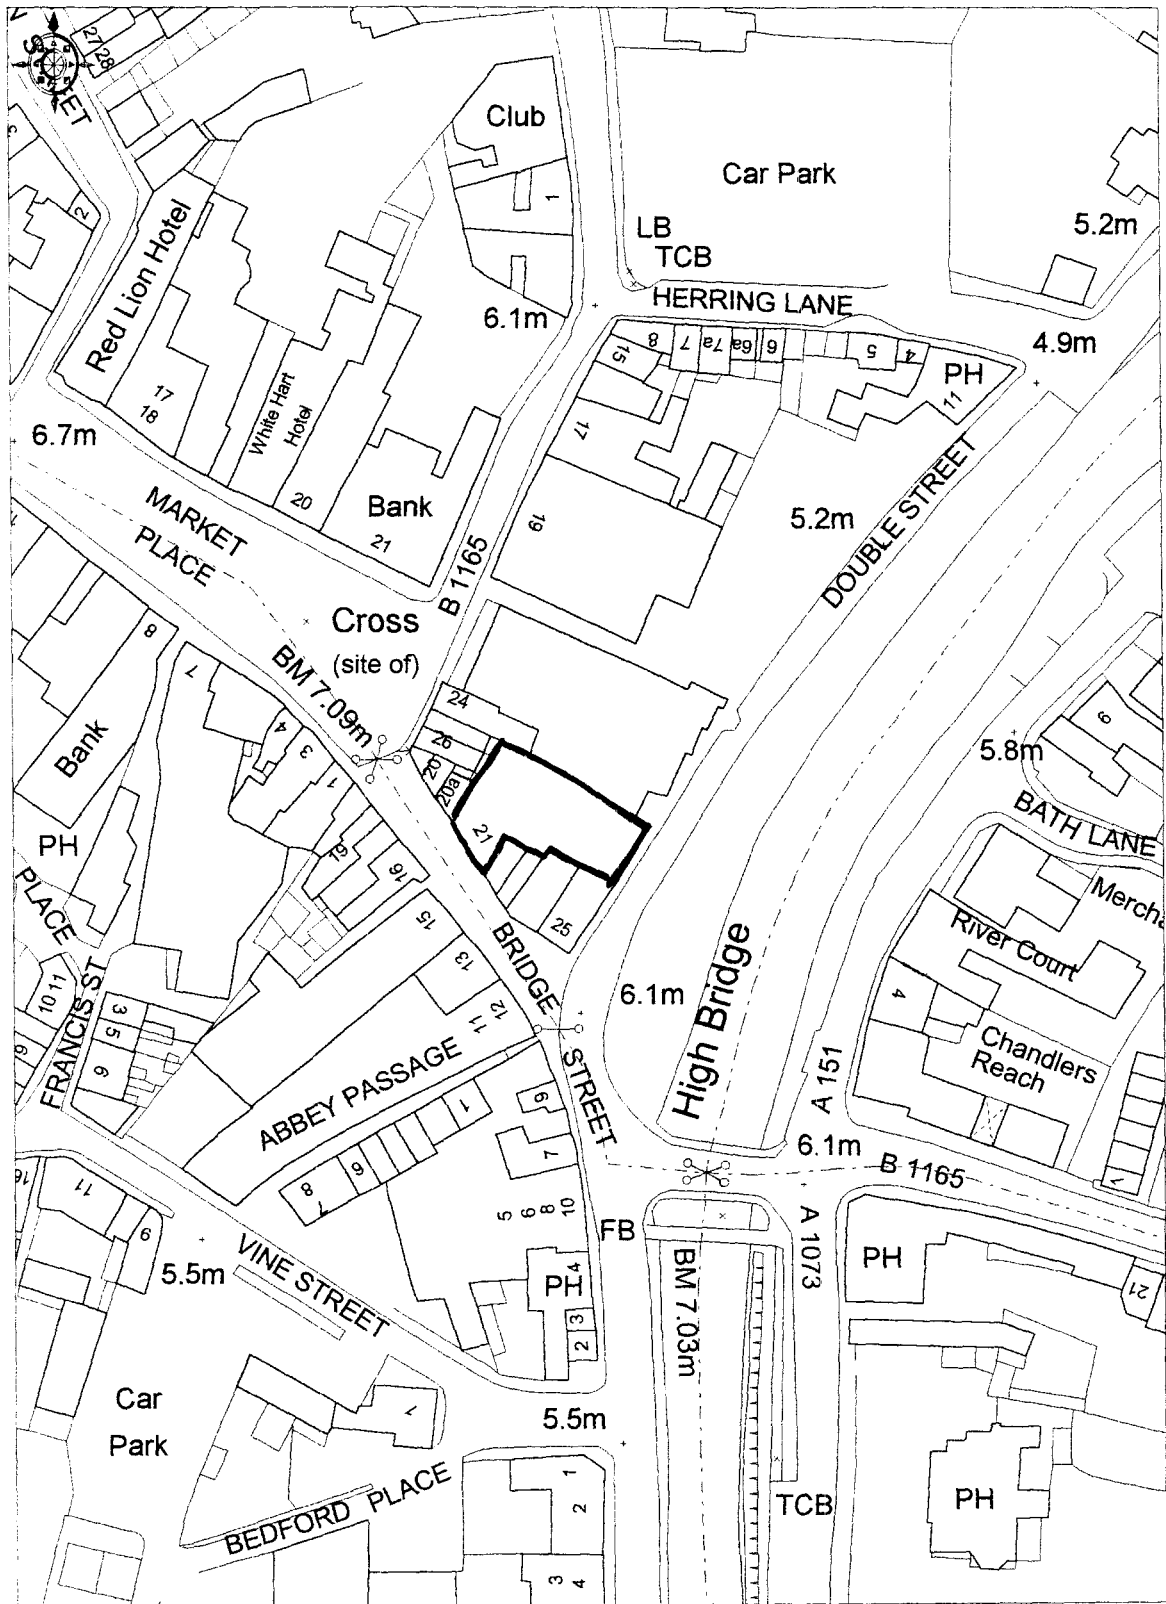

Ordnance Survey

© Crown copyright 2002. All rights reserved. Licence Number 100020449. Survey Scale - 1:2500. Plotted Scale - 1:1250.

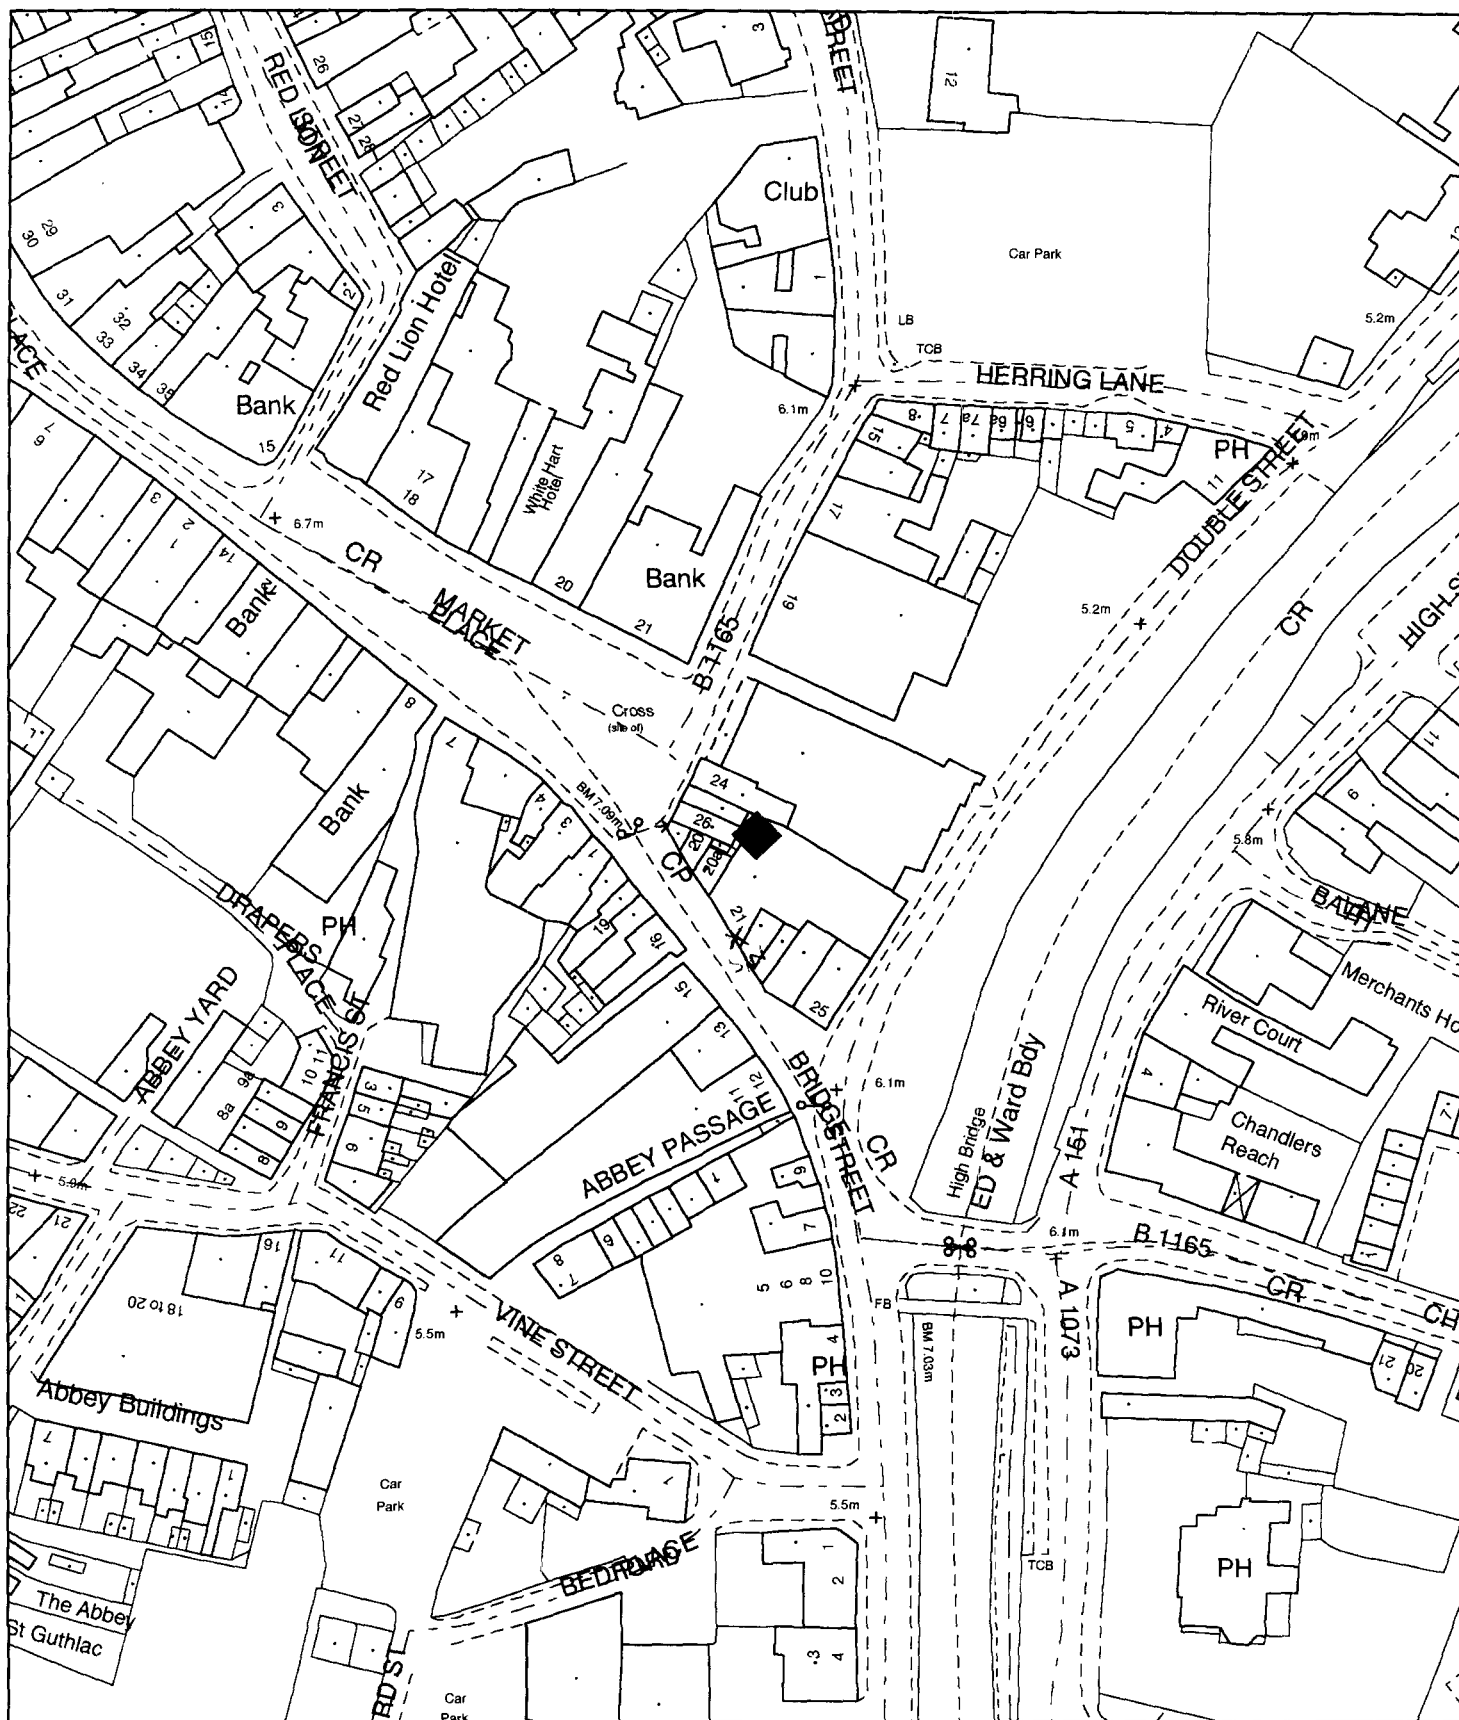

# **Planning Application Location Plan** **Ward Member Notification**

**H16/0017/02**

Scale: 1:1250

**FILE COPY**

Planning and Development

Council Offices, Priory Road, Spalding, Lincolnshire  
 PE11 2XE

PLEASE DO NOT COPY THIS PLAN  
 This map is reproduced from Ordnance Survey material with  
 permission of Ordnance Survey on behalf of Her Majesty's  
 Stationery Office (c) Crown copyright. Unauthorised reproduction  
 infringes Crown copyright and may lead to prosecution or civil  
 proceedings. South Holland District Council LA079413 2002

