




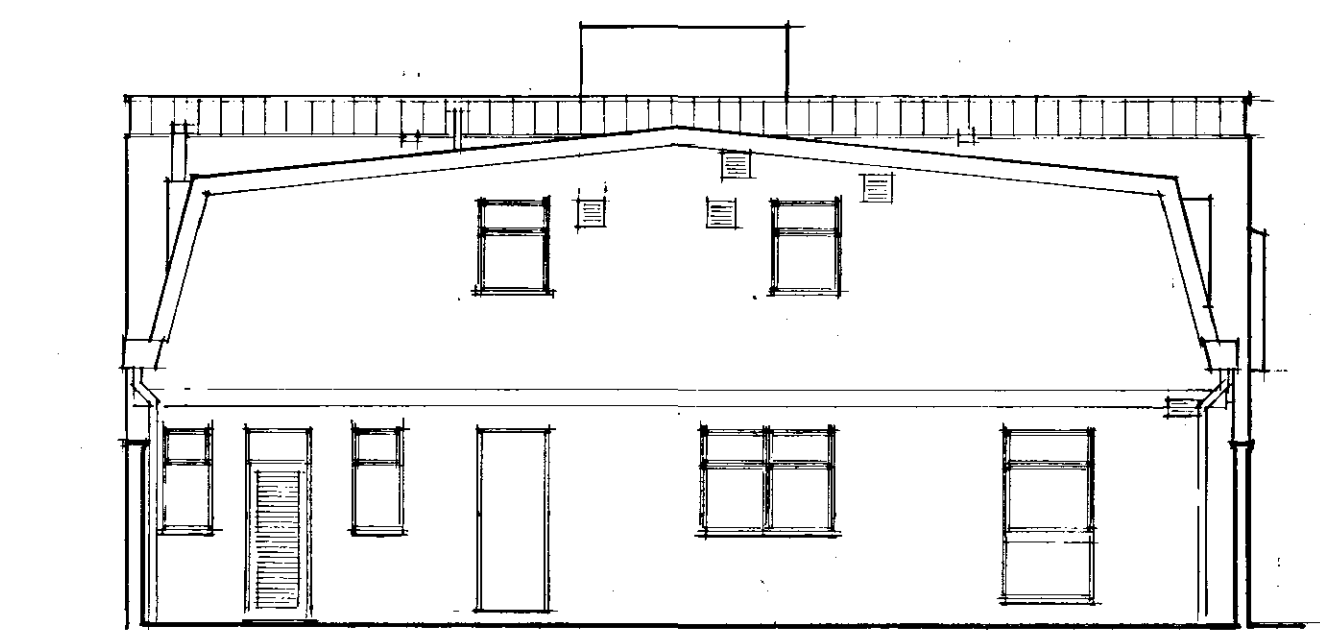


south west 1-100

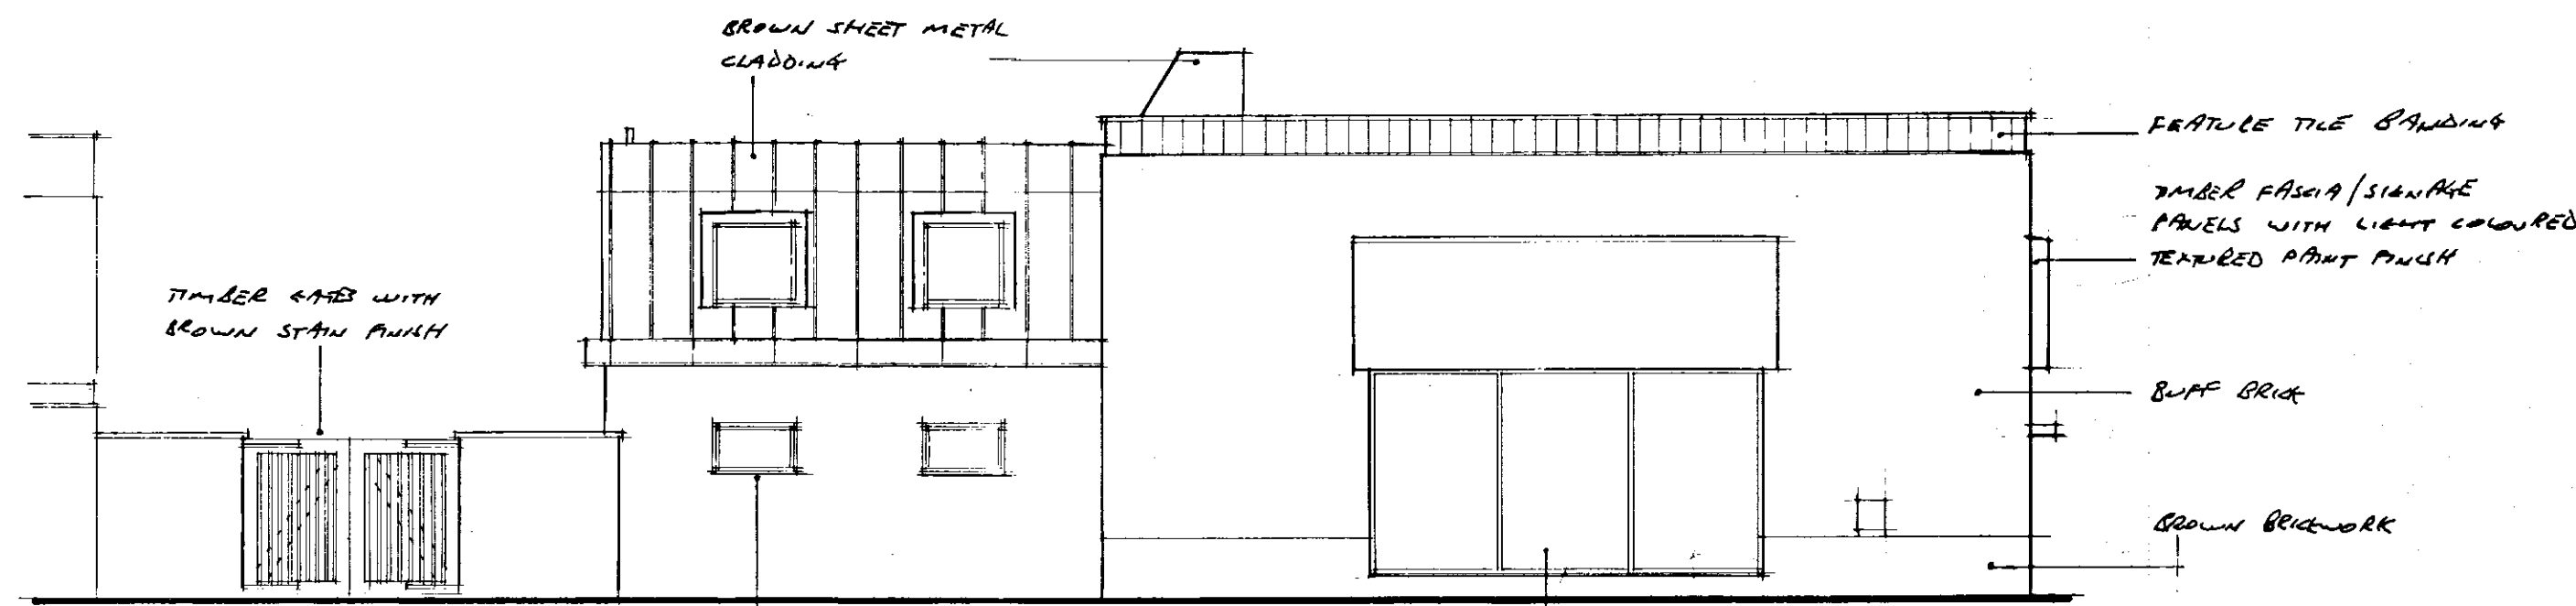


south east 1-100

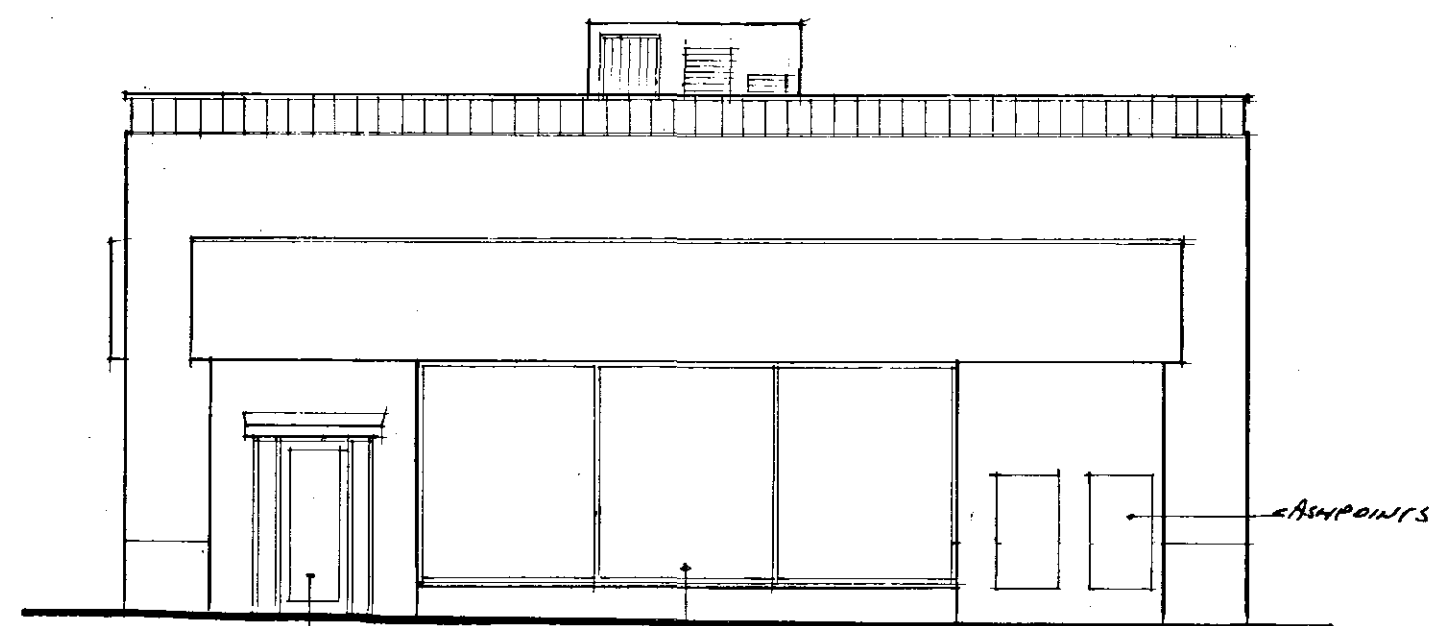

north east 1-100

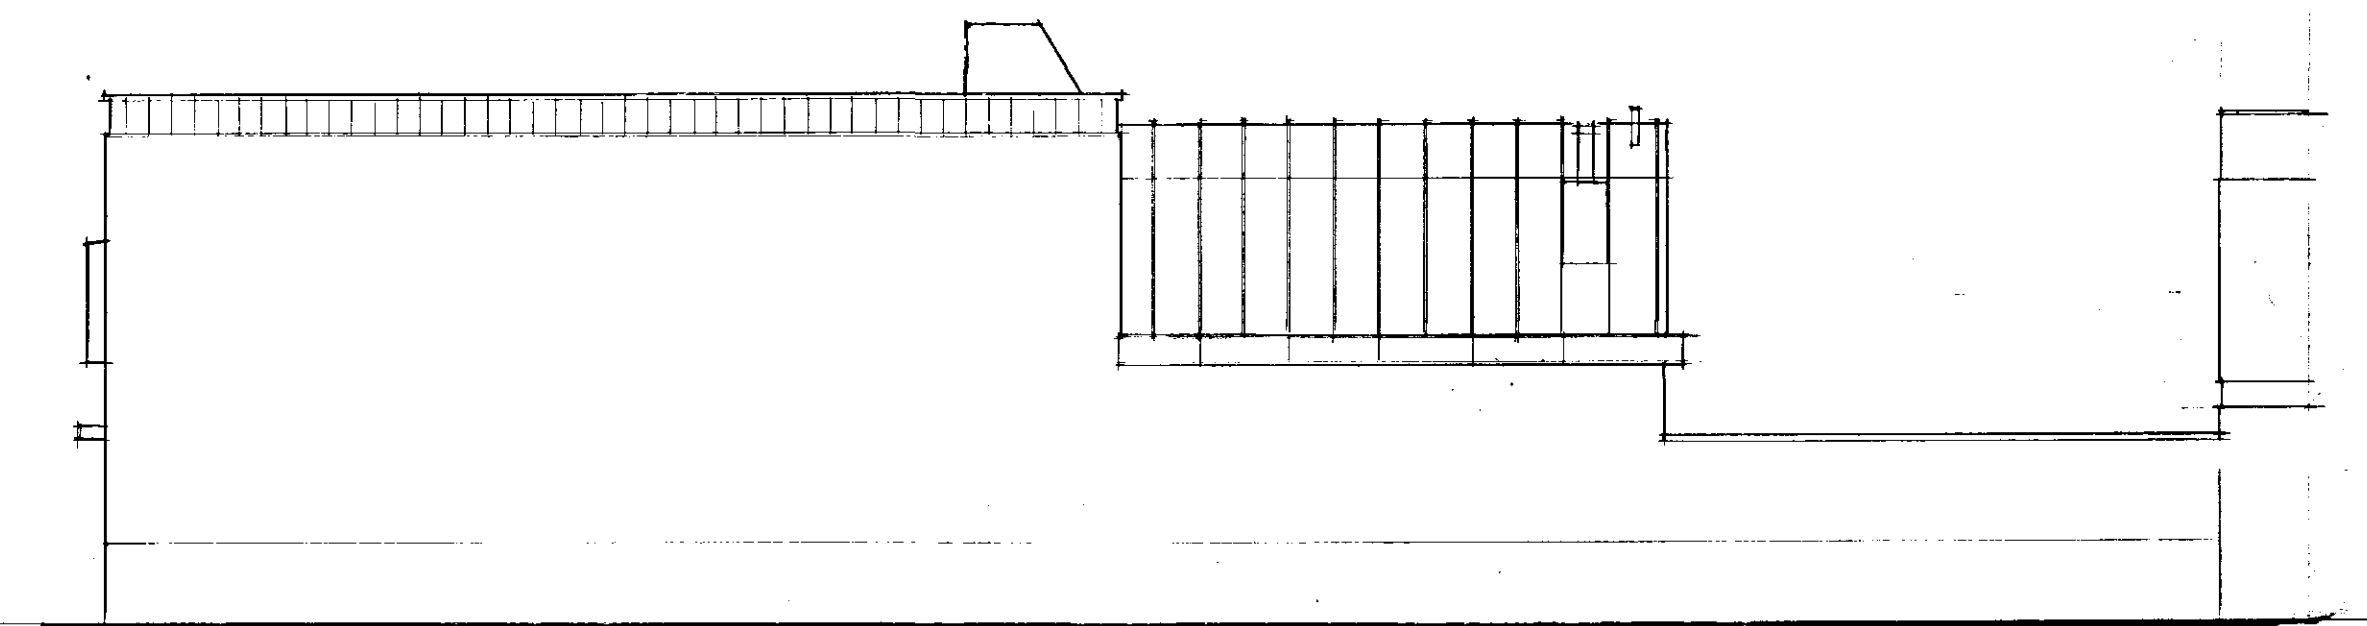

north west 1-100

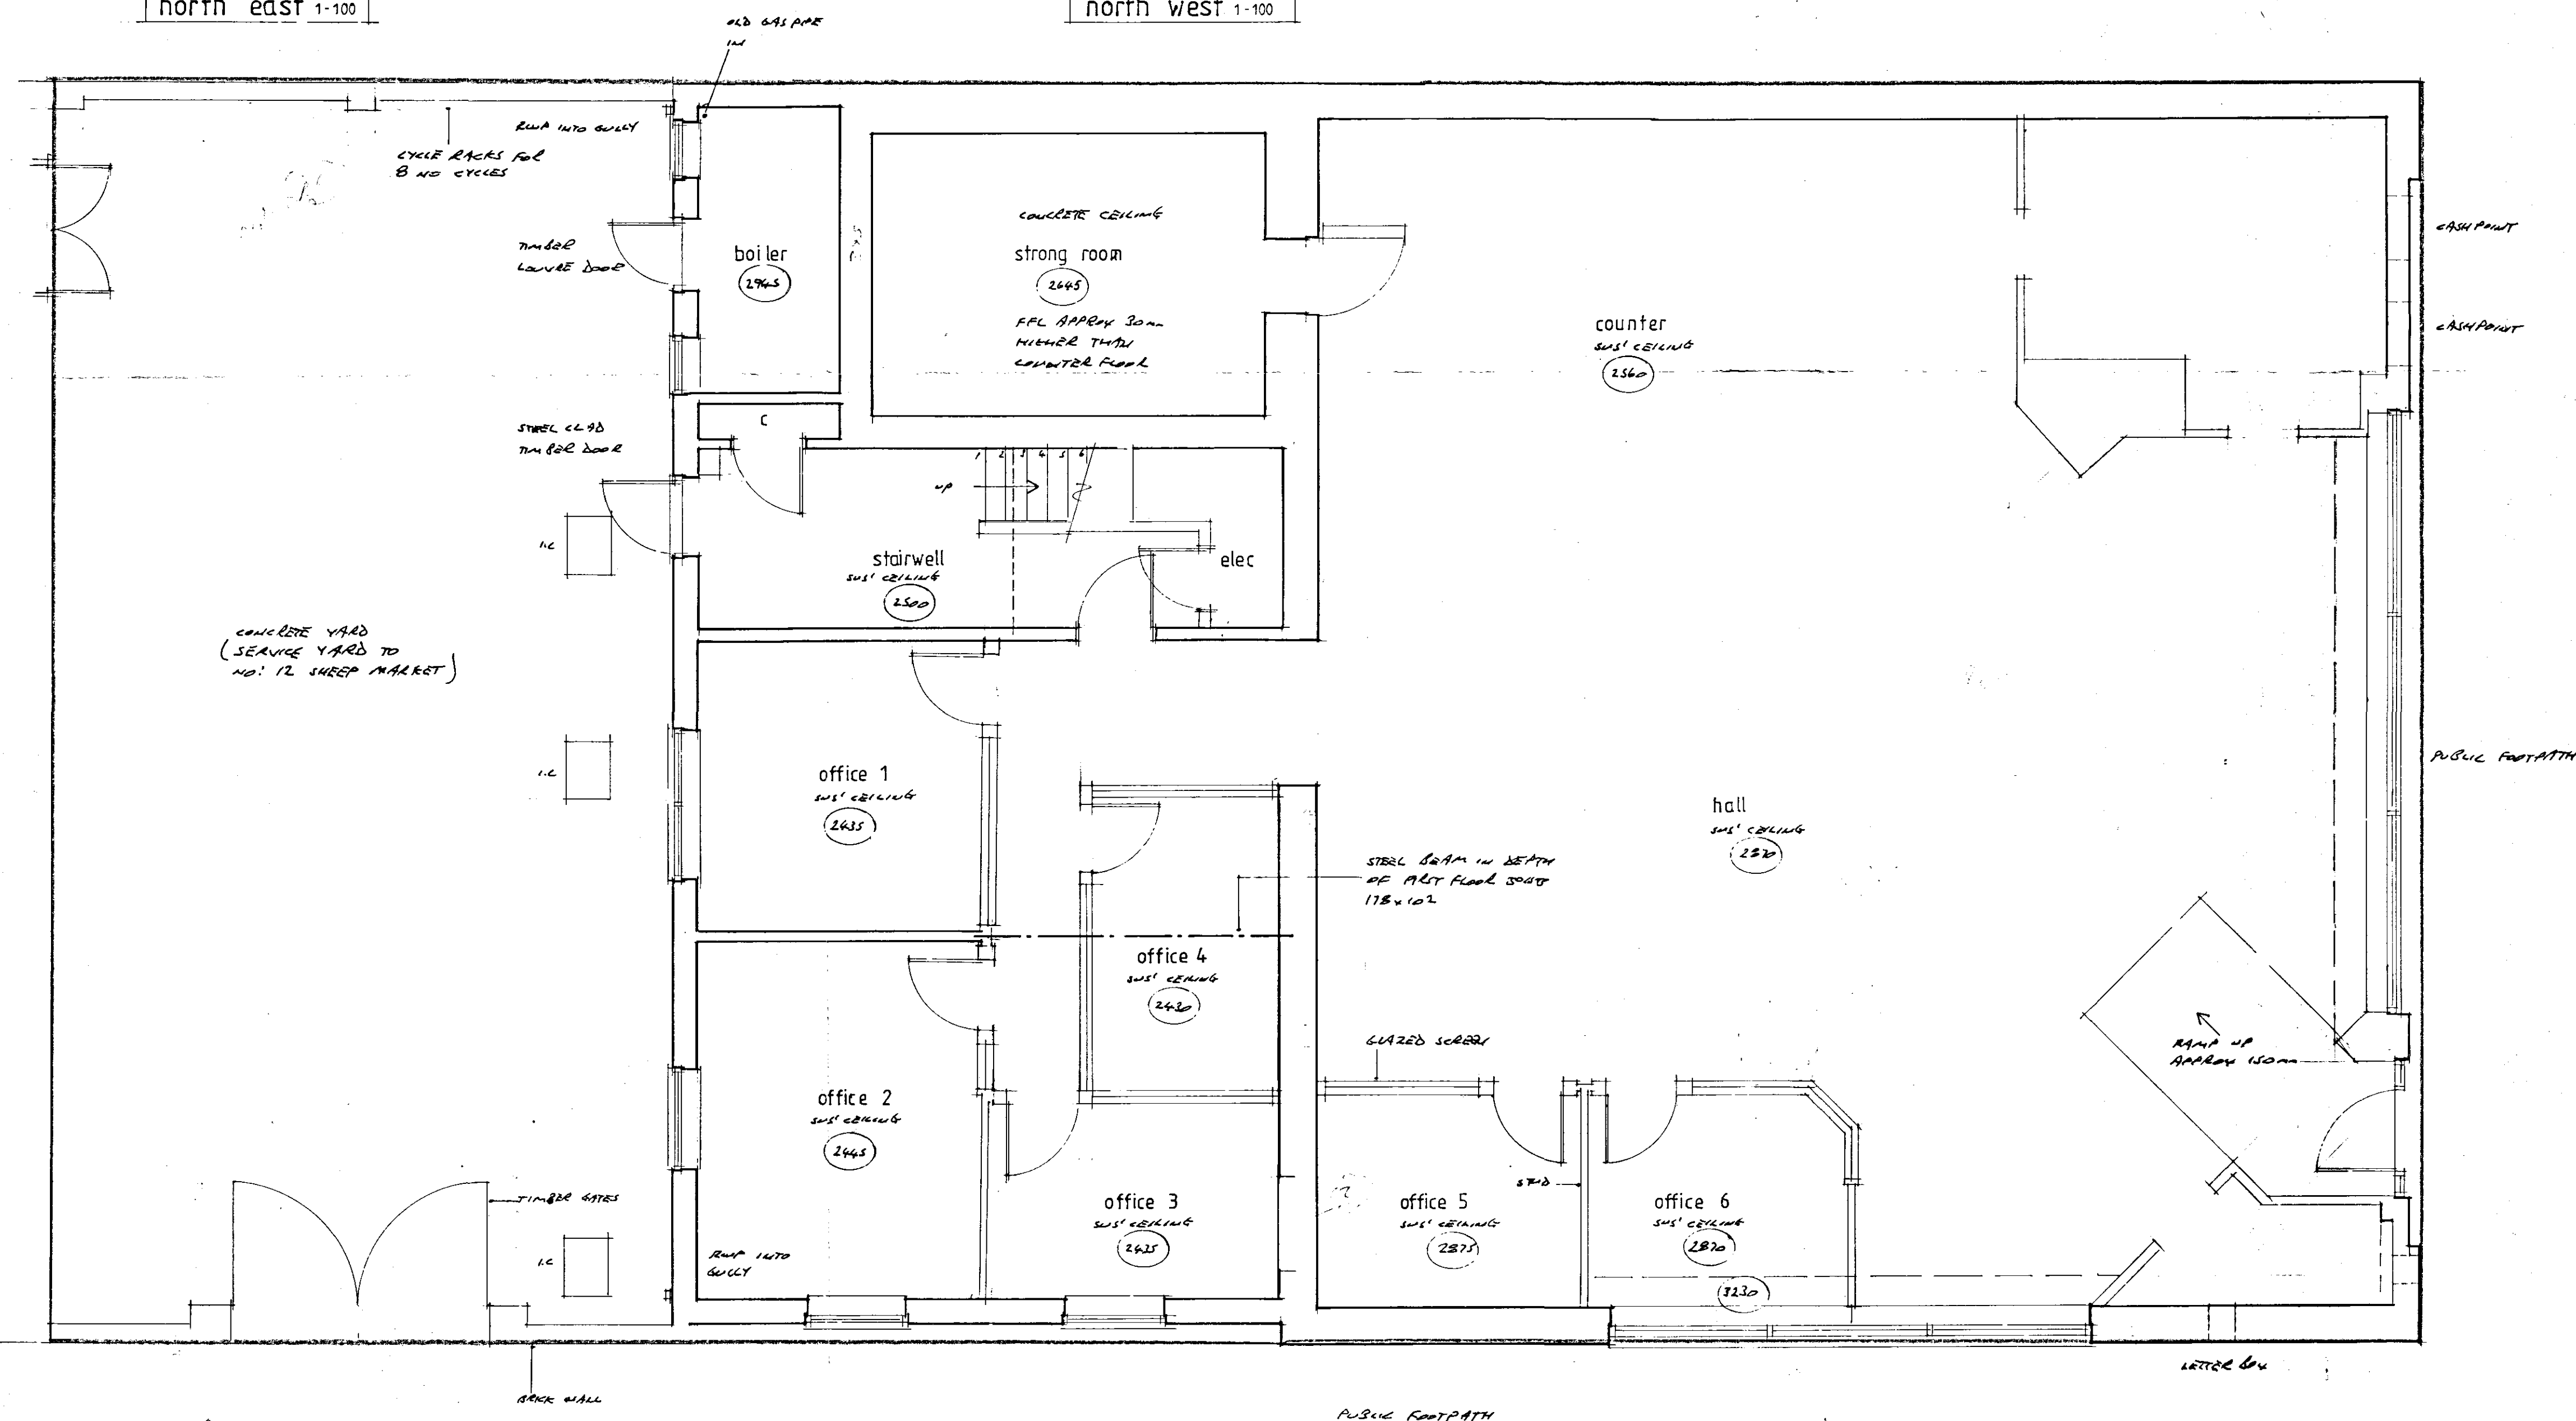

VICTORIA STREET

SHEEP MARKET

Contractor To Check All Dimensions On Site Before Work Commences.			
Rev.	Date.	Init.	Revision Details.
1	20-11-08	RS	ADD NOTES
2	2-12-08	RS	ADD NOTES
R. BOOR DRAUGHTSMAN 26 Fengate Moulton Chapel Spalding Lincolnshire PE12 0XL Phone & Fax: 01406 380279			
Project: MULBERRY GROUP LTD. FORMER TSB BANK, SHEEP MARKET, SPALDING.			
Drawing: PLAN AS EXISTING GROUND FLOOR & ELEVATIONS Scale: AS SHOWN Date:			
Drawing No. 3313-1		Rev. 1 2 3 

DEVELOPED
PLAN