

THIS DRAWING IS FOR THE
PURPOSE OF OBTAINING
PLANNING PERMISSION ONLY

Schedule of Accommodation 520/206 GJ HC

Code	Beds	Plots	Total
H069.4	2	115, 121, 132, 133, 134, 146, 160, 161, 219, 220, 228, 229, 230, 231, 232, 245, 247, 252, 253, 254, 255, 256, 257	23
H069.4.2	2	144, 145, 167, 168	4
H069.4.3	2	169, 246	2
H069.6	2	250	1
H069.6.2	2	147	1
H069.6.3	2	143	1
ALTON	3	173, 182, 183, 184, 191, 192	6
ALTON.2	3	172	1
H085	3	140, 210	2
H085.2	3	107, 117, 139, 193	4
H085.3	3	118, 120	2
H086	3	150, 151, 158, 159, 194, 209, 216, 227, 261	9
H086.2	3	217	1
H093	3	108, 109, 111, 114, 119, 141, 152, 153, 154, 155, 156, 157, 162, 176, 177, 178, 185, 186, 187, 188, 195, 196, 197, 198, 199, 200, 201, 211, 212, 213, 214, 215, 258, 259, 260	35
H093.2	3	110	1
H101	3	116, 138, 244, 251	4
H101.2	3	175, 189	2
H102	3	226, 249	2
H106	3	207, 208, 218, 221, 224, 225	6
H106.2	3	112, 113, 136, 137, 148, 149, 170, 171	8
H109	3	248	1
H111	3	222, 223	2
H122	4	135, 179, 180, 181	4
H124	3	204, 205	2
H124 (Bay)	3	174, 190, 203, 206	4
F069(2/D)	2	122, 142	2
F069	2	202	1
Total			131

Affordable Housing			
2BHA	2	101, 102, 103, 104, 105, 106, 123, 125, 126, 127, 128, 163, 164, 165, 235, 236, 238	17
2BHA.2	2	124, 129, 166, 237	4
3BHA	3	130, 131, 233, 234	4
3BHC	3	242, 243	2
4BHA	4	239, 241	2
4BHA.2	4	240	1
Total			30

* Denotes Affordable Housing Unit

Cycle / pedestrian route
(3m wide within new development)

1.0 ha
Public Open Space

Cycle / pedestrian route
(3m wide within new development)

B Bin collection area

Trees / Areas of Trees to be removed

REFER TO DRAWING No 520-206-SLL01-revR
FOR APPROVED PLANNING SITE LAYOUT

D	JB	Indicative landscaping updated	13-02-12
C	JB	Substation repositioned	19-01-12
B	JB	Plot 155 parking & shared drive amended	29-11-11
A	JB	Drawing taken from 520-206-SLL01-rev R Substation amended	07-10-11

Rev.	By	Notes	Date
------	----	-------	------

rdc
Robert Doughty
Consultancy

32 High Street, Helpingsham
© Sheaford, Lincolnshire NG34 0RA
Tel: 01529 421646
Fax: 01529 421358
Email: admin@rdc-landplan.co.uk
Web: www.rdc-landplan.co.uk

Client: ALLISON HOMES EASTERN LTD			
Project: A104 Wygate Park Phase 3			
Drawing title: Post Reserved Matters Approval Layout			
Drawing No. 520-206-PRM01	Rev. D	Drawn GJ	
Scale 1:500 @ A1	Date 07/10/2011	Checked	


All measurements should be checked against on site conditions and any discrepancies should be brought to the attention of the
Robert Doughty Consultancy

AMEND

Ref. A1

Planning

Ref:

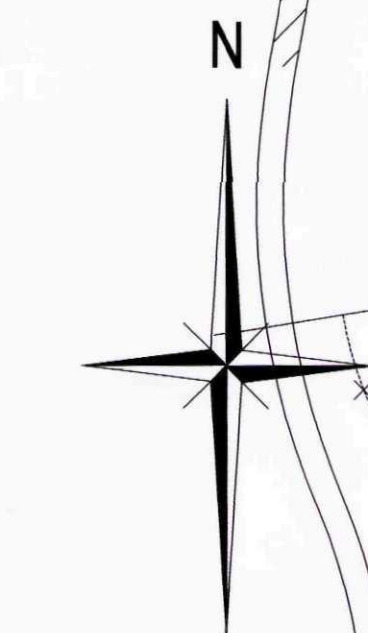

New
Access

The
Willows

Reproduced from Ordnance Survey Map with the permission
of the controller of HM Stationery Office.
© Crown Copyright reserved.
Robert Doughty Consultancy Licence No. 100010613

Ivanda
Nursery